SECTION - Boundary to hardstanding.

1:50

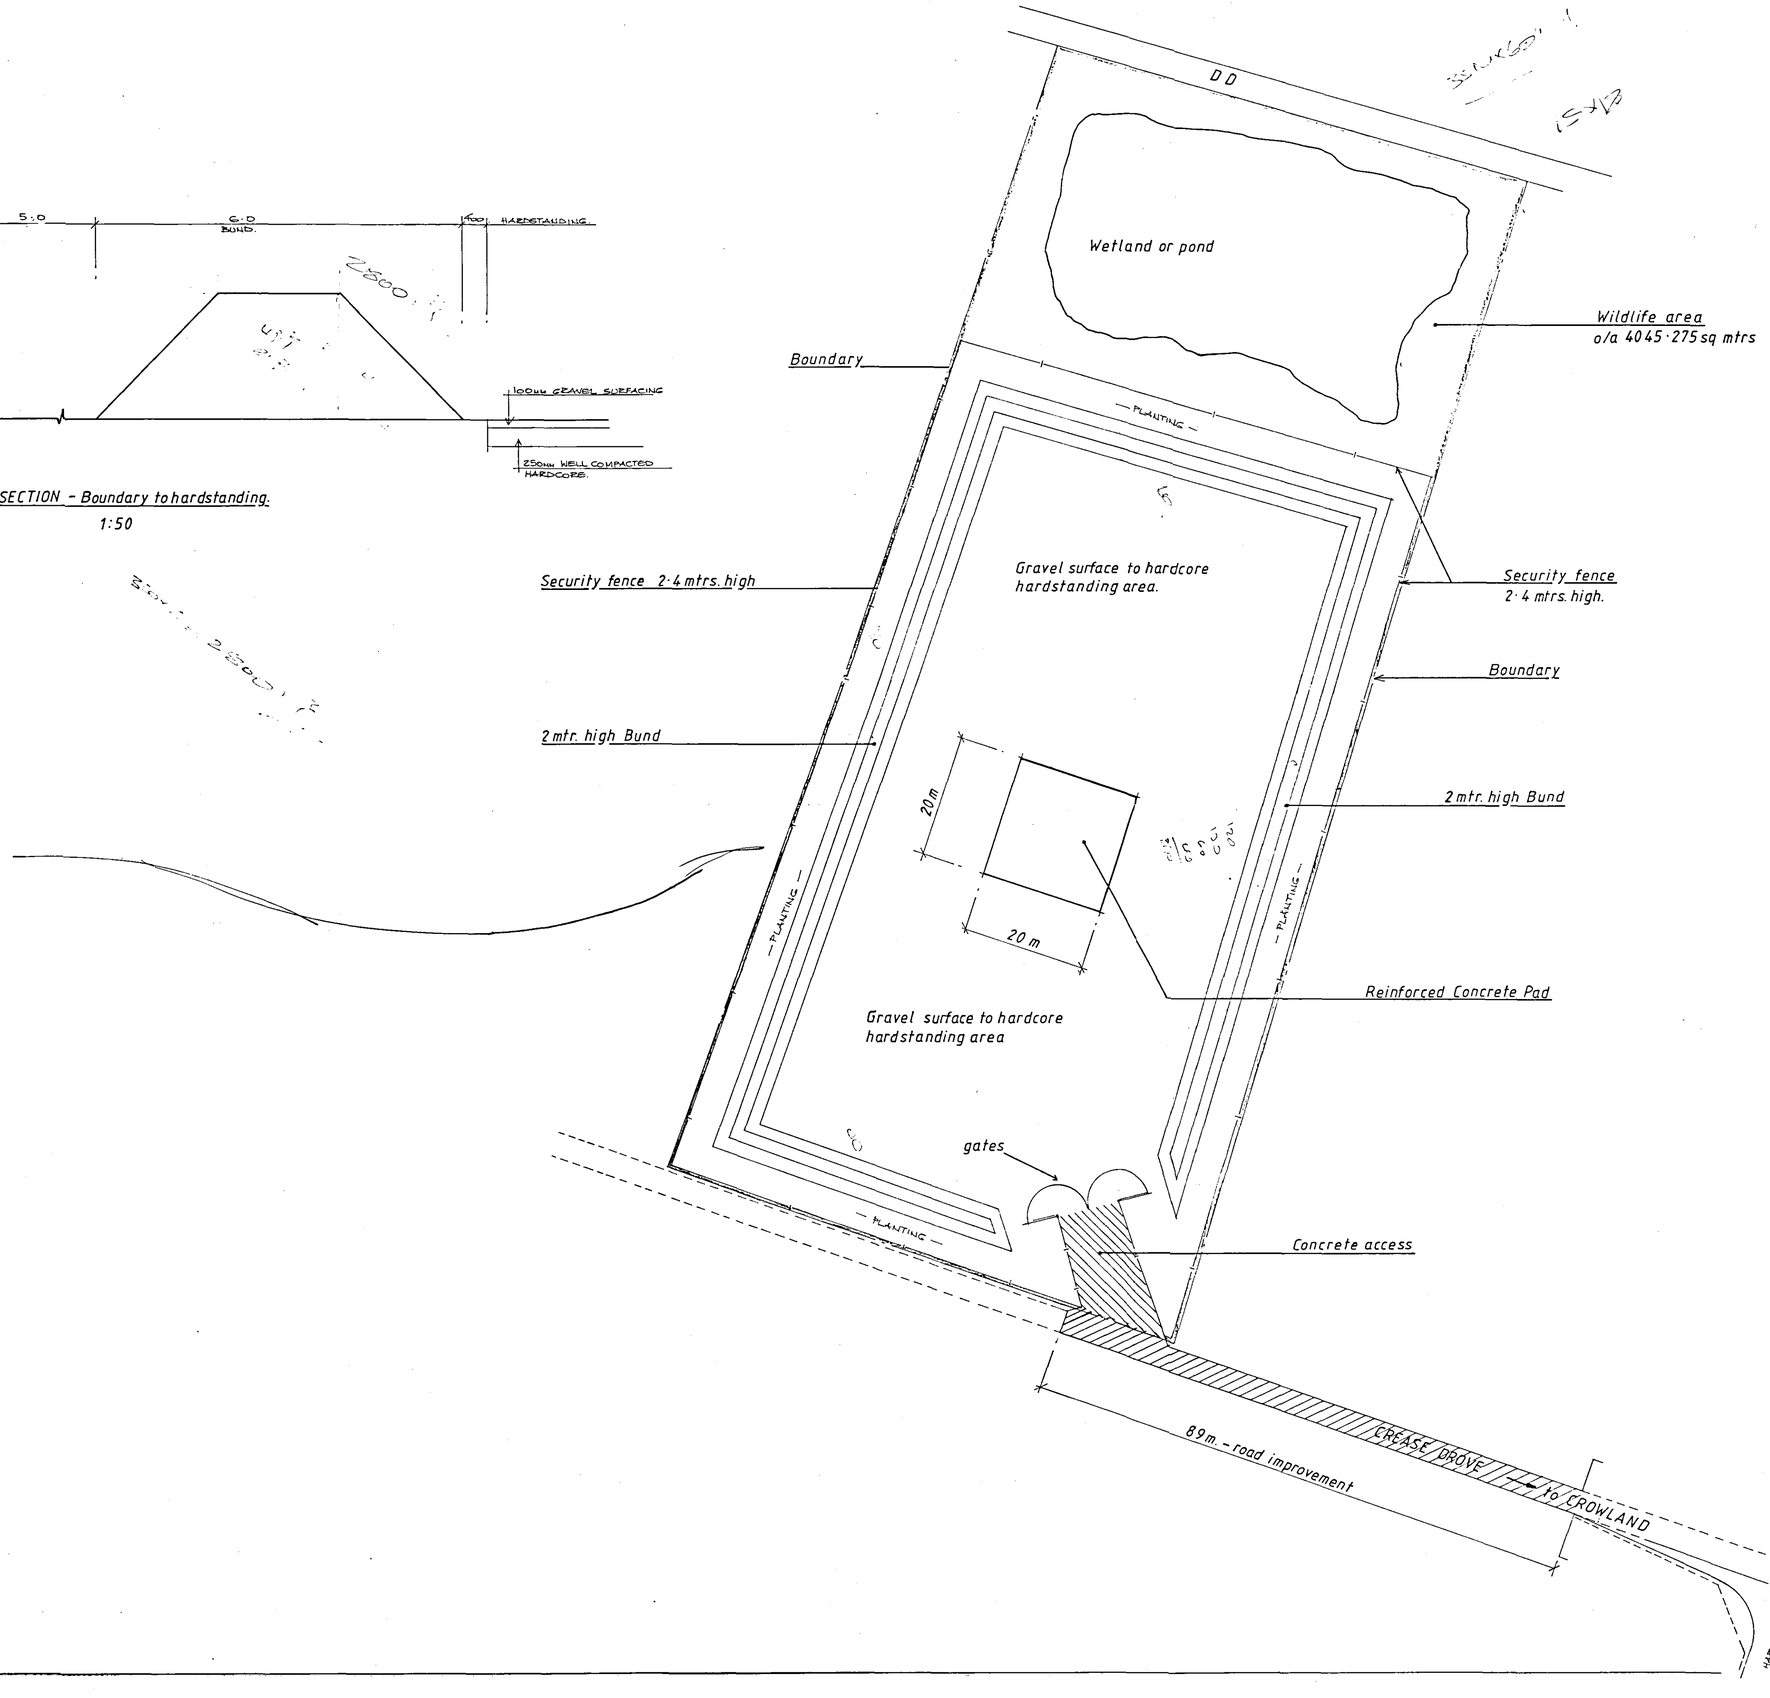

29506

SUPERSEDED

PROJECT.	Proposed Crane Test Site for Crowland Cranes Ltd. Crease Drove, Crowland, Peterborough. PE6 0BN
TITLE.	SITE PLAN
scale: 1:500 1:50	
date: Feb.06	
REV.	
CC/CD/DA/1901/06	