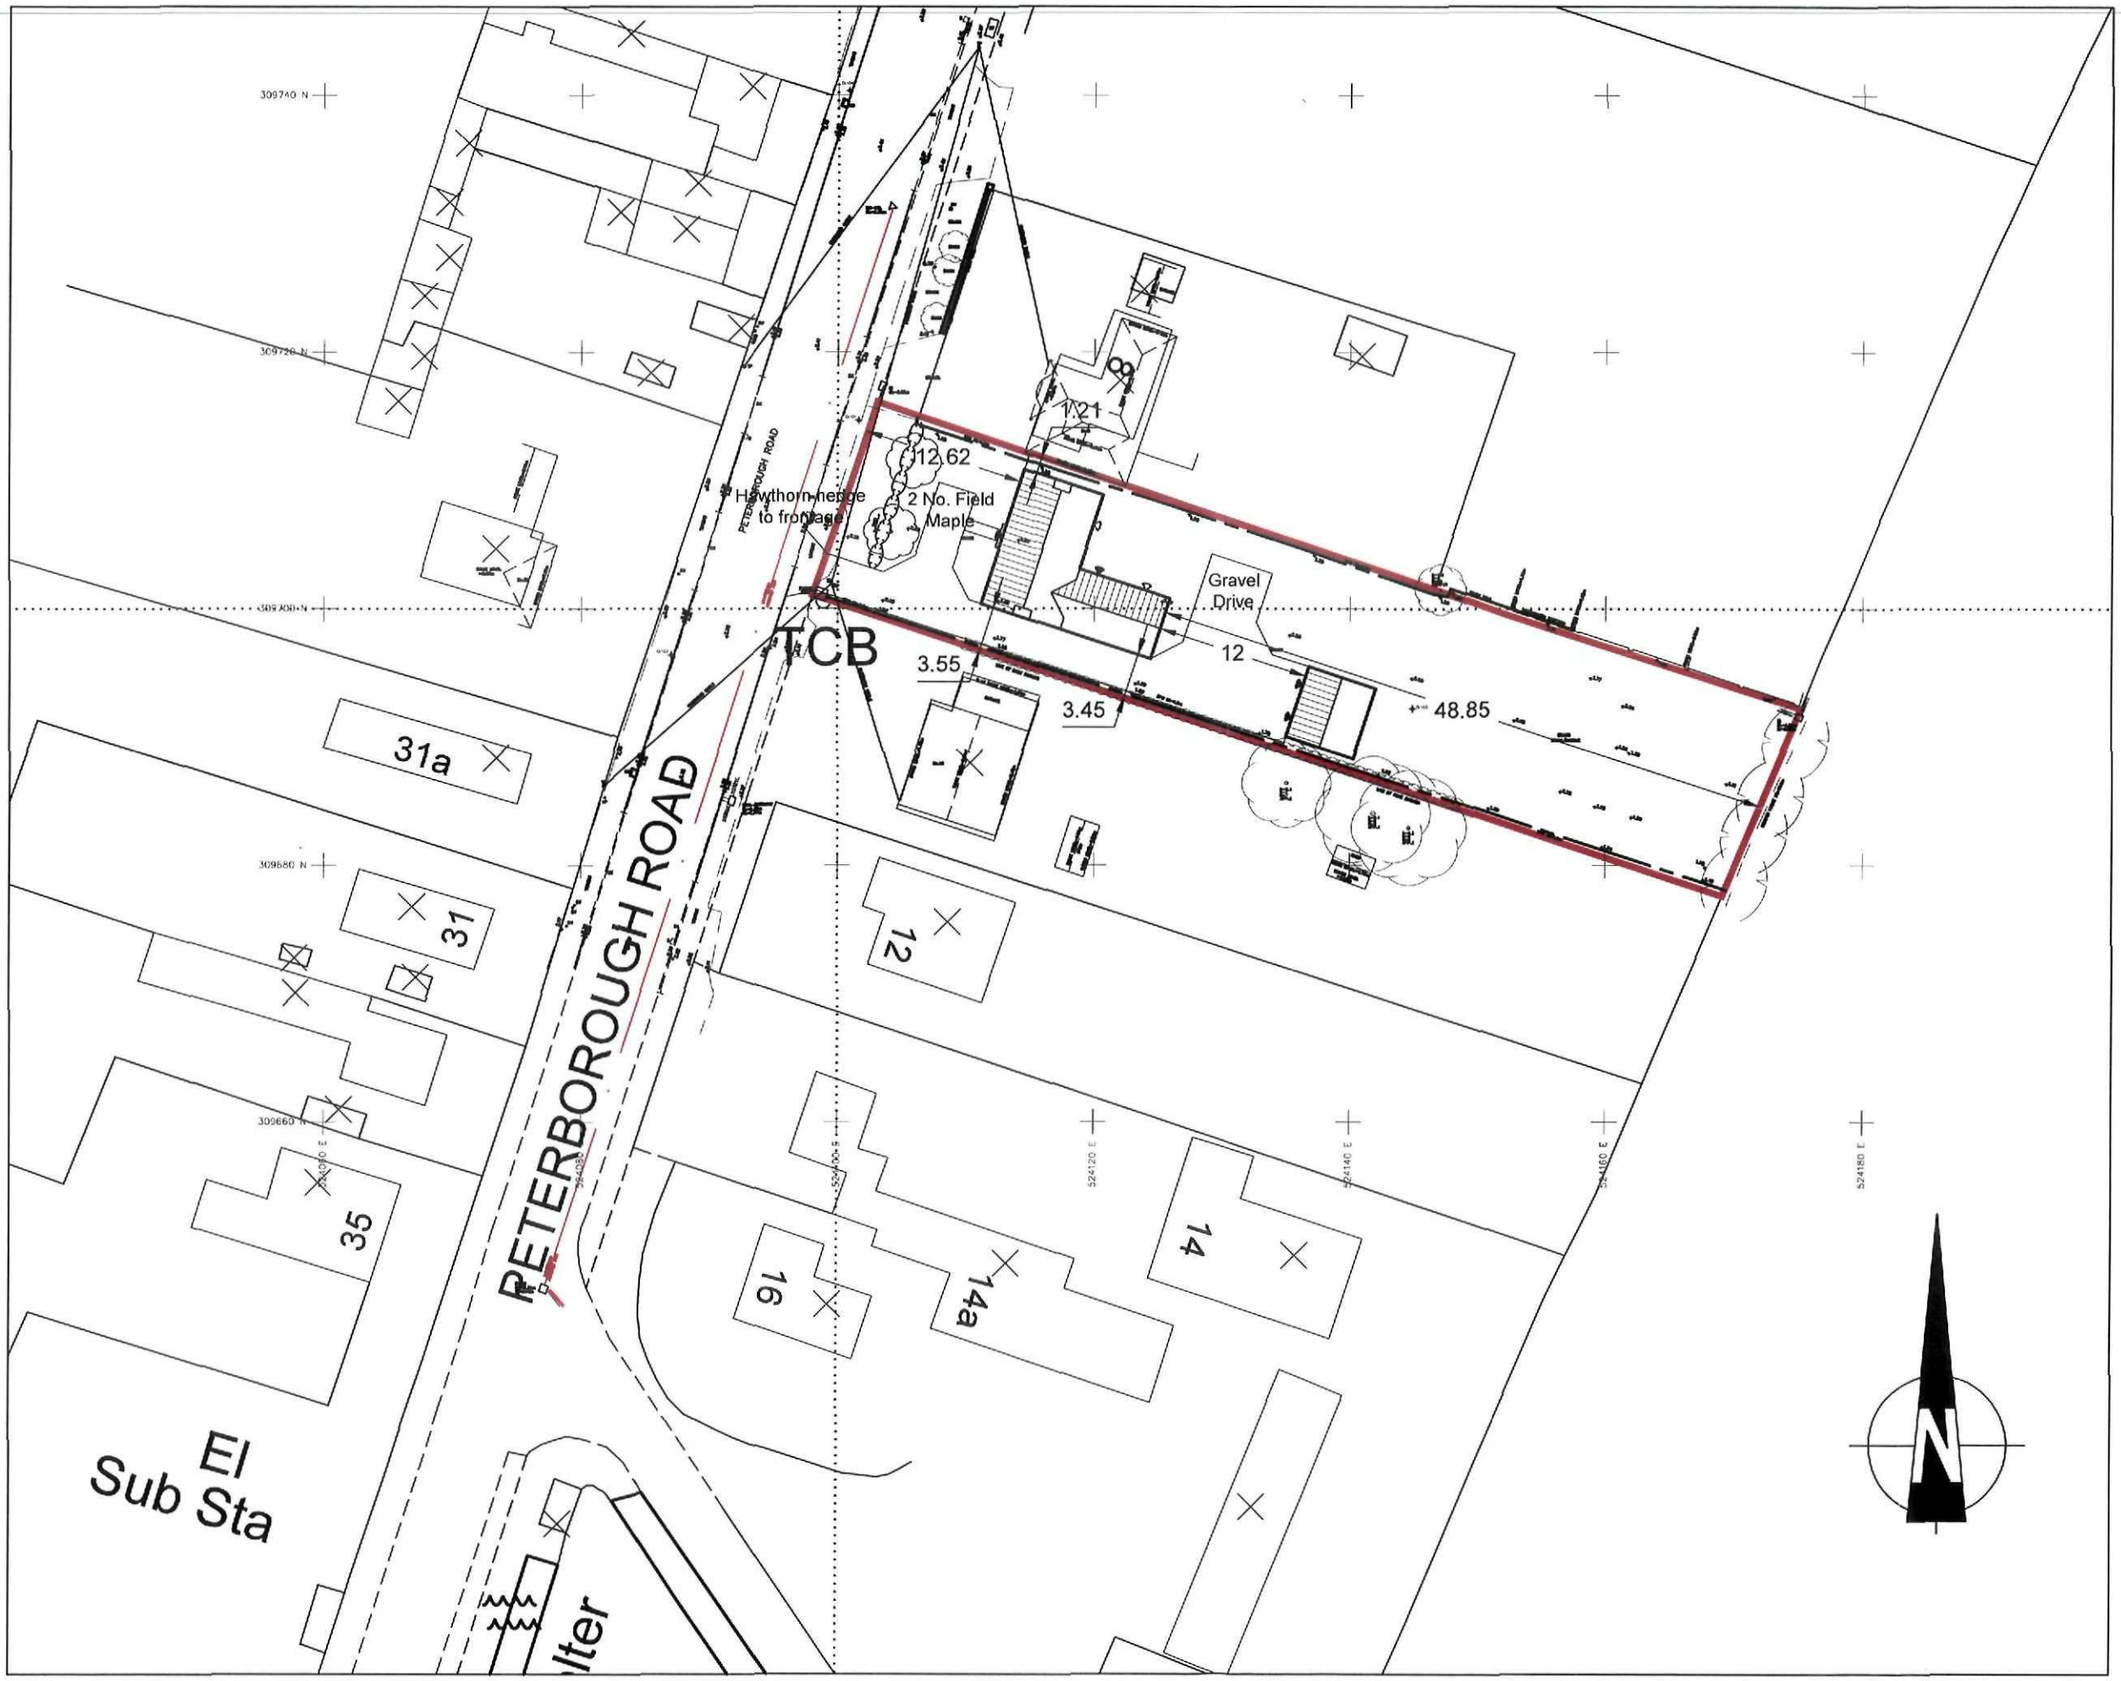


SHDC
Planning & Development
2 1 APR 2011
Ref: 0298-11

Revisions:

Louise Michele Cooper - Architect
11 Main Street
Lyddington
Rutland
LE15 9LR

Tel/Fax 01572 820185
Mobile 07985 943743

Client:
Larkfleet Homes


Title:
Land adjacent to No. 10
Peterborough Road
Crowland

Drawing:
Site Plan (with Site Survey)

Scales:	Sheet Size:	Date:	Drawn:
1:500	A3	13/04/11	LMC

Drawing Number: 204-SK-05 Rev:

Do not scale off or measure from this drawing.
All discrepancies should be reported to the architects. This drawing should be read in conjunction with the specification and standard details.
All intellectual property rights are the copy right of Louise M Cooper RIBA ©

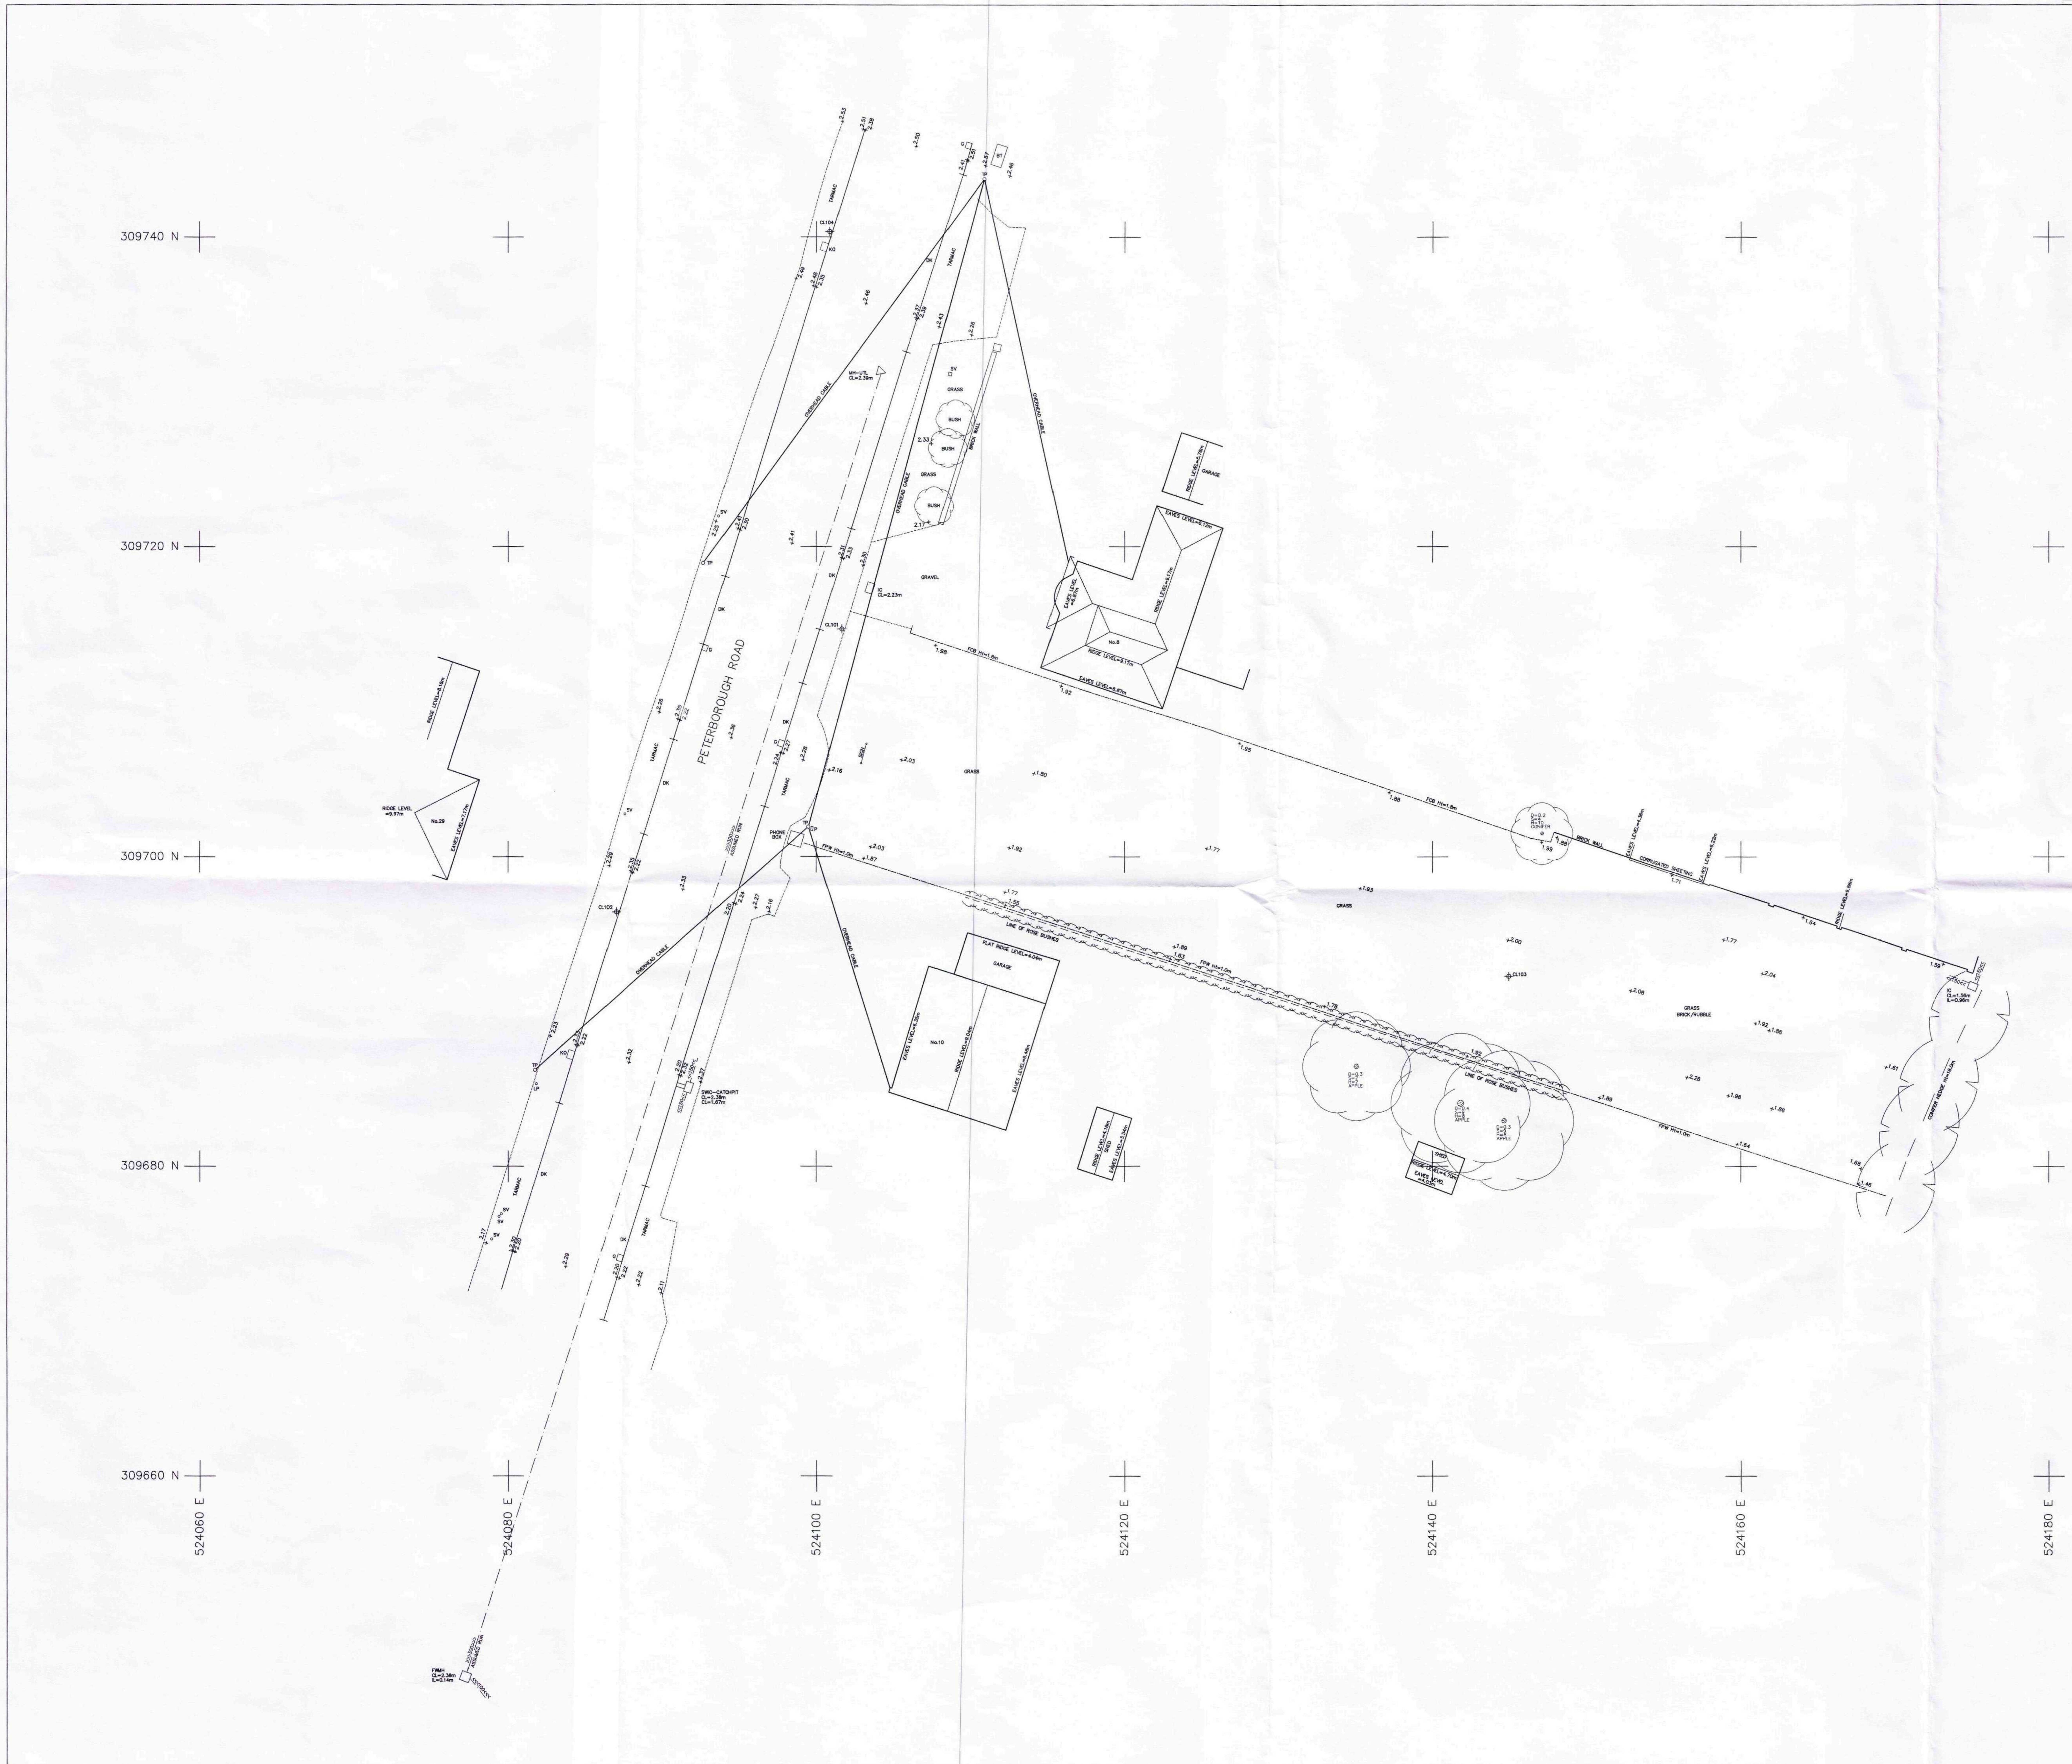

N

Key

BT	British Telecom Cover
CL	Cover Level
DK	Drop Kerb
FCB	Close Boarded Fence
FPW	Post and Wire Fence
FW	Foul Water Manhole
G=	Girth
G	Gulley
+	Spot Level
IC	Inspection Cover
IL	Invert Level
KO	Kerb Outlet
LP	Lamp Post
MH	Manhole
P	Post
S=	Spread
SV	Stop Valve
SW	Storm Water Manhole
TP	Telephone Post
UTL	Unable to lift
⊙	Tree Girth / Tree Spread / Tree Height / Tree Type
⌖	Survey Station

STATION	EASTINGS	NORTHINGS	LEVEL
STCL101	524101.637	309714.676	2.348
STCL102	524087.009	309696.391	2.378
STCL103	524144.935	309692.235	2.355
STCL104	524100.870	309740.350	2.515

NOTES

The survey is based on a GPS grid orientated to North.
All levels are related to GPS station 101 level 2.348m
Manholes have been lifted where this can be done safely and a visual inspection made from the surface only.

SHDC
Planning & Development
2 1 APR 2011
Ref: 0298-11

ISSUE	REVISION	DATE

PROJECT

Peterborough Road, Crowland

TITLE

Topographical Survey

CLIENT

Larkfleet Homes

TO BE READ IN CONJUNCTION WITH

SCALE- 1:200	DRAWING NUMBER	120411/01	
DRAWN- RW	DATE- 12/04/11		© Copyright

CHILCOTE ENGINEERING SERVICES

YEW TREE FARM
CHILCOTE
SWADLINCOTE
DERBYS DE12 8DQ
TELEPHONE/FAX (01283) 763249/763254
E-Mail: info@chilengserv.co.uk

A1