

Notes

Measurements
All measurements should be checked against on site conditions and any discrepancies should be brought to the attention of the Robert Doughty Consultancy.


CDM 2015
This drawing is for illustrative purposes and/or obtaining the relevant planning permission only. It should not be used for construction and accordingly, risk identification under the Construction (Design & Management) Regulations 2015 has not been undertaken.

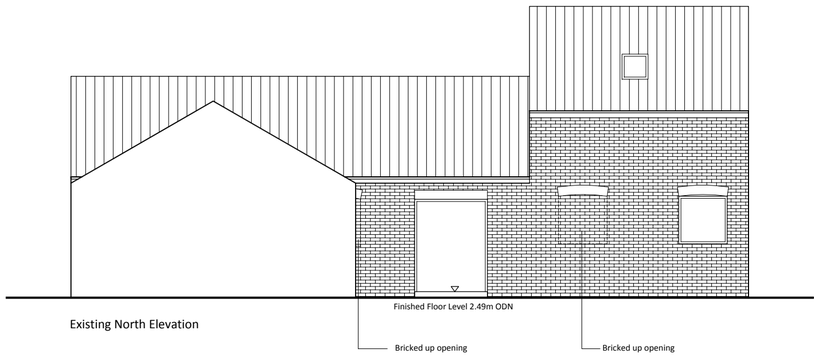


Existing North Elevation

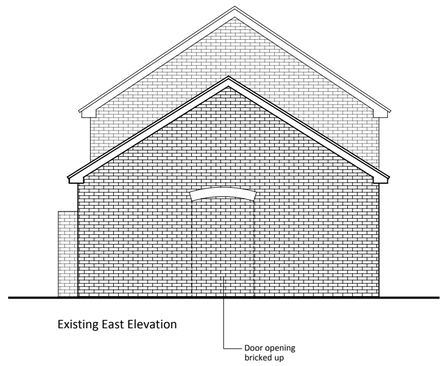


Existing East Elevation

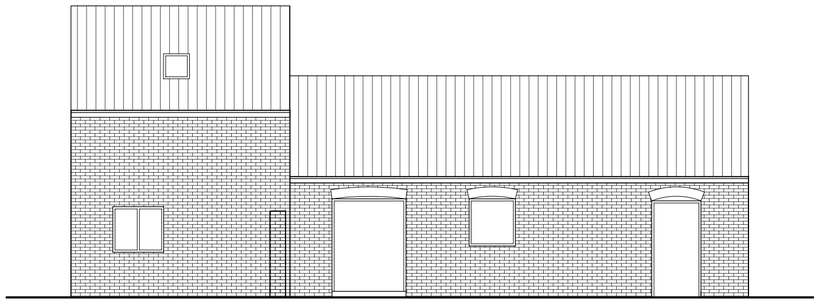


Existing South Elevation

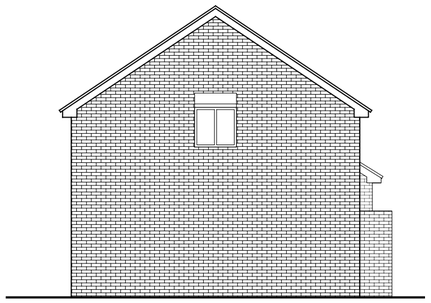

Existing West Elevation

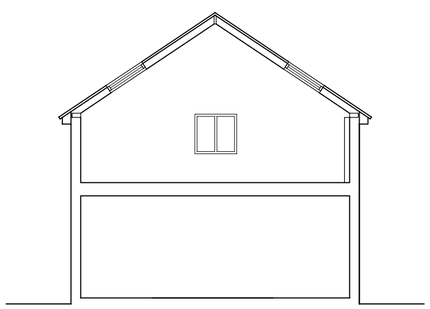

Existing Section AA

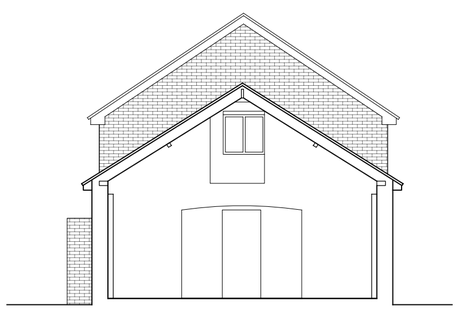

Existing Section BB

0 1 2 3 4 5m

Rev	By	Notes	Date

rdc
Robert Doughty Consultancy

32 High Street, Helpringham
Sleaford, Lincolnshire NG34 ORA

Tel: 01529 421646
Fax: 01529 421358
Email: admin@rdc-landplan.co.uk
Web: www.rdc-landplan.co.uk

Client: Decoy Holdings Ltd		
Project: Change of Use to Dwelling		
Drawing title: Existing Elevations and Sections		
Drawing No: 1021-5_SK_EL01	Rev: -	Drawn: GG
Scale: 1:100 @A2	Date: 02.03.17	Checked: MD