

Location 1:1250

SOUTH STREET

59

57

55

GARDEN TO 61.

61

61

PARKING

1

2

mere

ORIGINAL IF RED

DRAWING

APR 2008

ISSUED

Rev.	By	Notes	Date
B	GJ	Plot 2 floor plan amendments	04/10
A	GJ	To L.A.comments	04/08

Robert Doughty Consultancy
32 High Street, Helpringham
Sleaford, Lincolnshire NG34 0RA
Tel: 01529 421646
Fax: 01529 421358
Email: admin@rdc-landplan.co.uk
Web: www.rdc-landplan.co.uk


Client: N Pepper

Project: South Street, Crowland


Drawing title: Indicative Layout

Drawing No.	Rev.	Drawn
844 - 1 - IL 03	B	GJ
Scale: 1:200@A3	Date: 05-03-2008	Checked


DO NOT SCALE from this drawing. All measurements should be checked against on site conditions and any discrepancies should be brought to the attention of the Robert Doughty Consultancy

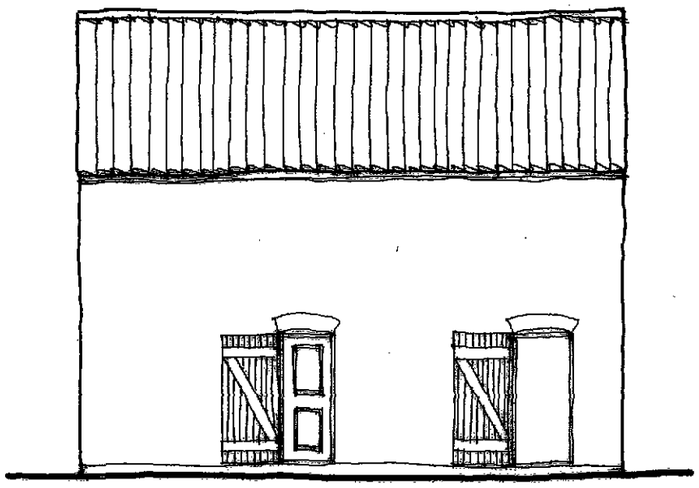


Front elevation

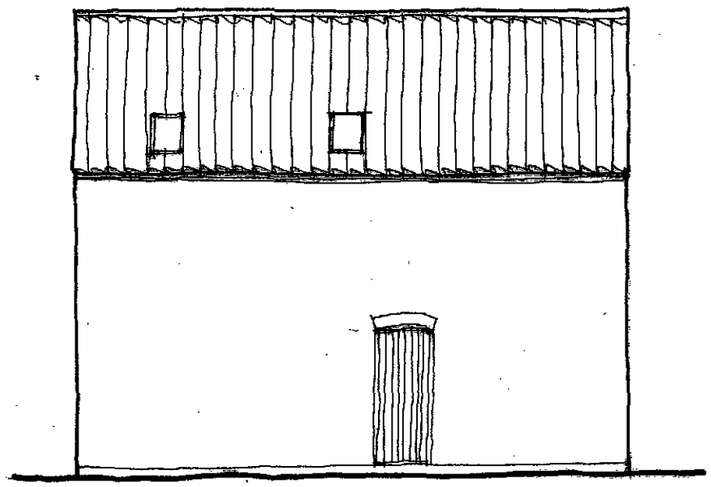


Rear elevation

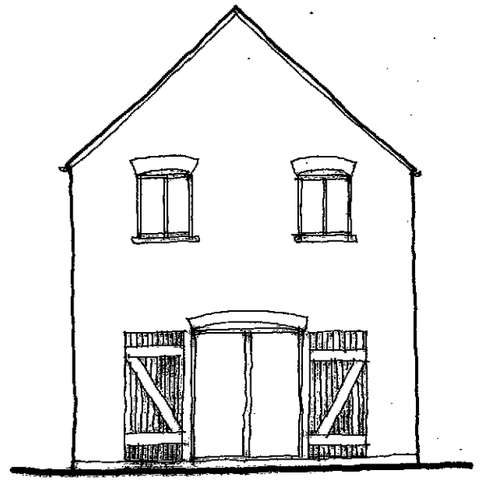


End elevation

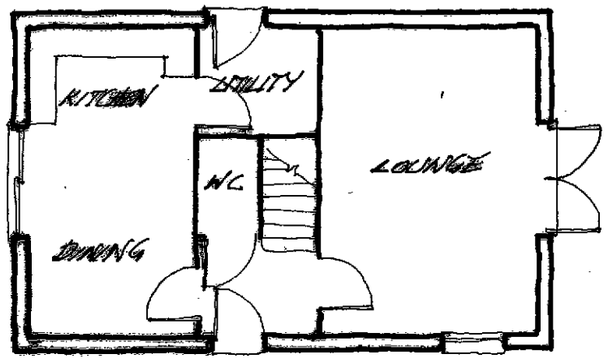

Ground floor

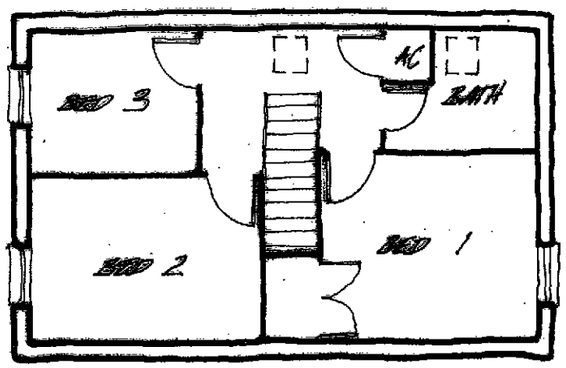

First floor

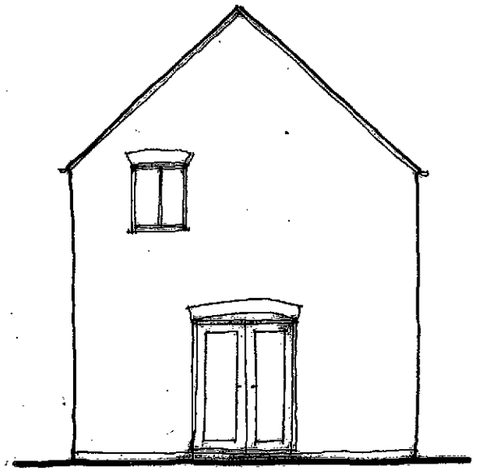

End elevation

SHDC
Planning & Development
13 APR 2010
Ref: 0302-10

ORIGINAL IF RED

DRAWING
12 APR 2010
ISSUED

Rev.	By	Notes	Date
C	GJ	Minor elevation/plan amendments	04/10
B	GJ	Windows/Lintels/Roof	04/08
A	GJ	Revised to new site layout	04/08

rdc
Robert Doughty Consultancy
32 High Street, Helpringham
Sleaford, Lincolnshire NG34 0RA
Tel: 01529 421646
Fax: 01529 421358
Email: admin@rdc-landplan.co.uk
Web: www.rdc-landplan.co.uk

Client: N Pepper

Project: South Street, Crowland

Drawing title: Design Sheet - Plot 2

Drawing No.	Rev.	Drawn
844 - 1 - DS 02	C	GJ
Scale: 1:100@A3	Date: 05-03-2008	Checked

DO NOT SCALE from this drawing. All measurements should be checked against on site conditions and any discrepancies should be brought to the attention of the Robert Doughty Consultancy