


North (Up)

Existing Aerial View
Scale 1:125 @ A2 Paper
Sheet 1 of 12

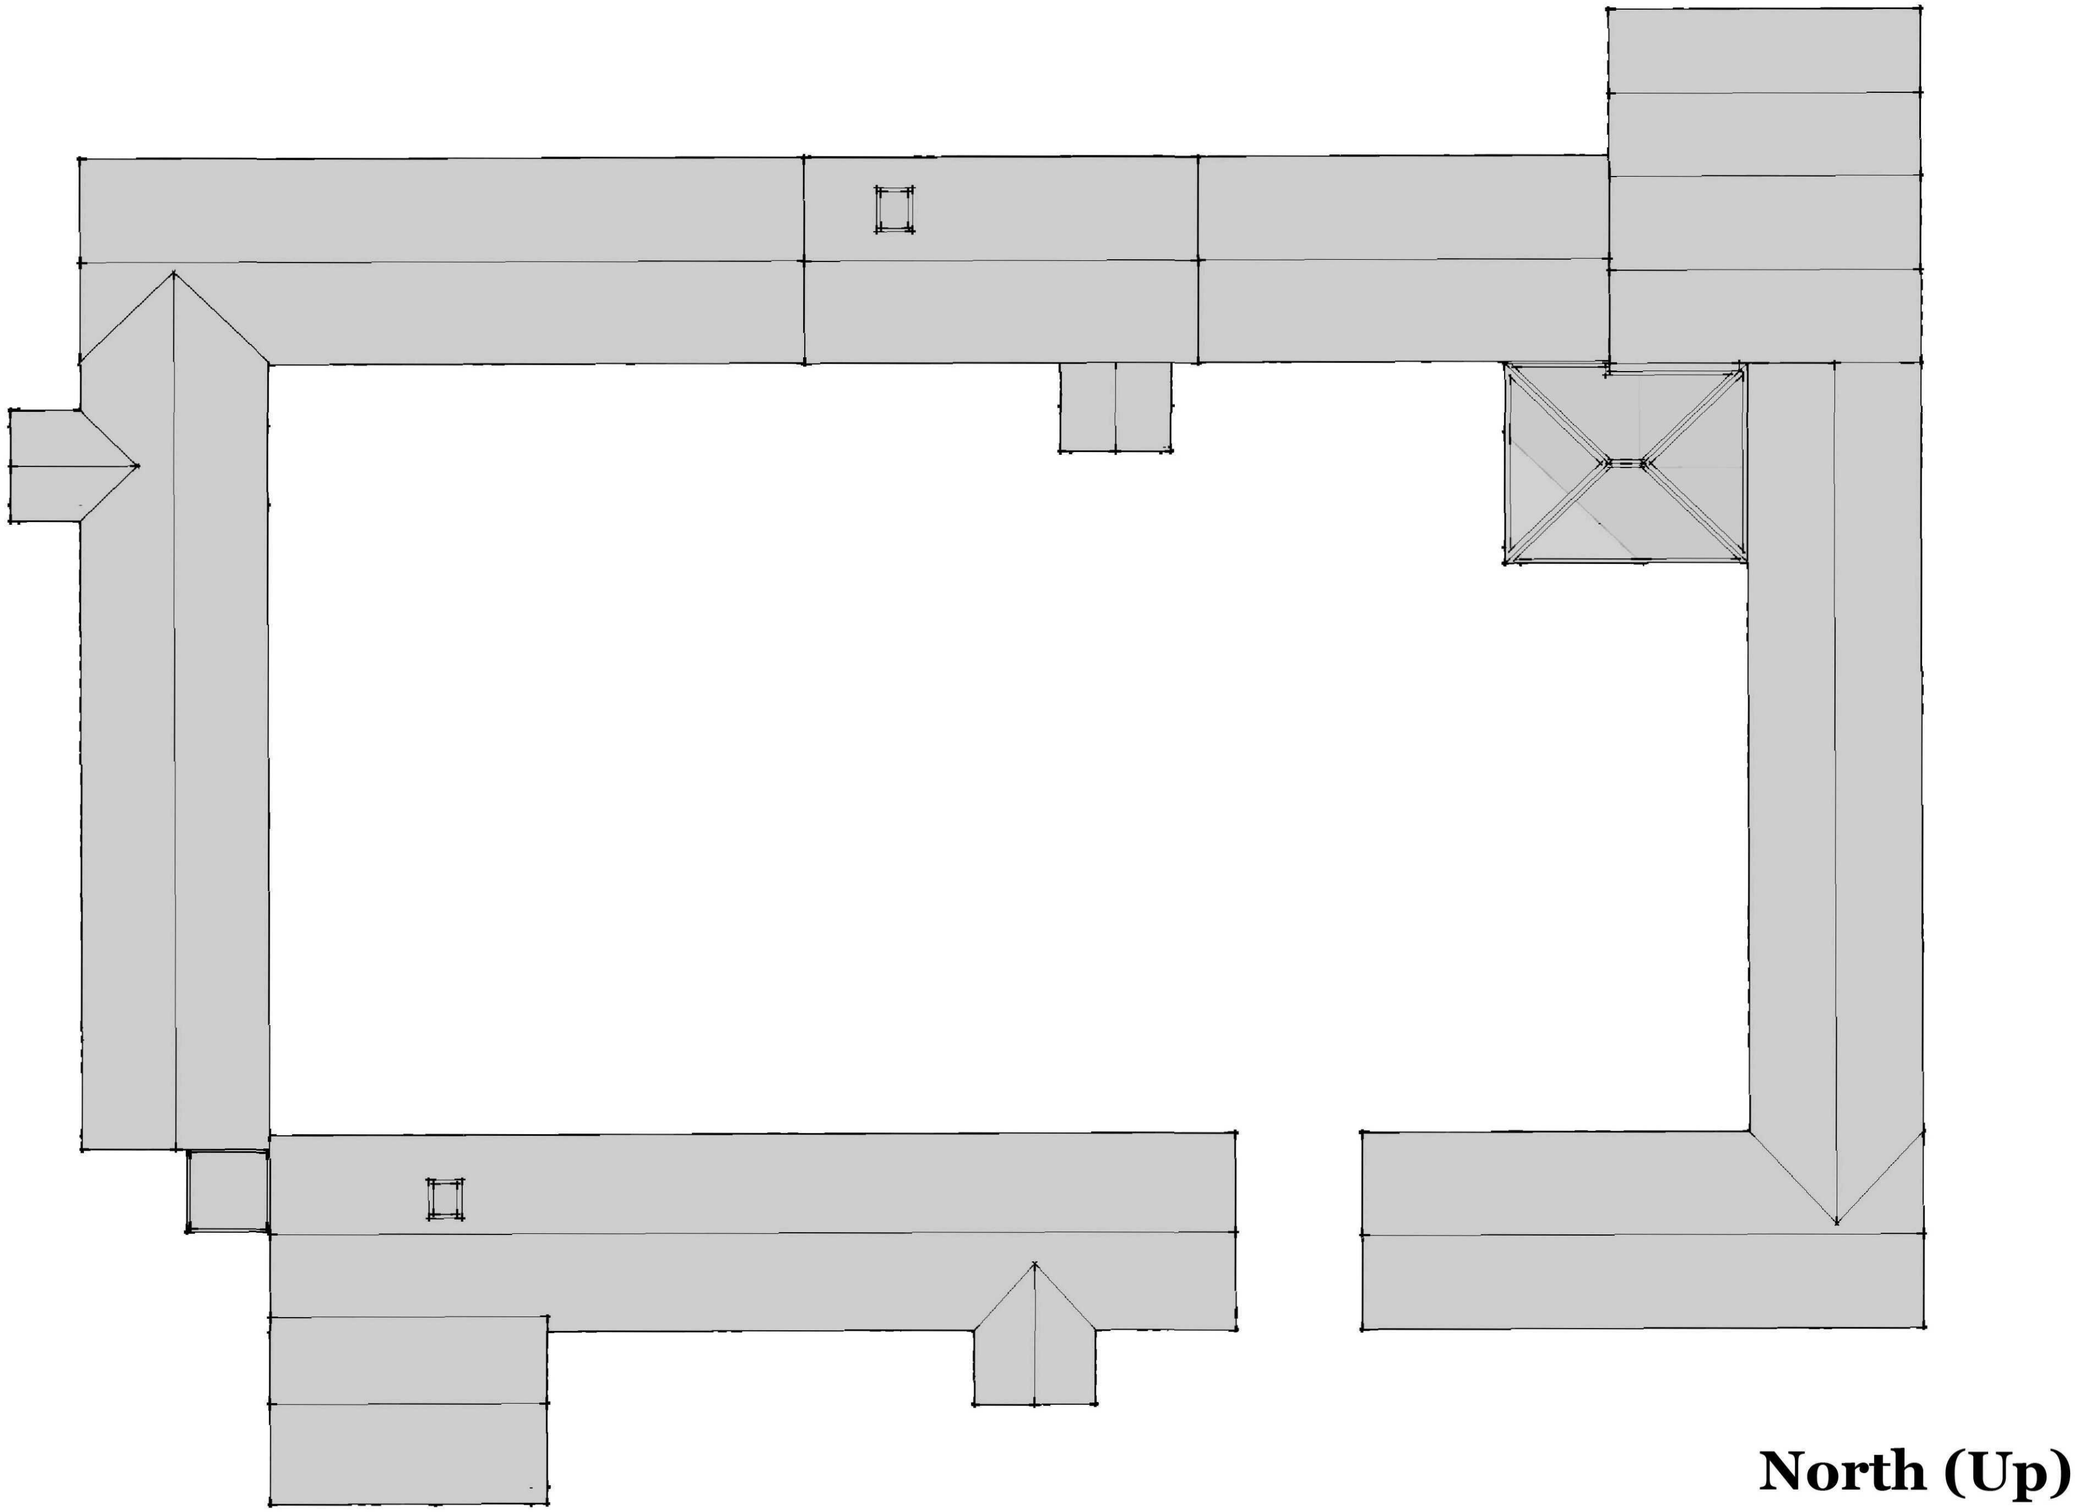


Wyvern House

REVISIONS


	MM/DD/YY	REMARKS
1	03/04/10	Revision v1.0 TM
2	--/--/--	...
3	--/--/--	...
4	--/--/--	...
5	--/--/--	...

001

A

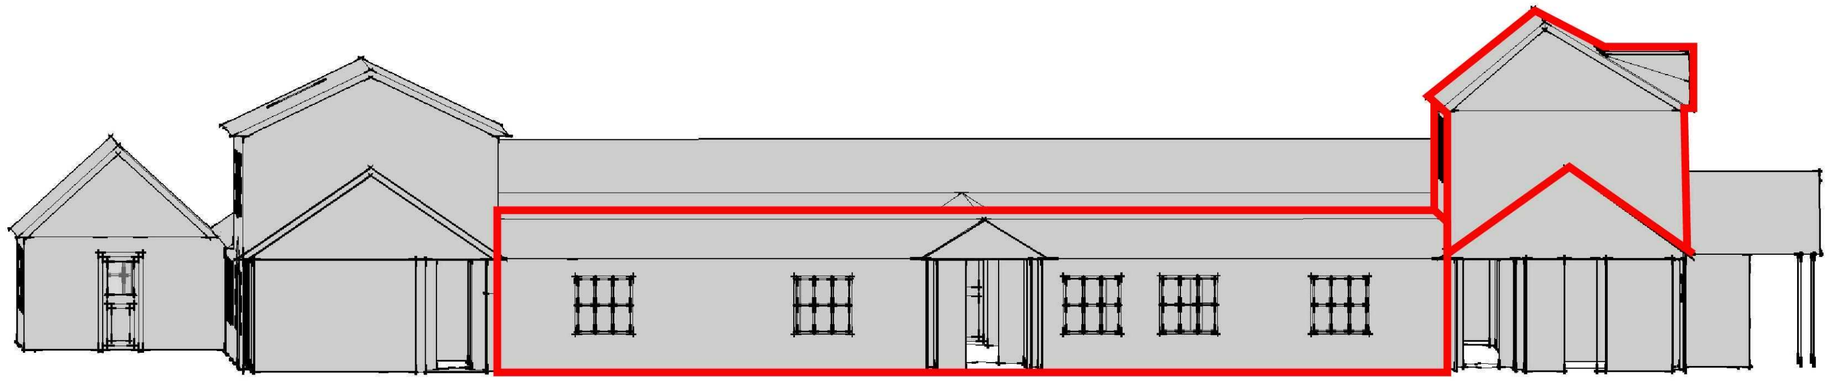

East Internal View

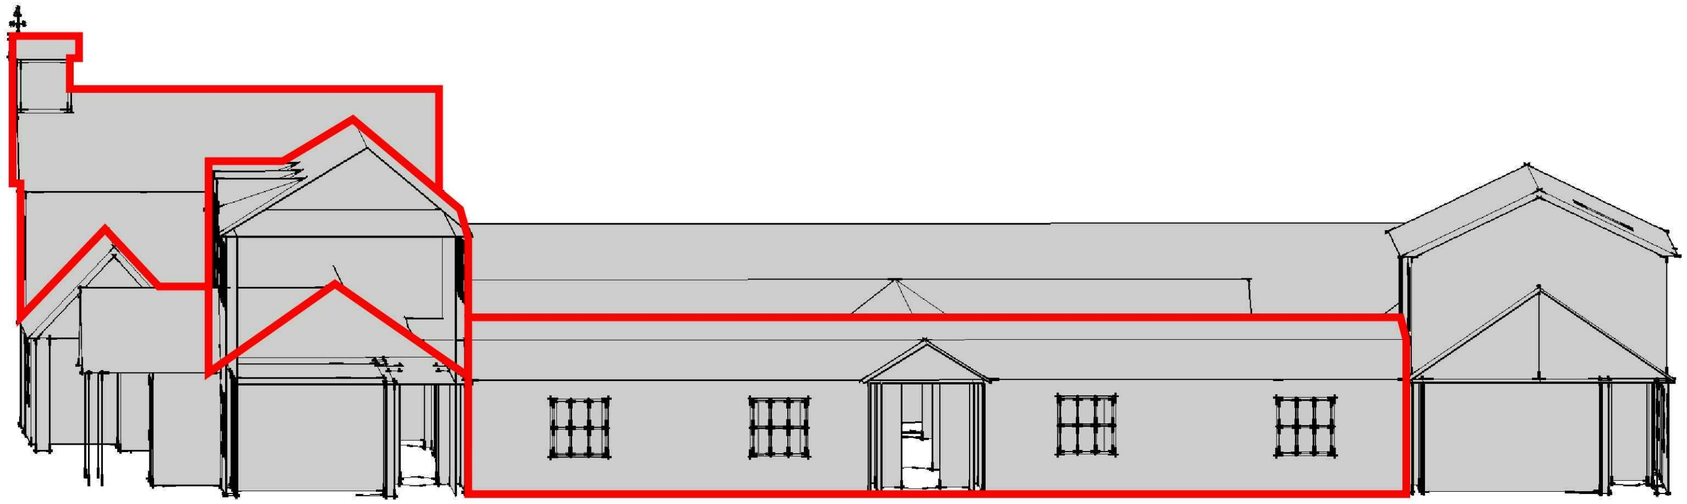

West Internal View

Proposed Internal View Coutyard
Scale 1:100 @ A2 Paper
Sheet 10 of 12



Wyvern House

REVISIONS

	MM/DD/YY	REMARKS
1	03/04/10	Revision v1.0 TM
2	__/__/__	...
3	__/__/__	...
4	__/__/__	...
5	__/__/__	...

001

A



Proposed Fence & Garages
Scale 1:108.4 @ A2 Paper
Sheet 11 of 12



Wyvern House

REVISIONS


	MM/DD/YY	REMARKS
1	03/04/10	Revision v1.0 TM
2	--/--/--	...
3	--/--/--	...
4	--/--/--	...
5	--/--/--	...

001

A



Proposed Aerial View
Scale 1:53.3114 @ A2 Paper
Sheet 12 of 12

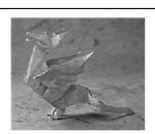


Wyvern House

REVISIONS


	MM/DD/YY	REMARKS
1	03/04/10	Revision v1.0 TM
2	--/--/--	...
3	--/--/--	...
4	--/--/--	...
5	--/--/--	...

001


A

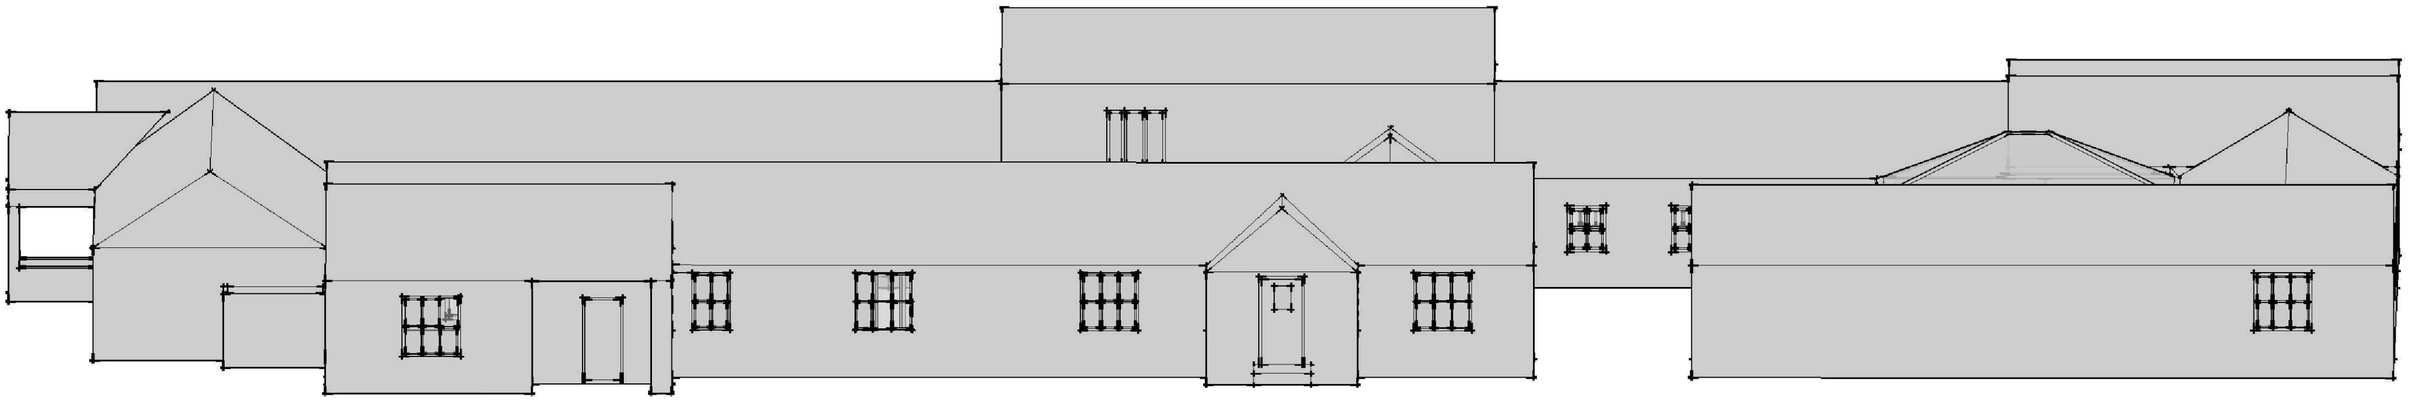


North (Front) View

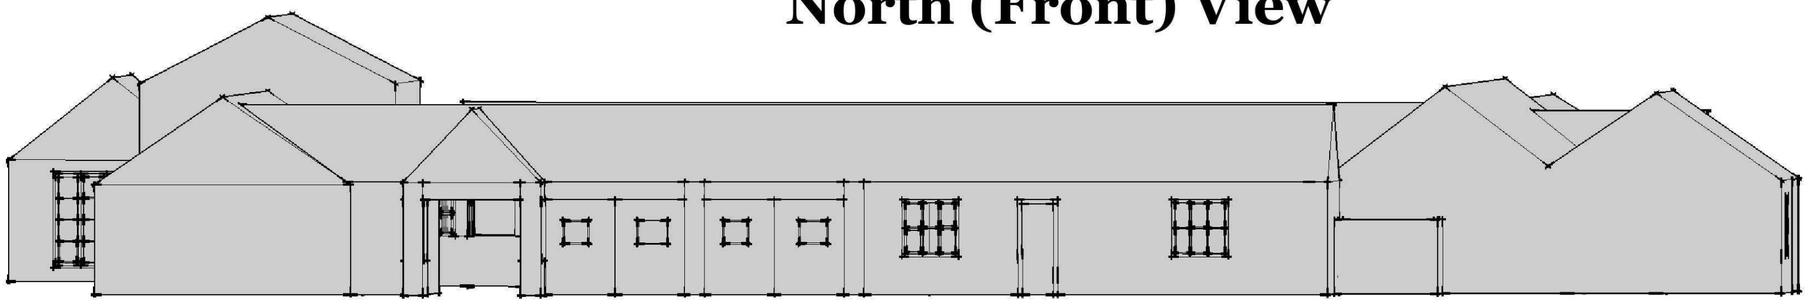

East (Side) View

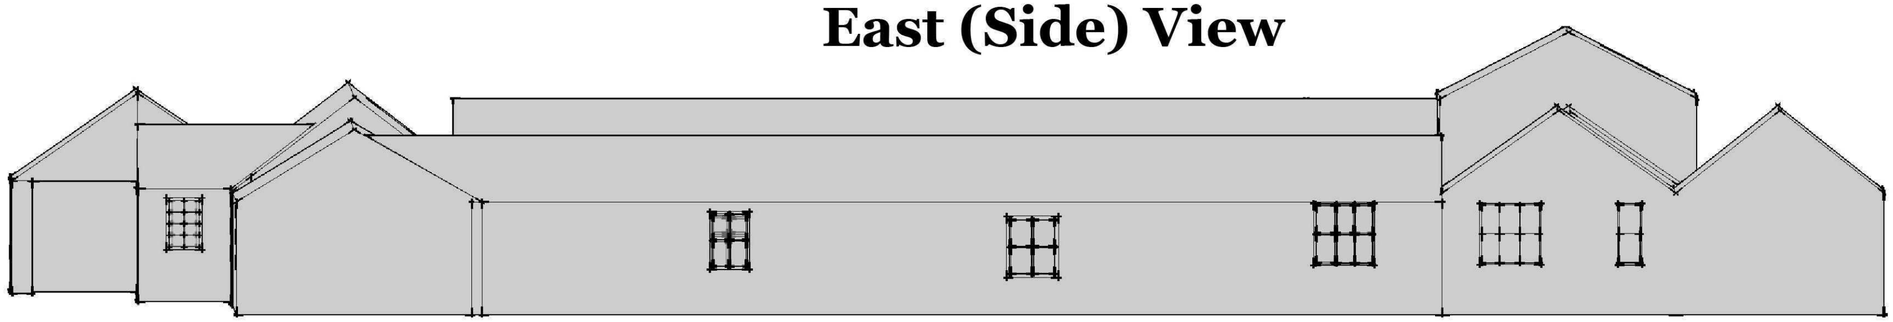


West (Side) View

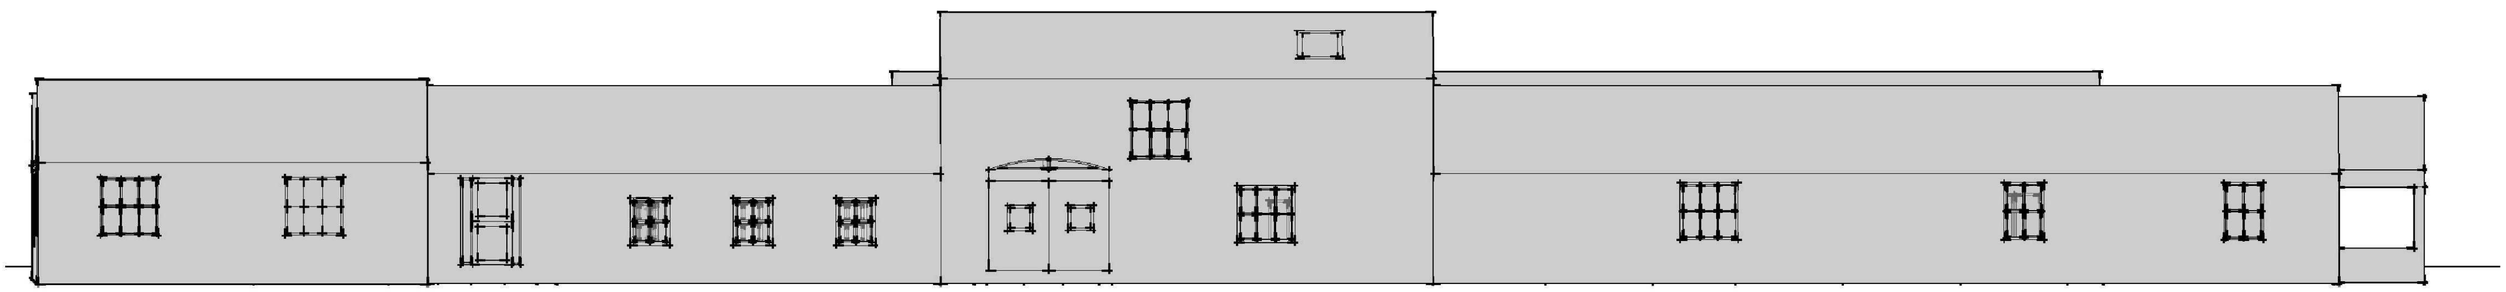

South Rear View

Existing Exterior Elevations
Scale 1:100 @ A2 Paper
Sheet 2 of 12

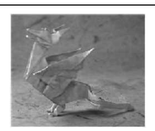

Wyvern House

REVISIONS

	MM/DD/YY	REMARKS
1	03/04/10	Revision v1.0 TM
2	__/__/__	...
3	__/__/__	...
4	__/__/__	...
5	__/__/__	...

001

A



North (Front) View

Existing Exterior Texture Elevation
Scale 1:56.2427 @ A2 Paper
Sheet 3 of 12




Wyvern House

REVISIONS

	MM/DD/YY	REMARKS
1	03/04/10	Revision v1.0 TM
2	--/--/--	...
3	--/--/--	...
4	--/--/--	...
5	--/--/--	...

001


A

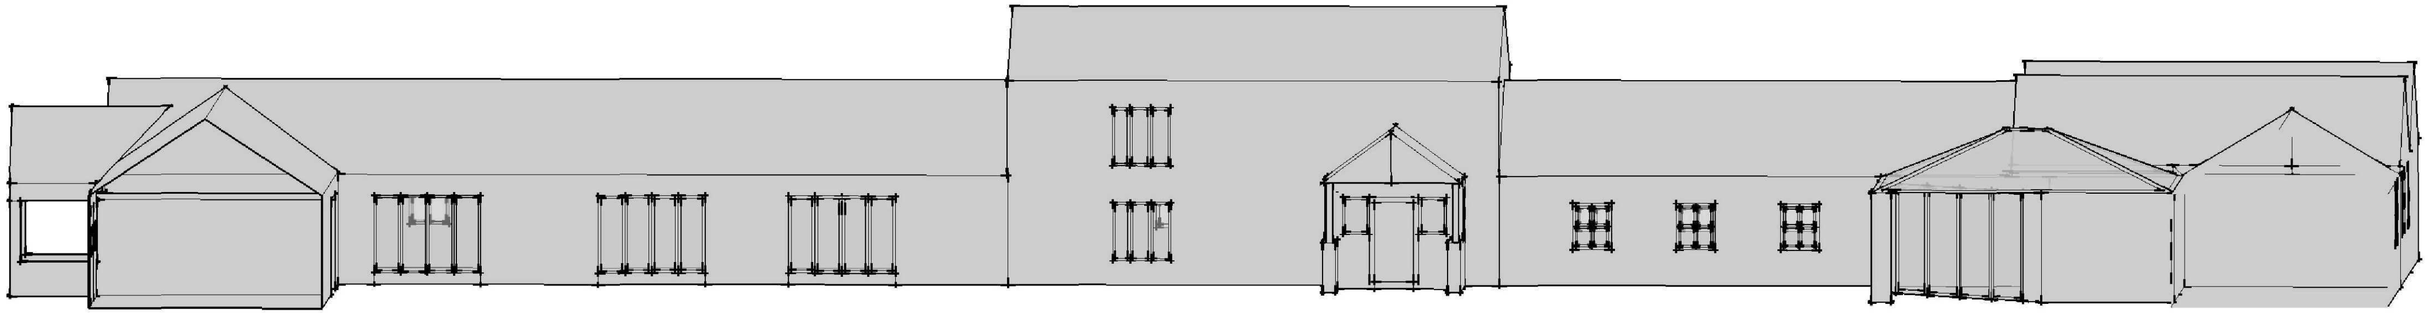


North View



South View

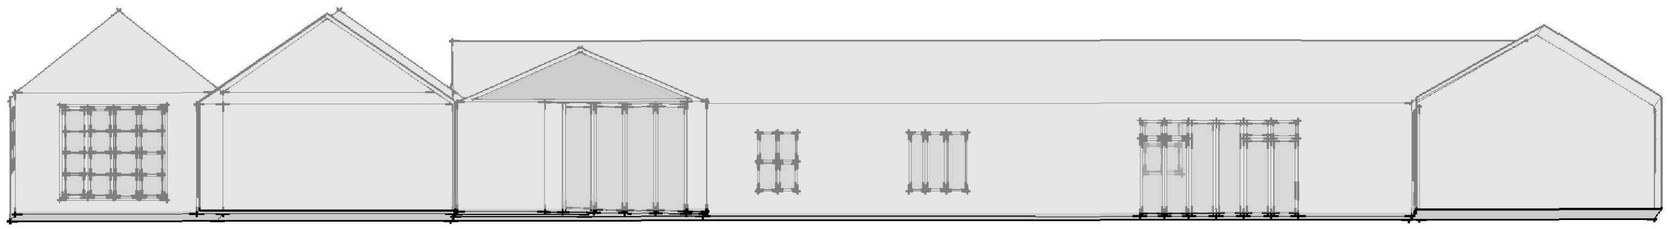

East View

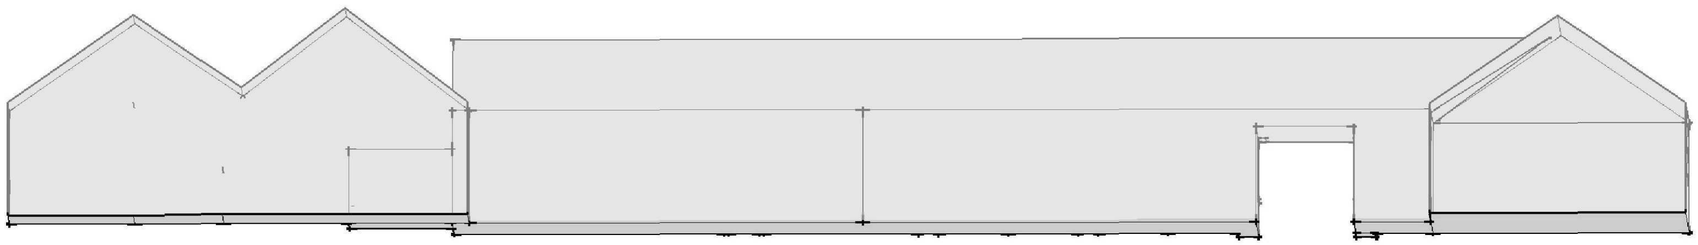

West View

Existing Interior Courtyard
Scale 1:100 @ A2 Paper
Sheet 4 of 12



Wyvern House

REVISIONS

	MM/DD/YY	REMARKS
1	03/04/10	Revision v1.0 TM
2	__/__/__	...
3	__/__/__	...
4	__/__/__	...
5	__/__/__	...

001

A



Exterior Texture View North

Proposed Exterior Elevations
Scale 1:58.3974 @ A2 Paper
Sheet 5 of 12



Wyvern House

REVISIONS

	MM/DD/YY	REMARKS
1	03/04/10	Revision v1.0 TM
2	--/--/--	...
3	--/--/--	...
4	--/--/--	...
5	--/--/--	...

001

A




North (Front) View



South (Rear) View

Proposed Exterior Elevations
Scale 1:100 @ A2 Paper
Sheet 6 of 12

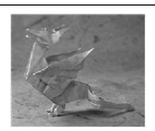


Wyvern House

REVISIONS

	MM/DD/YY	REMARKS
1	03/04/10	Revision v1.0 TM
2	--/--/--	...
3	--/--/--	...
4	--/--/--	...
5	--/--/--	...

001

A

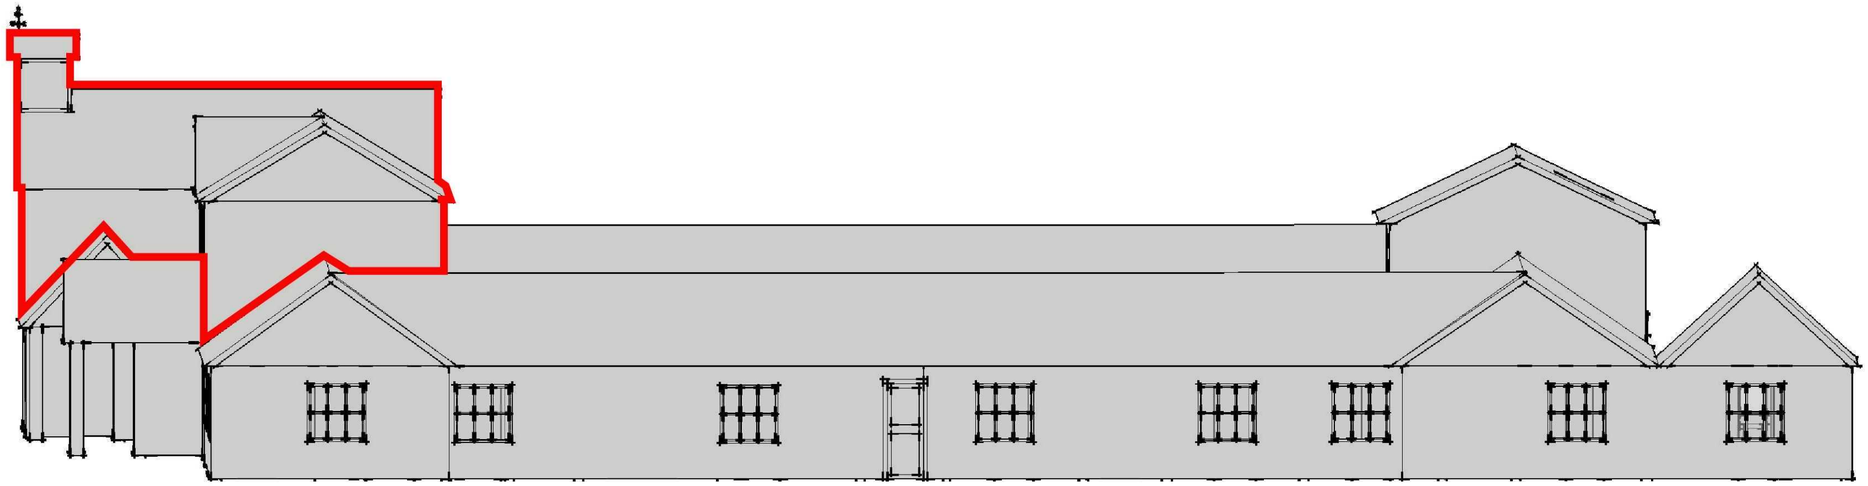


East Side View



West Side View

Proposed Exterior Elevations
Scale 1:100 @ A2 Paper
Sheet 7 of 12

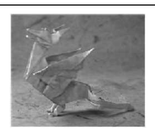


Wyvern House

REVISIONS

	MM/DD/YY	REMARKS
1	03/04/10	Revision v1.0 TM
2	--/--/--	...
3	--/--/--	...
4	--/--/--	...
5	--/--/--	...

001

A

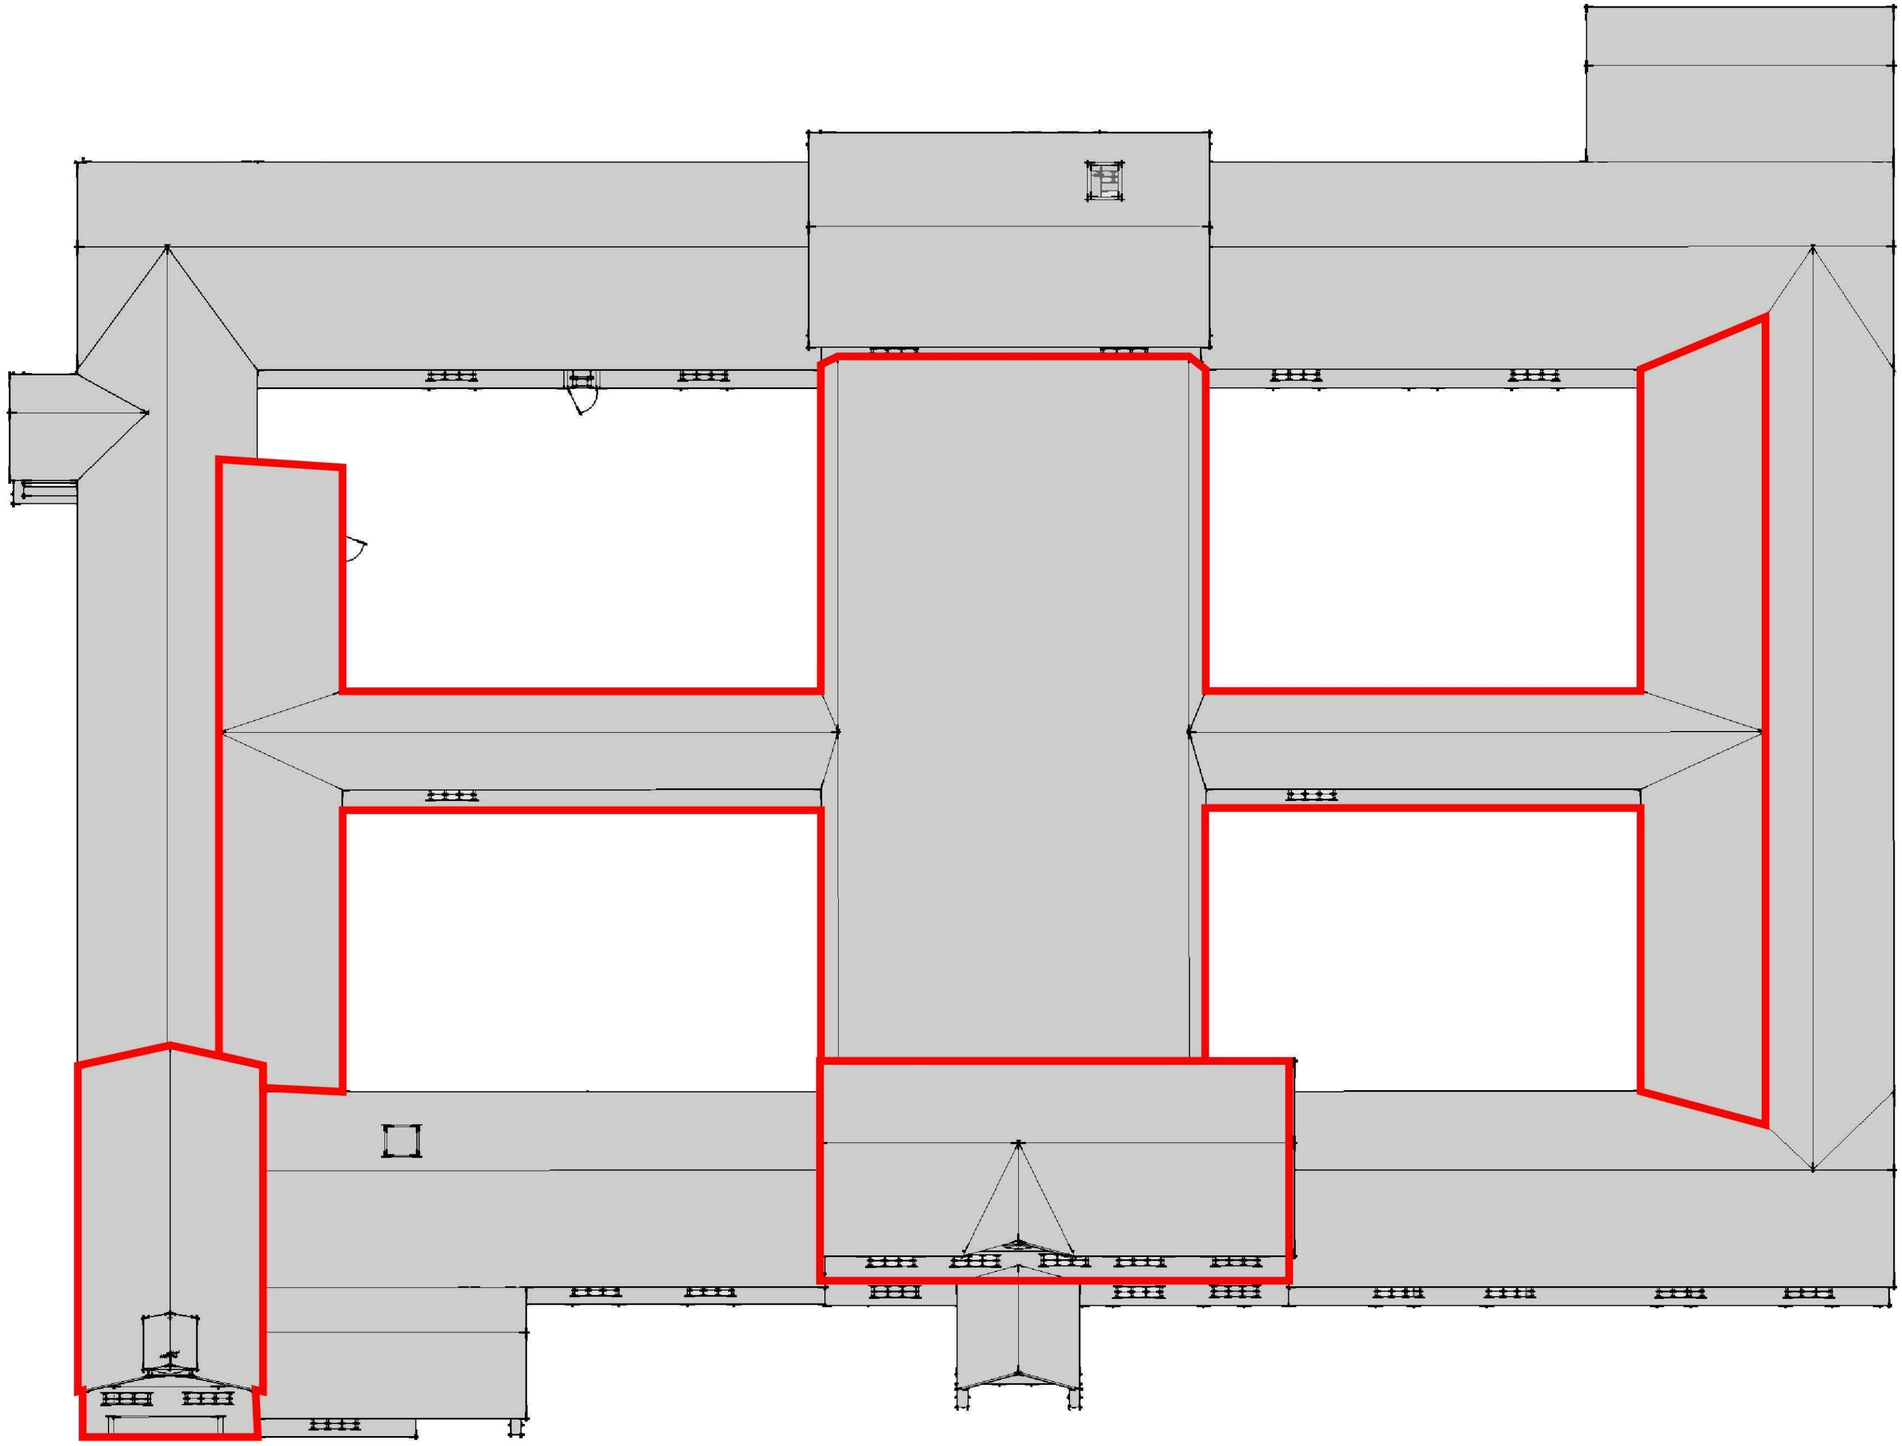

Proposed Aerial Exterior Elevations
Scale 1:100 @ A2 Paper
Sheet 8 of 12




Wyvern House

REVISIONS


	MM/DD/YY	REMARKS
1	03/04/10	Revision v1.0 TM
2	--/--/--	...
3	--/--/--	...
4	--/--/--	...
5	--/--/--	...

001

A

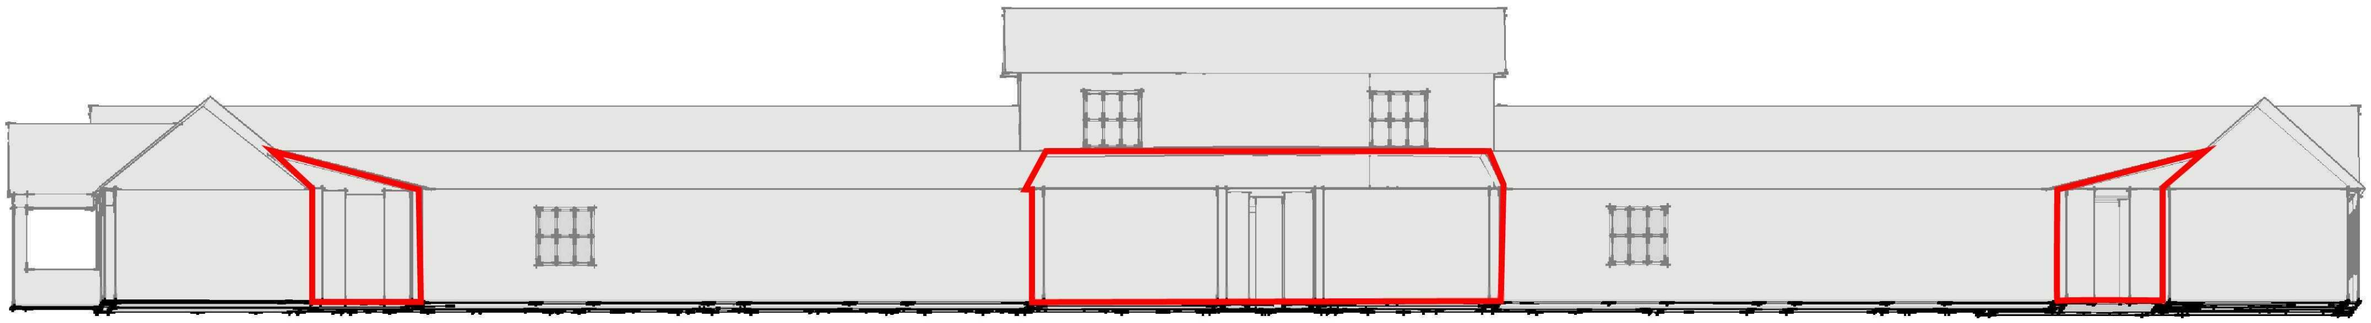

North Internal View

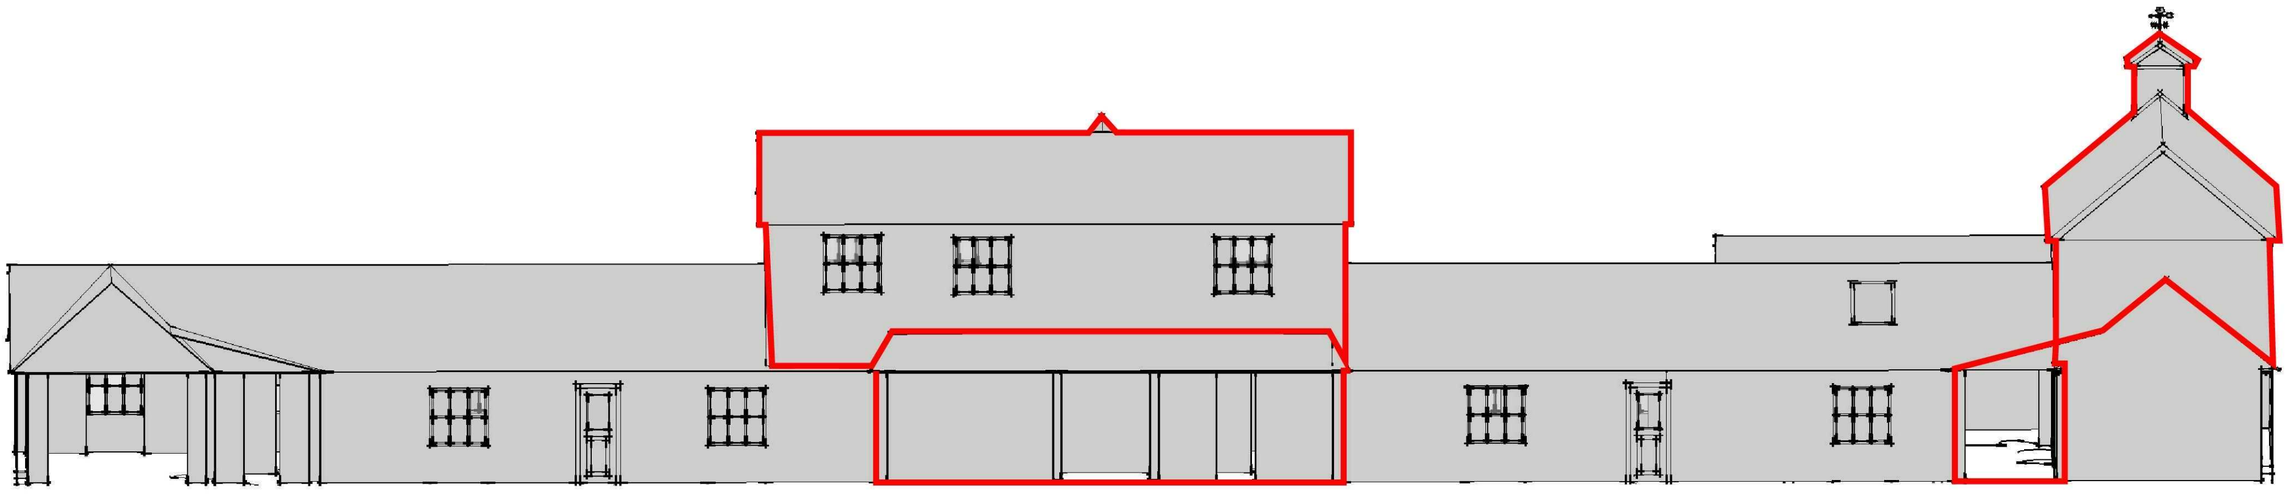

South Internal View

Proposed Internal View Coutyard
Scale 1:100 @ A2 Paper
Sheet 9 of 12




Wyvern House


REVISIONS

	MM/DD/YY	REMARKS
1	03/04/10	Revision v1.0 TM
2	--/--/--	...
3	--/--/--	...
4	--/--/--	...
5	--/--/--	...

001

A

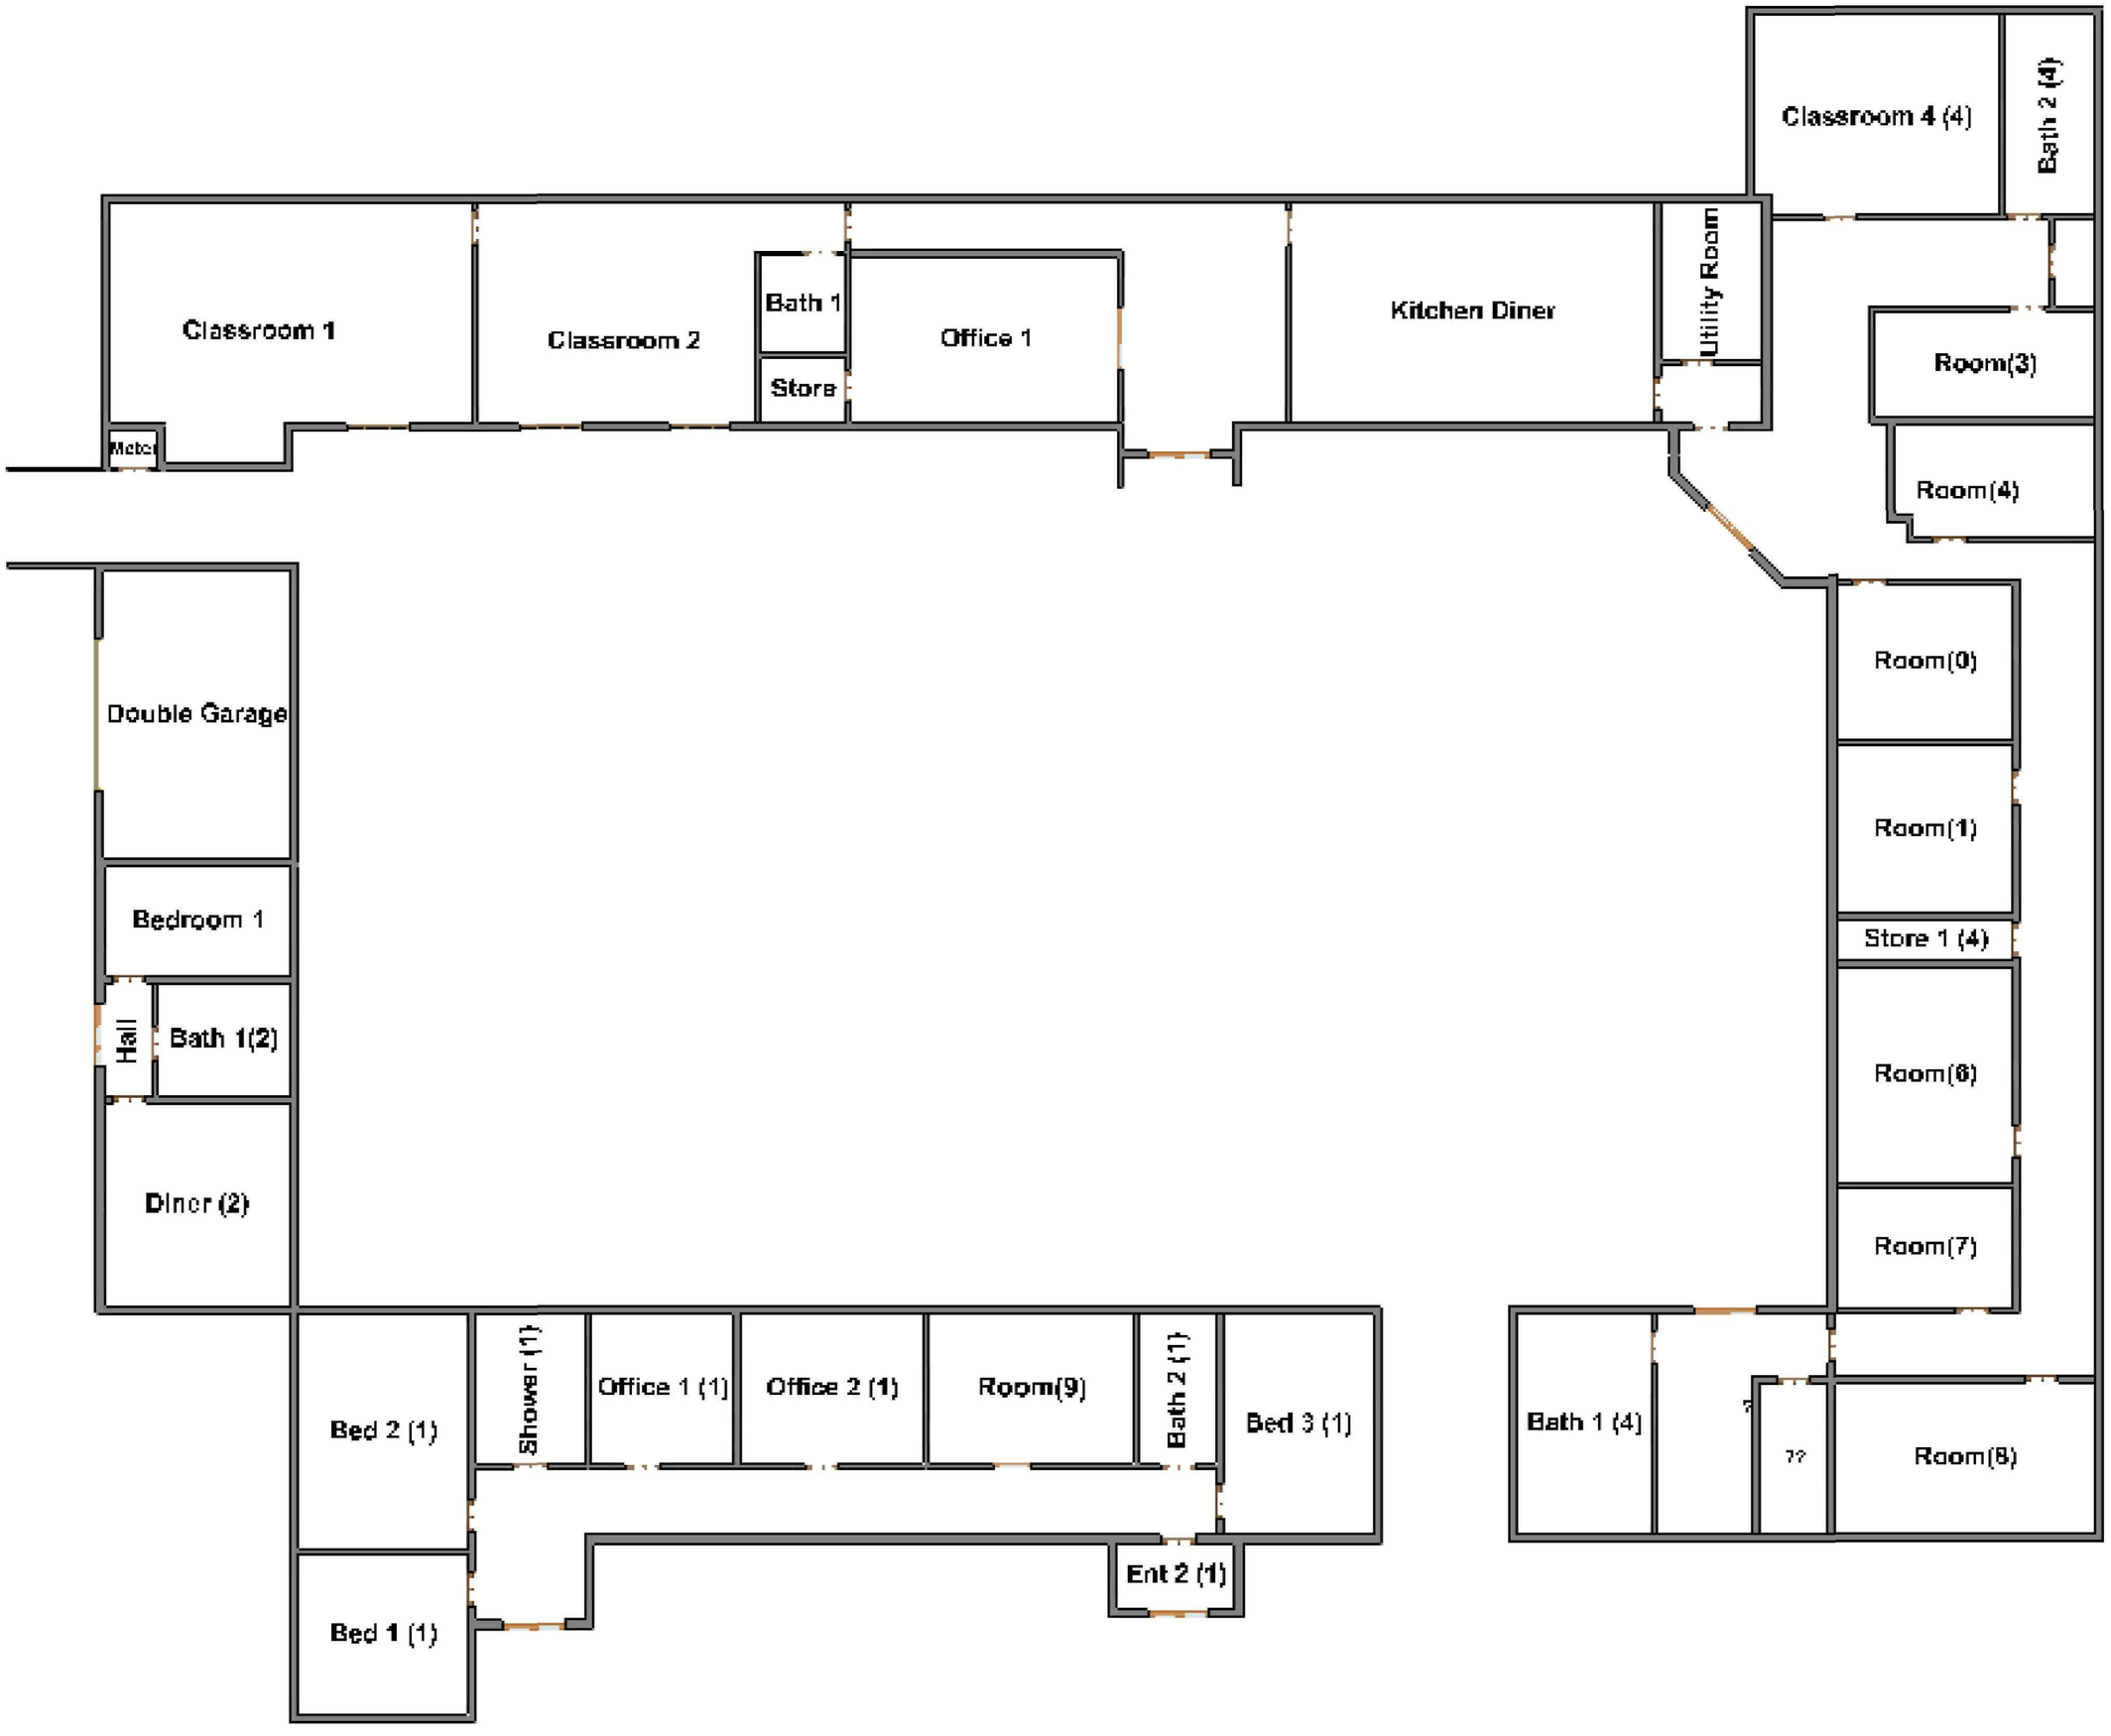
Classroom 1
Classroom 2
Bath 1
Store
Office 1
Kitchen Diner
Utility Room
Classroom 4 (4)
Bath 2 (4)
Room(3)
Room(4)
Room(0)
Room(1)
Store 1 (4)
Room(6)
Room(7)
Room(8)
Bath 1 (4)
??
Double Garage
Bedroom 1
Hall
Bath 1(2)
Diner (2)
Bed 2 (1)
Shower (1)
Office 1 (1)
Office 2 (1)
Room(9)
Bath 2 (1)
Bed 3 (1)
Ent 2 (1)
Bed 1 (1)

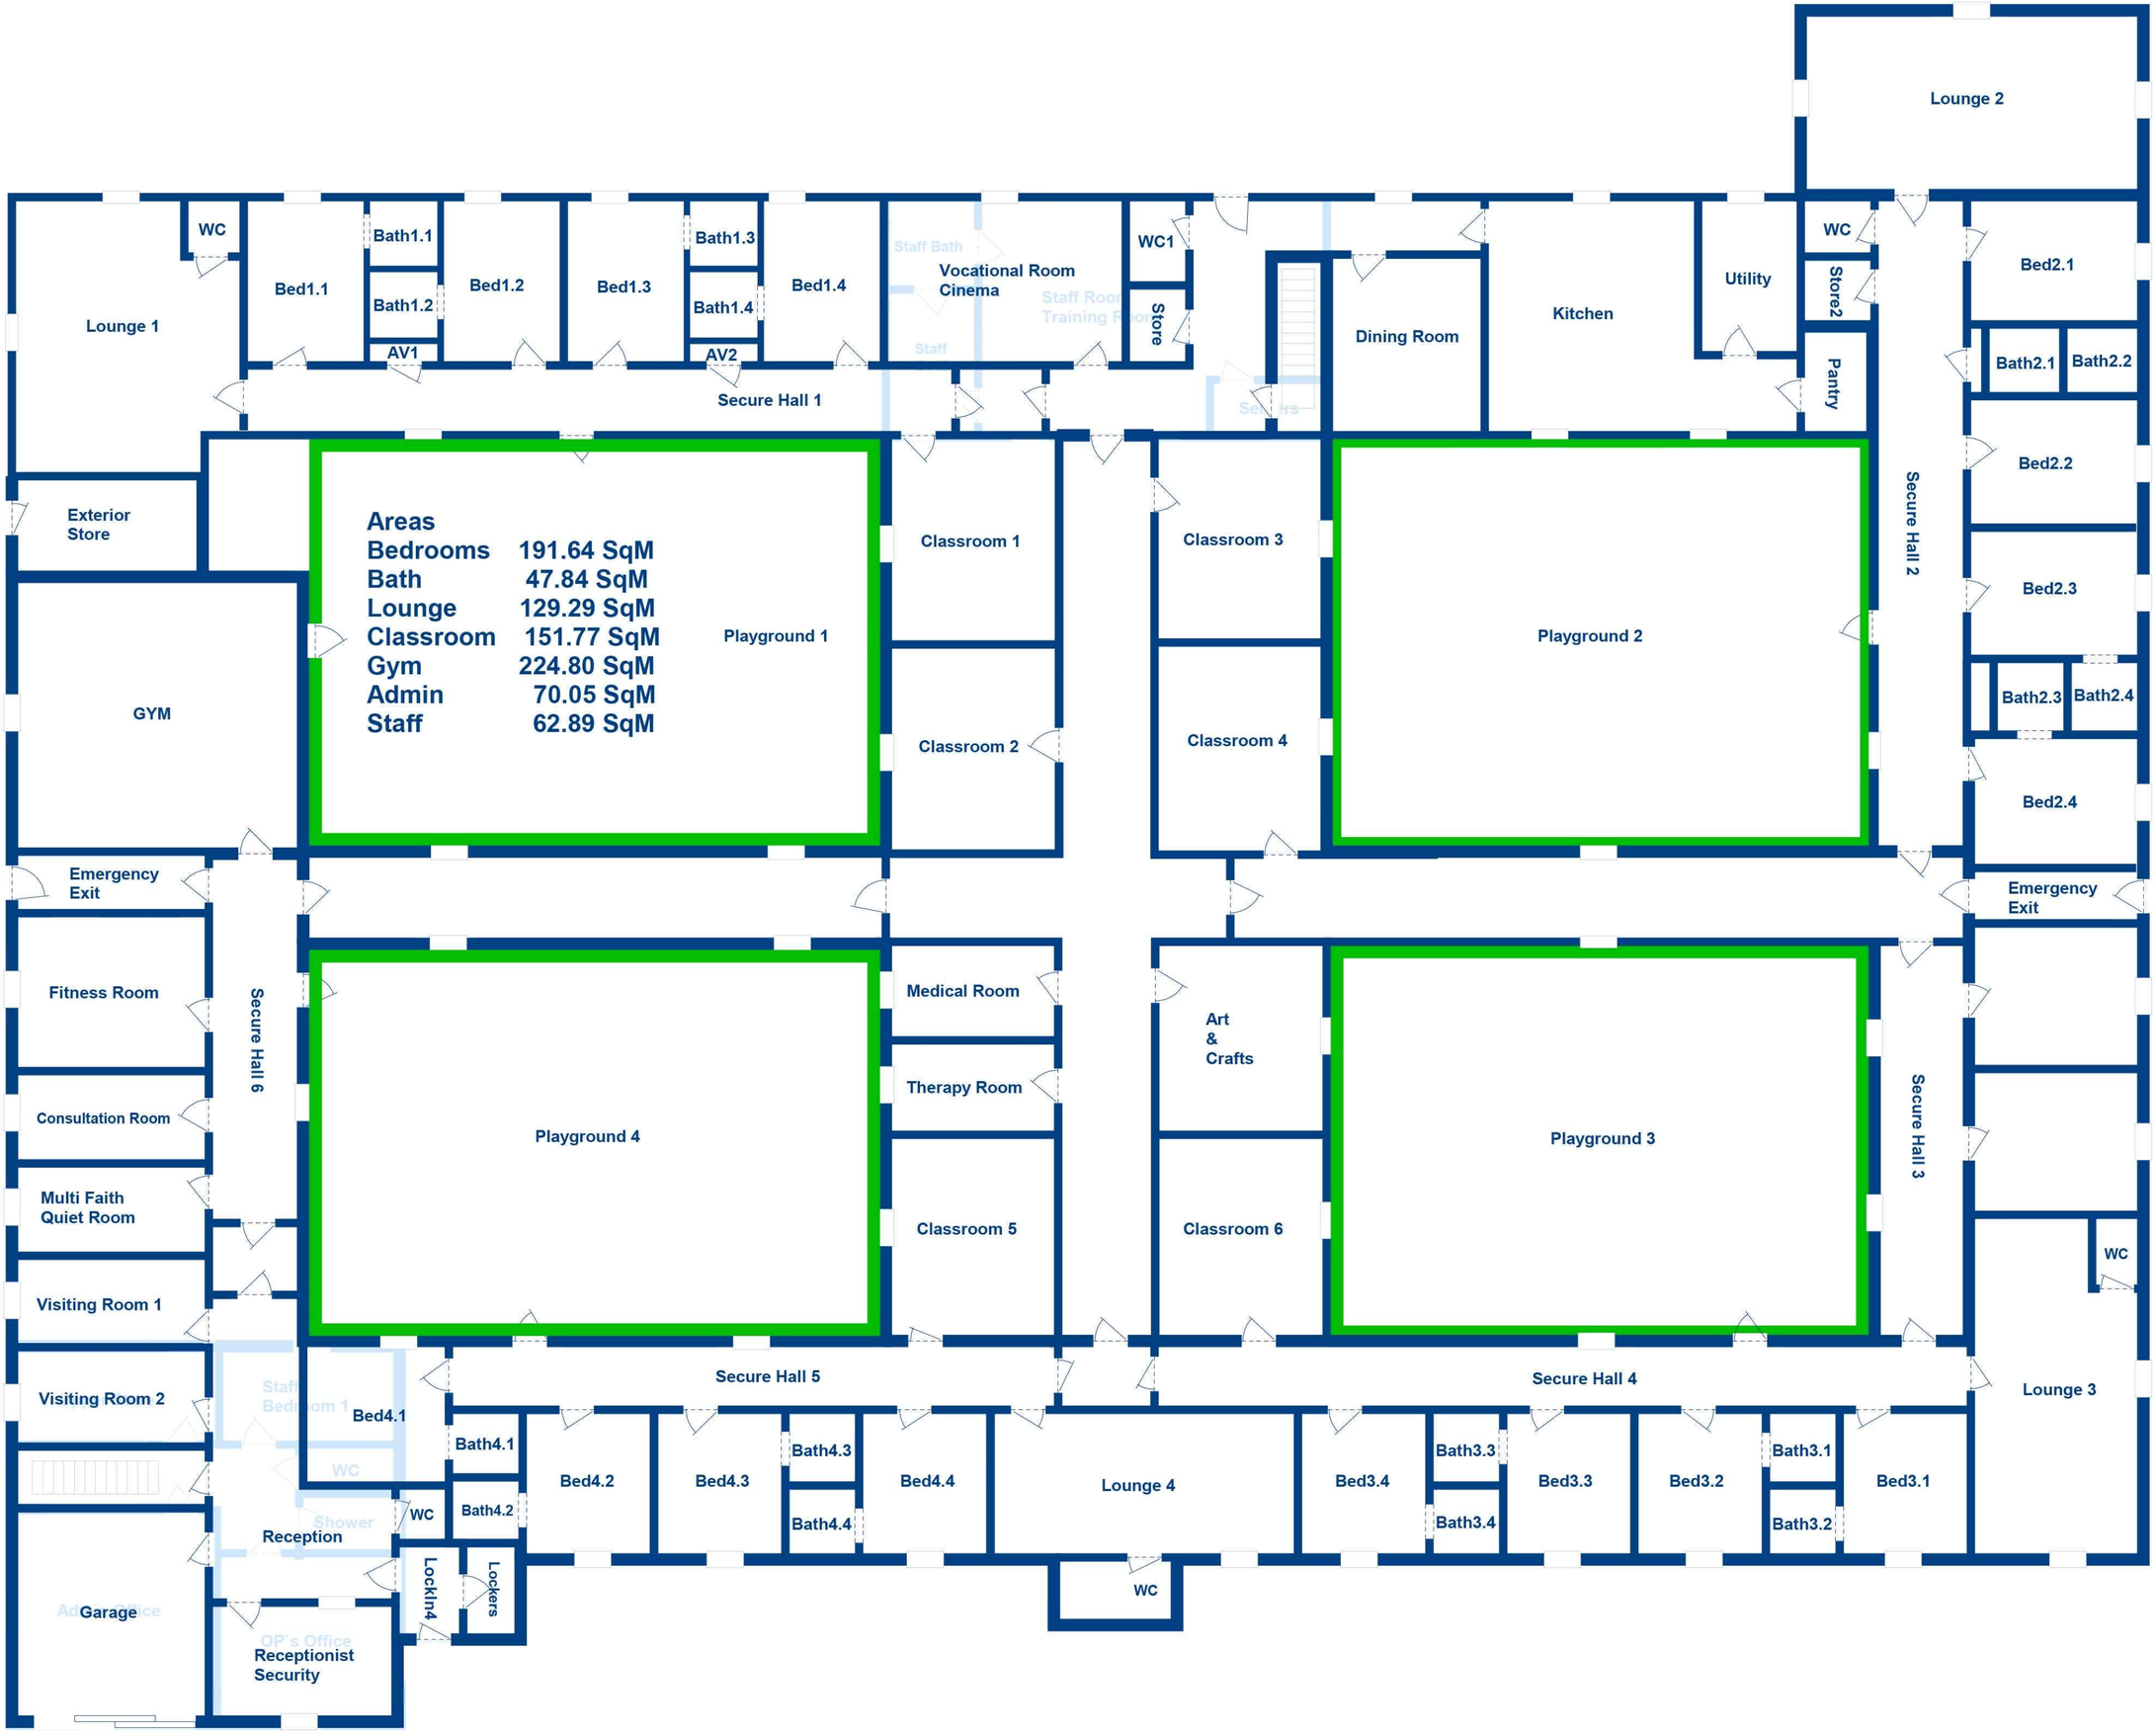
Lounge 2
WC
Bath1.1
Bed1.1
Bath1.2
AV1
Bed1.2
Bed1.3
Bath1.3
Bath1.4
AV2
Bed1.4
Staff Bath
Vocational Room
Cinema
WC1
Store
Lounge 1
Secure Hall 1
Dining Room
Kitchen
Utility
WC
Store2
Pantry
Bed2.1
Bath2.1
Bath2.2
Bed2.2
Bed2.3
Bath2.3
Bath2.4
Bed2.4
Secure Hall 2
Exterior
Store
Areas
Bedrooms 191.64 SqM
Bath 47.84 SqM
Lounge 129.29 SqM
Classroom 151.77 SqM
Gym 224.80 SqM
Admin 70.05 SqM
Staff 62.89 SqM
Playground 1
Classroom 1
Classroom 2
Classroom 3
Classroom 4
Playground 2
GYM
Emergency
Exit
Emergency
Exit
Fitness Room
Secure Hall 6
Playground 4
Medical Room
Therapy Room
Classroom 5
Art
&
Crafts
Classroom 6
Playground 3
Secure Hall 3
Consultation Room
Multi Faith
Quiet Room
Visiting Room 1
Visiting Room 2
Staff
Bedroom 1
Bed4.1
Bath4.1
Bed4.2
Bed4.3
Bath4.3
Bath4.4
Bed4.4
Secure Hall 5
Secure Hall 4
Lounge 3
WC
Shower
WC
Bath4.2
Reception
Garage
Lockin4
Lockers
Receptionist
Security
Lounge 4
WC
Bed3.4
Bath3.3
Bath3.4
Bed3.3
Bed3.2
Bath3.1
Bath3.2
Bed3.1



Scale 1:250
@ A2 Size
Proposed Block Plan Wyvern House
Blue area represents building extensions

House

4453

3.2m

BM 3.65m

Area : 0.58 ha (1.43 acres)

3.4m

d House

4453

3.2m

BM 3.65m

Area : 0.58 ha (1.43 acres)

3.4m