
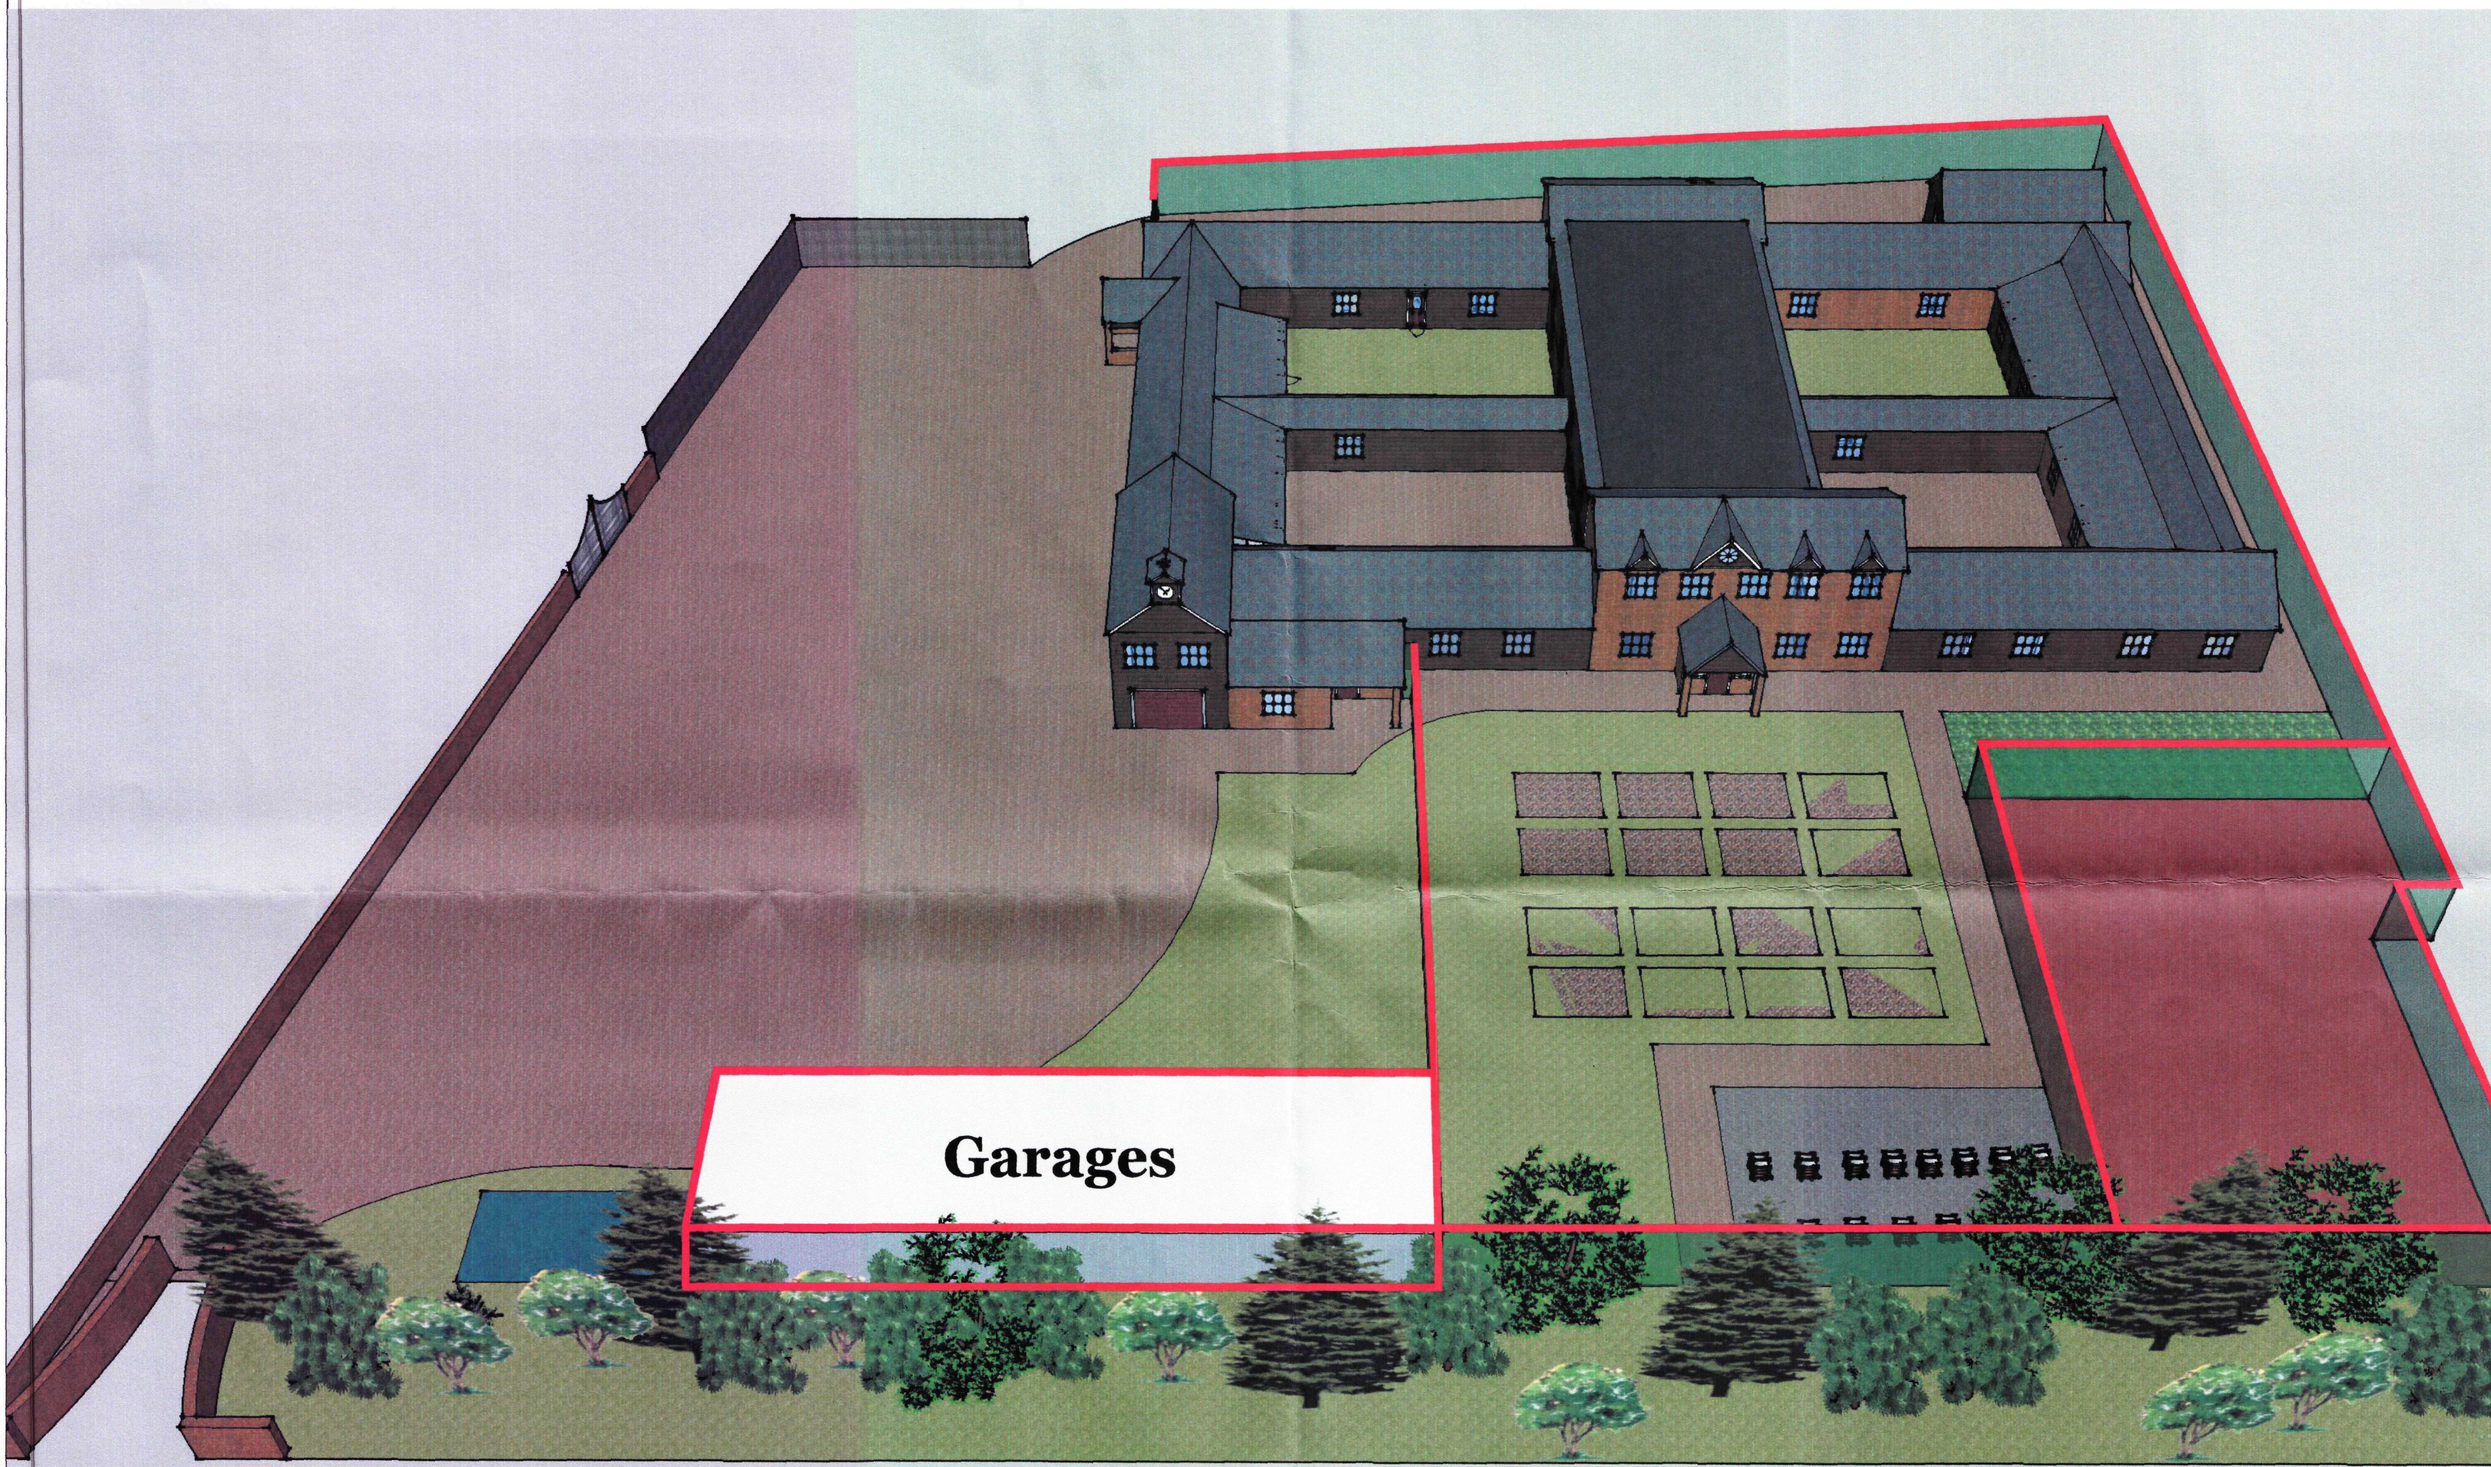


Proposed Fence & Garages (Rev 1.2)
Scale 1:108.4 @ A2 Paper
Sheet 11 of 12

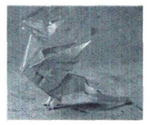

Wyvern House

Received
07 JUN 2010
Ref: 03/1-10

REVISIONS


	MM/DD/YY	REMARKS
1	03/04/10	Revision v1.0 TM
2	24/05/10	Revision v1.2 TM
3	--/--/--	...
4	--/--/--	...
5	--/--/--	...



Revision v1.0 TM

SHDC
Planning & Development
07 JUN 2010
Ref: 0311-10


Proposed Exterior Elevations (Rev 1.2)
Scale 1:58.3974 @ A2 Paper
Sheet 5 of 12

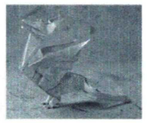


Wyvern House

REVISIONS

	MM/DD/YY	REMARKS
1	03/04/10	Revision v1.0 TM
2	24/05/10	Revision v1.2 TM
3	--/--/--	...
4	--/--/--	...
5	--/--/--	...

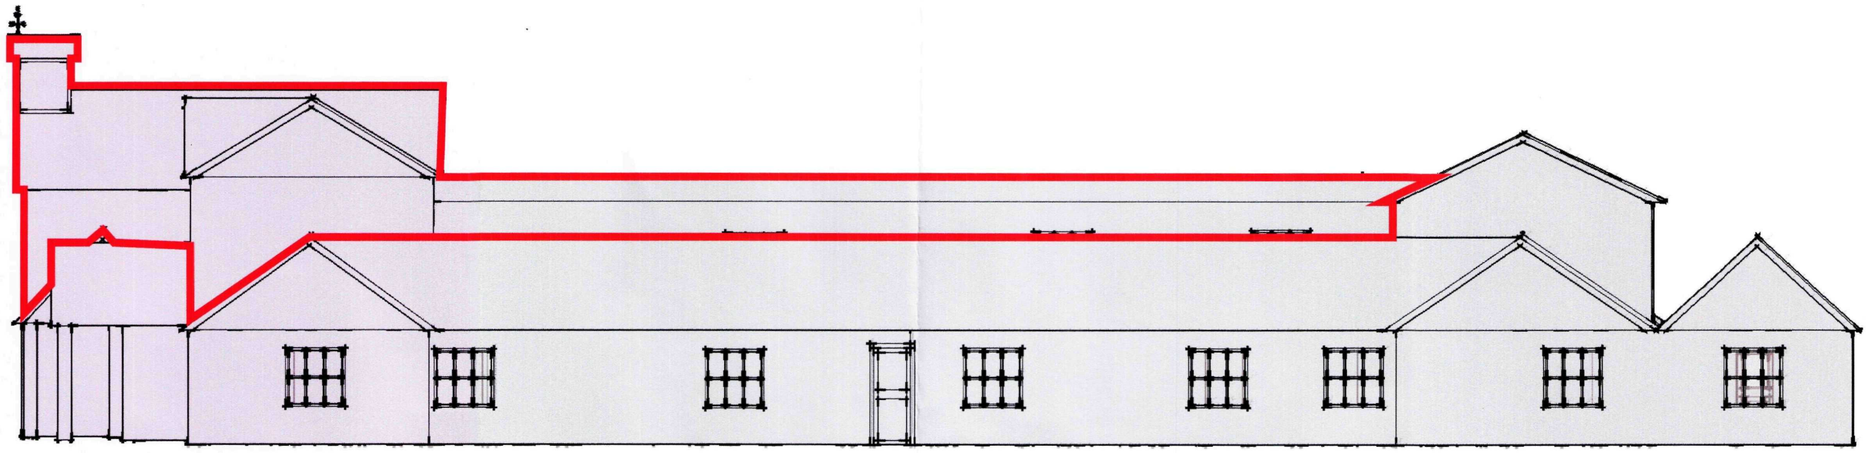

East Side View

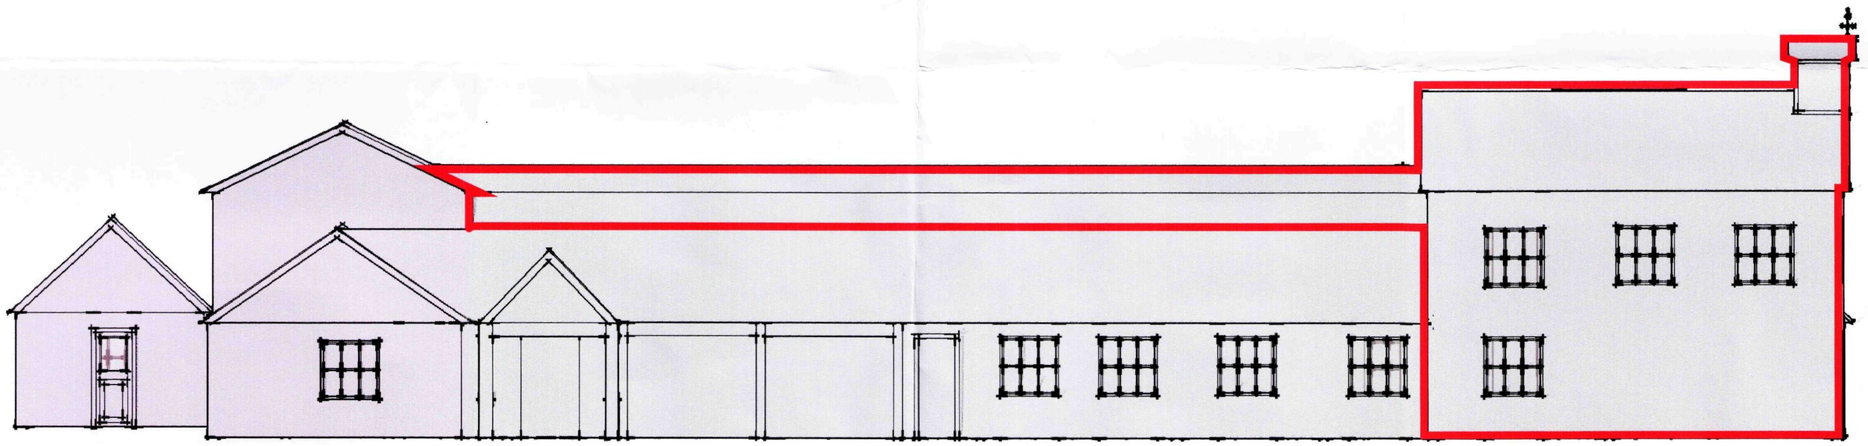

West Side View

Planning & Development
SHDC
0 7 JUN 2010
Ref: 03/1410


Proposed Exterior Elevations (Rev 1.2)
Scale 1:100 @ A2 Paper
Sheet 7 of 12



Wyvern House


REVISIONS

	MM/DD/YY	REMARKS
1	03/04/10	Revision v1.0 TM
2	24/05/10	Revision v1.2 TM
3	--/--/--	...
4	--/--/--	...
5	--/--/--	...

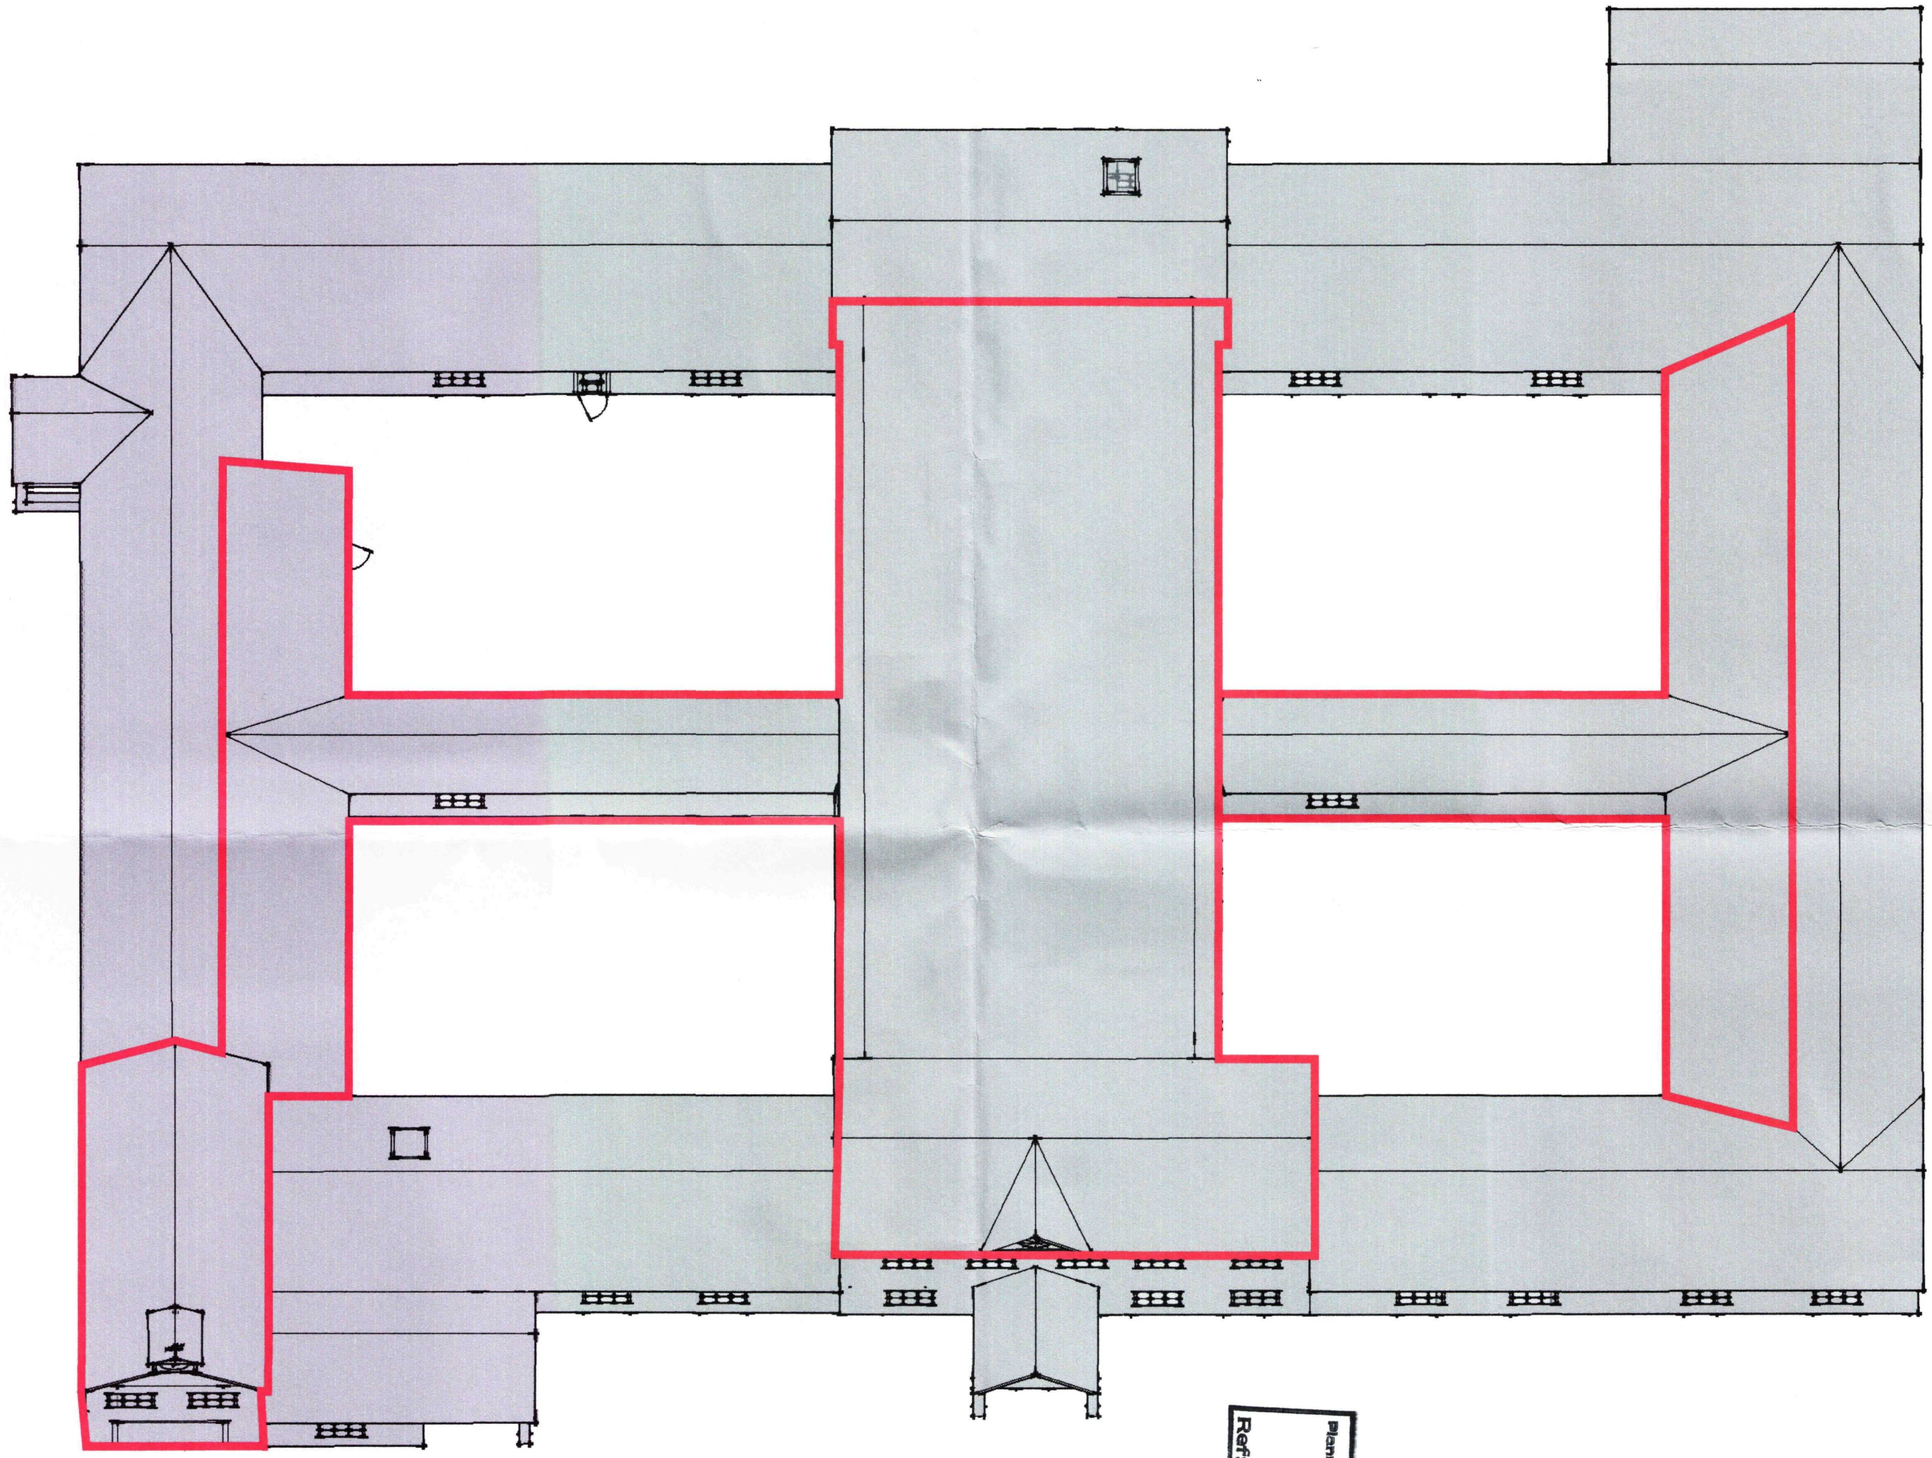

3HDC
Planning & Development
07 JUN 2010
Ref: 03/11-10


Proposed Aerial Exterior Elevations
(Rev 1.2)
Scale 1:125 @ A2 Paper
Sheet 8 of 12

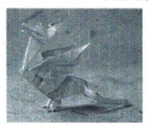


Wyvern House

REVISIONS

	MM/DD/YY	REMARKS
1	03/04/10	Revision v1.0 TM
2	24/05/10	Revision v1.2 TM
3	--/--/--	...
4	--/--/--	...
5	--/--/--	...

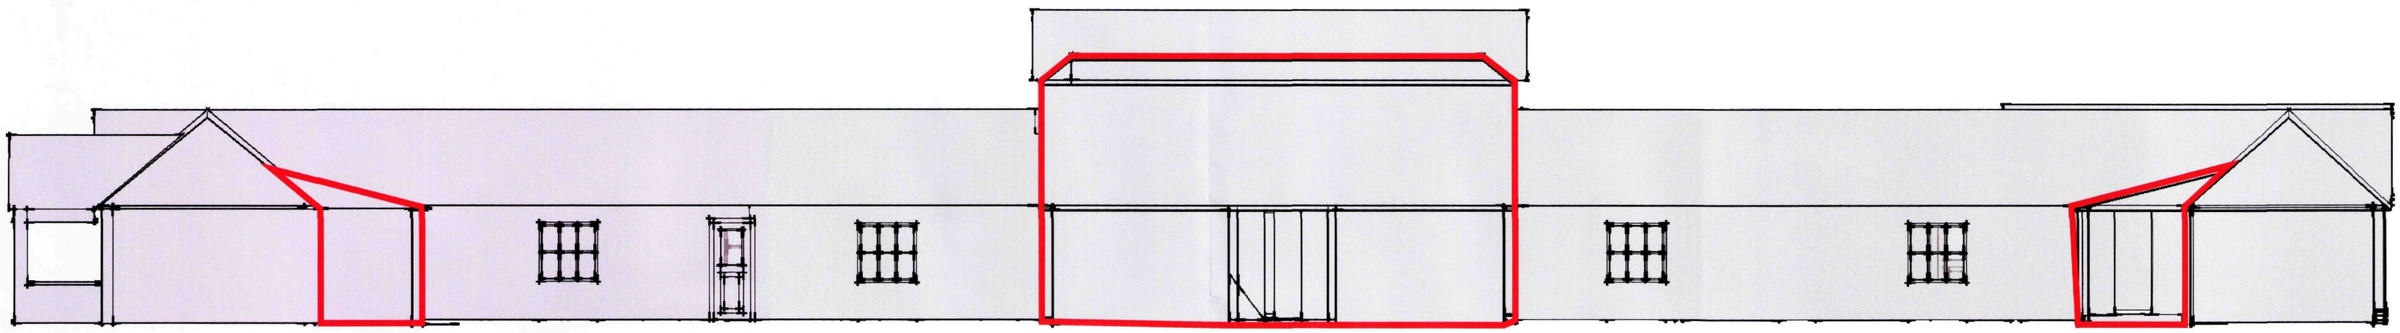

North Internal View

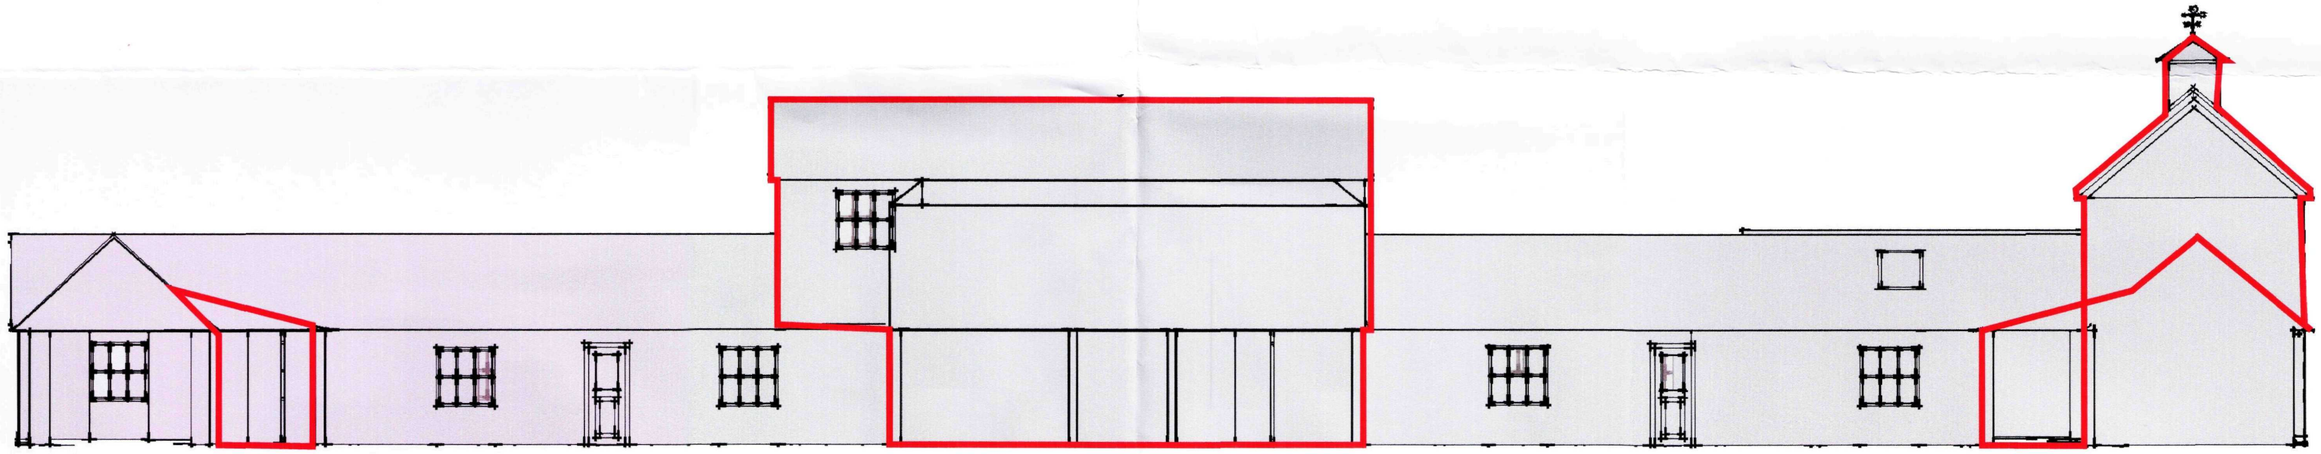

South Internal View

Proposed Internal View Coutyard
(Rev 1.2)
Scale 1:100 @ A2 Paper
Sheet 9 of 12




Wyvern House


Planning SHDC & Development
07 JUN 2010
Ref: 0317/10

REVISIONS

	MM/DD/YY	REMARKS
1	03/04/10	Revision v1.0 TM
2	24/05/10	Revision v1.2 TM
3	--/--/--	...
4	--/--/--	...
5	--/--/--	...

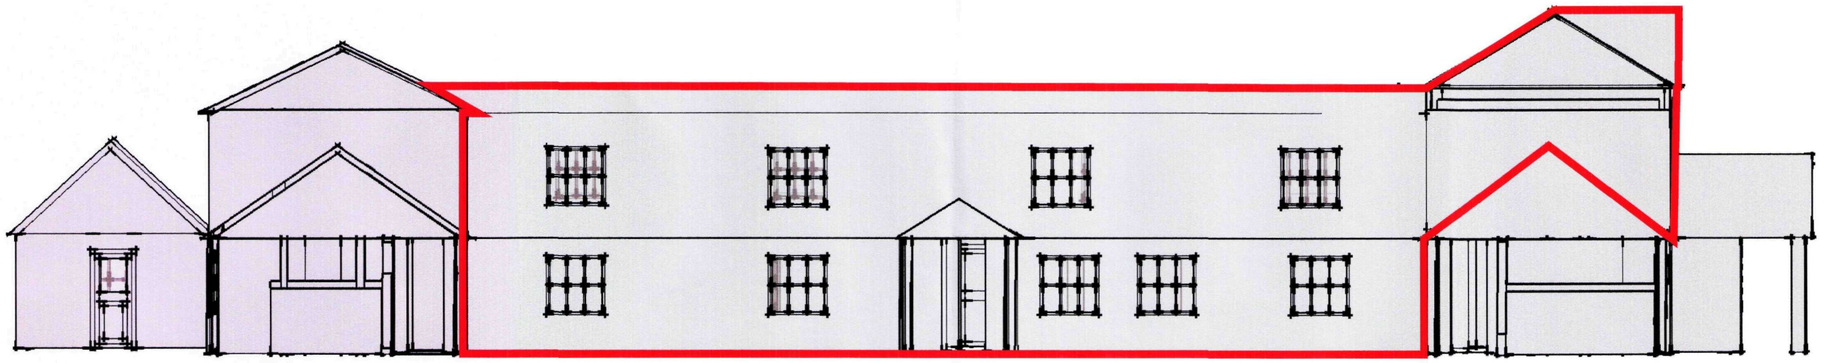

East Internal View

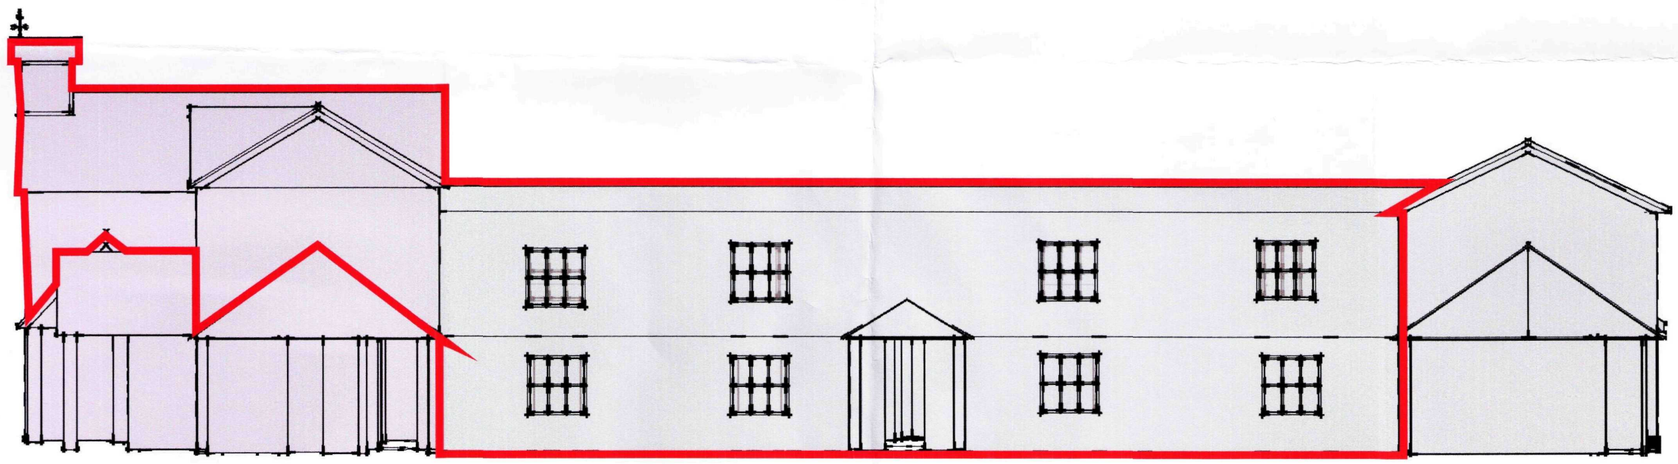

West Internal View

SHDC
Planning & Development
0 7 JUN 2010
Ref: 0311/10


Proposed Internal View Coutyard
(Rev 1.2)
Scale 1:100 @ A2 Paper
Sheet 10 of 12



Wyvern House


REVISIONS

	MM/DD/YY	REMARKS
1	03/04/10	Revision v1.0 TM
2	24/05/10	Revision v1.2 TM
3	--/--/--	...
4	--/--/--	...
5	--/--/--	...

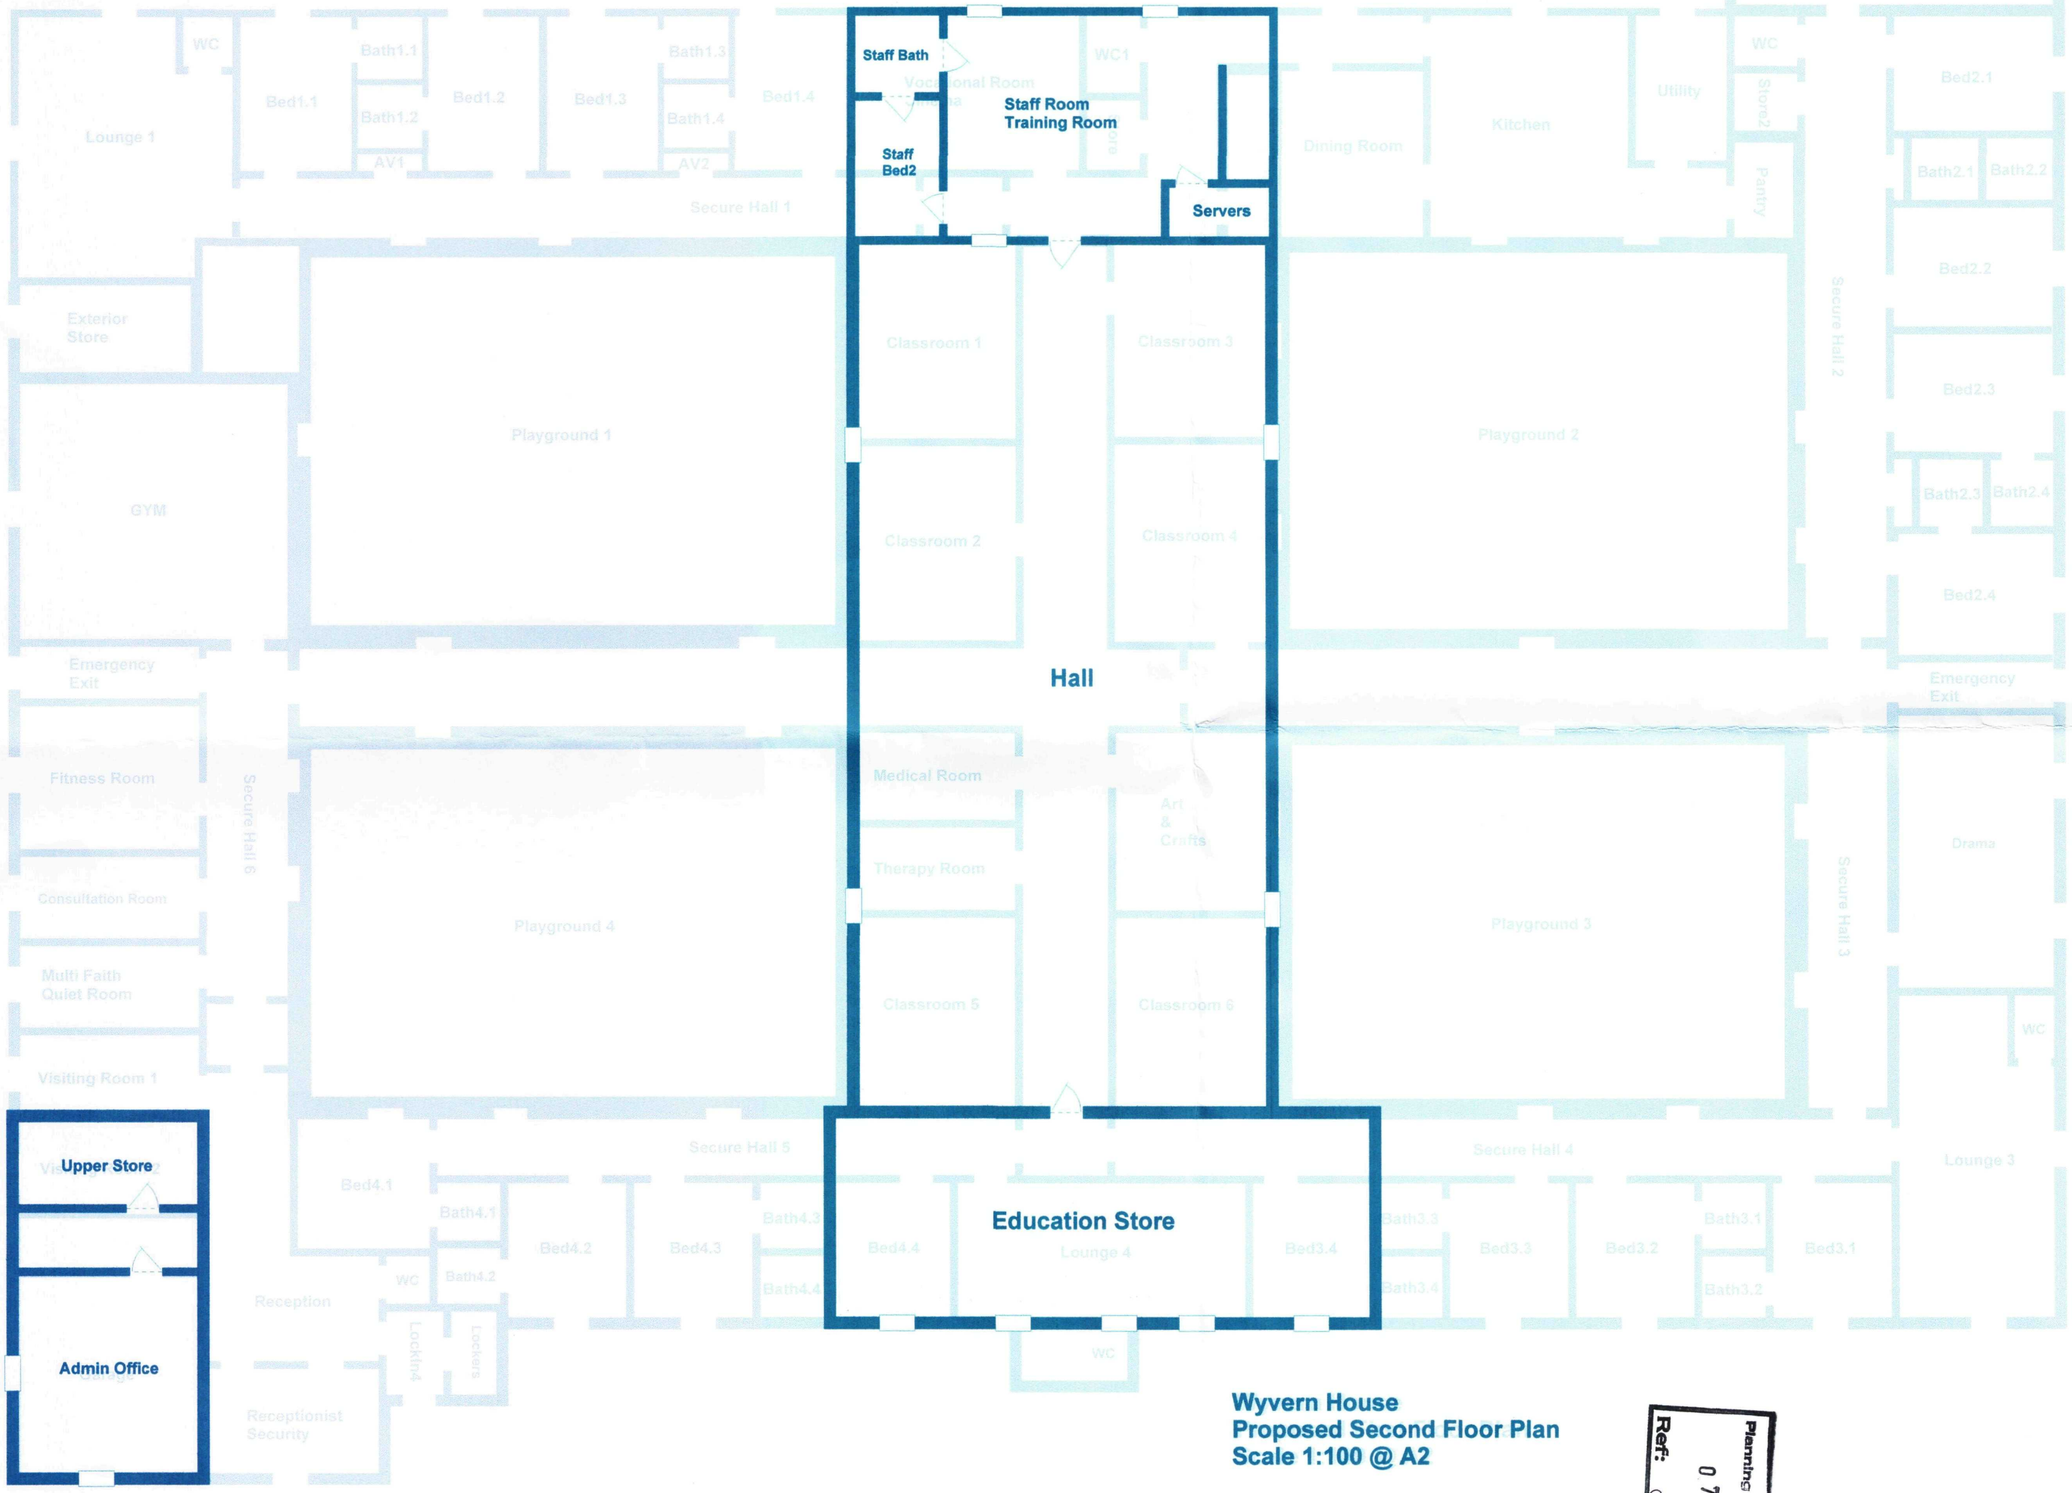


Wyvern House
Proposed Second Floor Plan
Scale 1:100 @ A2


SHDC
Planning & Development
07 JUN 2010
Ref: 0311/10

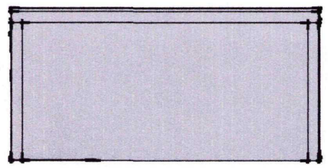


West View

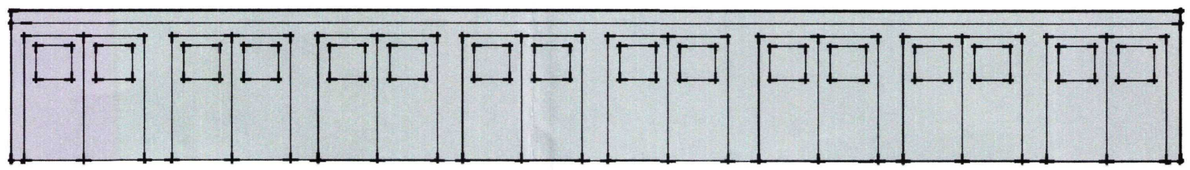


South View

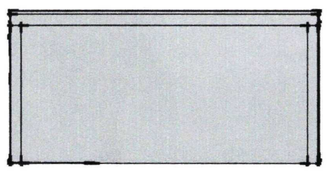


East View

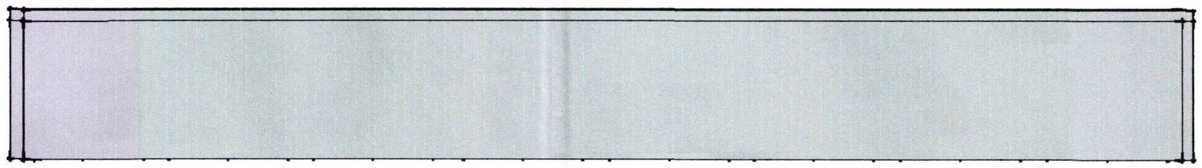

North View

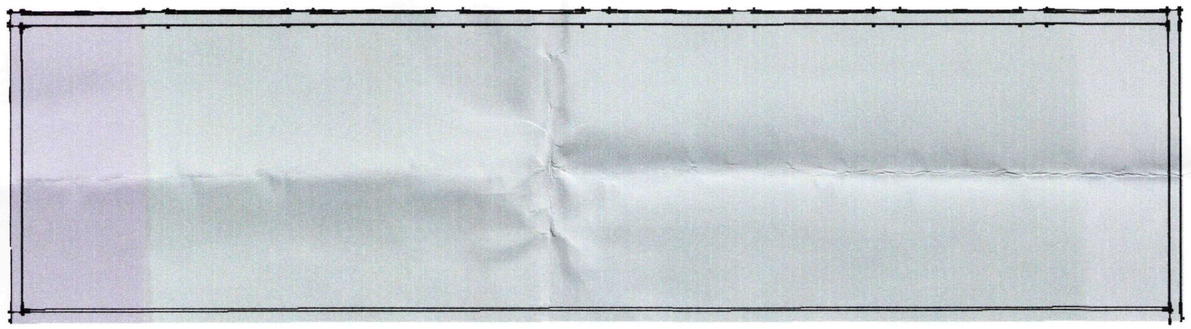


Aerial View

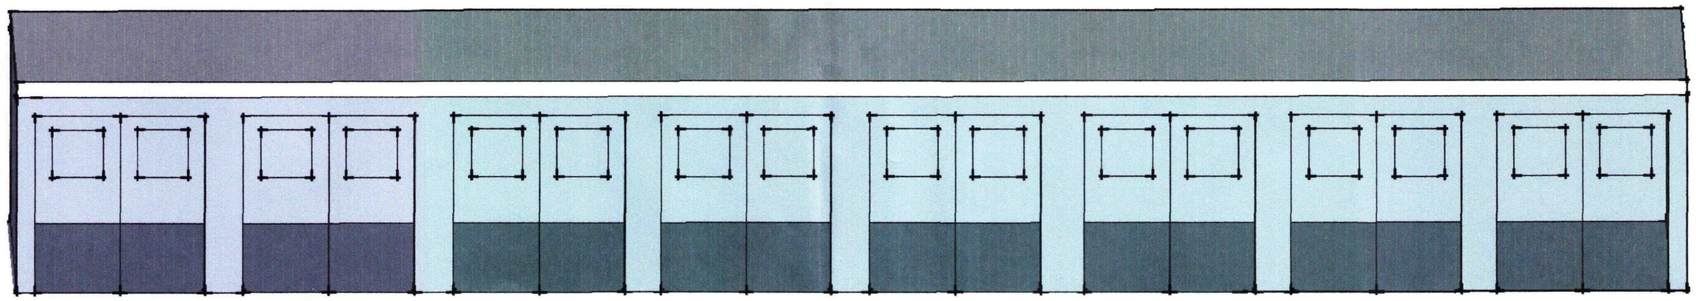

(Wireframe)
NOT TO SCALE

SHDC Planning & Development
Ref: 07 JUN 2010
0311-10

Proposed Garages
Scale 1:100 @ A2 Paper

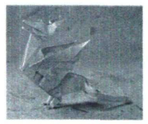

Wyvern House

REVISIONS

	MM/DD/YY	REMARKS
1	03/04/10	Revision v1.0 TM
2	__/__/__	...
3	__/__/__	...
4	__/__/__	...
5	__/__/__	...