


North (Up)

SHDC
Planning & Development
15 APR 2010
Ref: 0311-10

Existing Aerial View
Scale 1:125 @ A2 Paper
Sheet 1 of 12

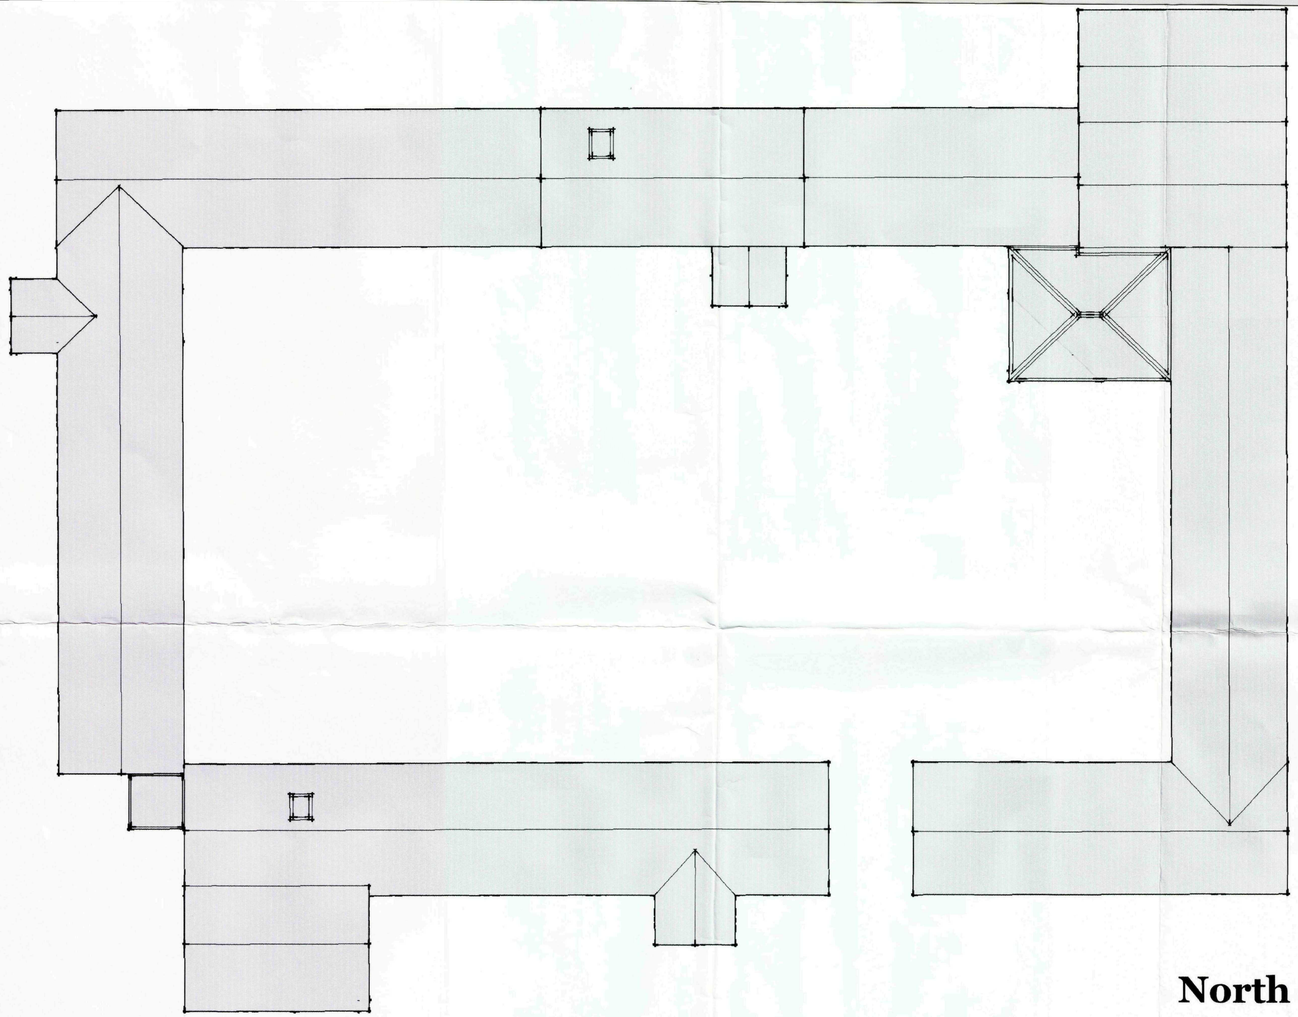


Wyvern House


REVISIONS

	MM/DD/YY	REMARKS
1	03/04/10	Revision v1.0 TM
2	--/--/--	...
3	--/--/--	...
4	--/--/--	...
5	--/--/--	...


A 001

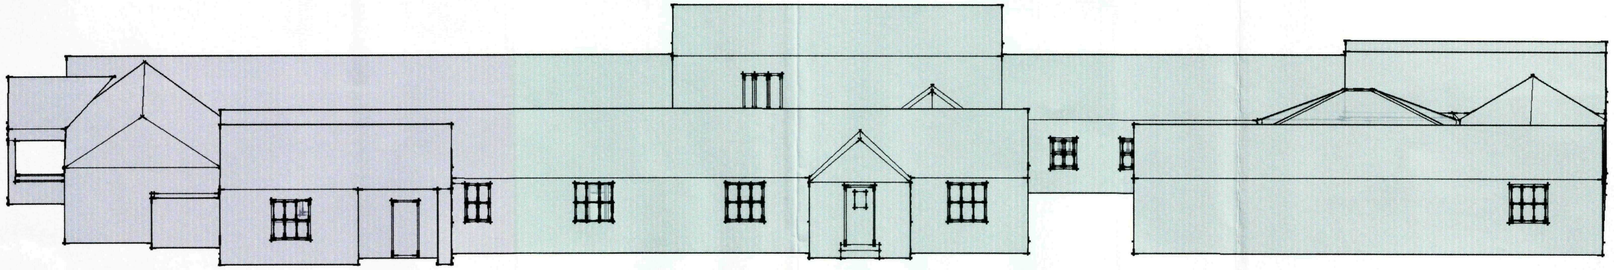

North (Front) View

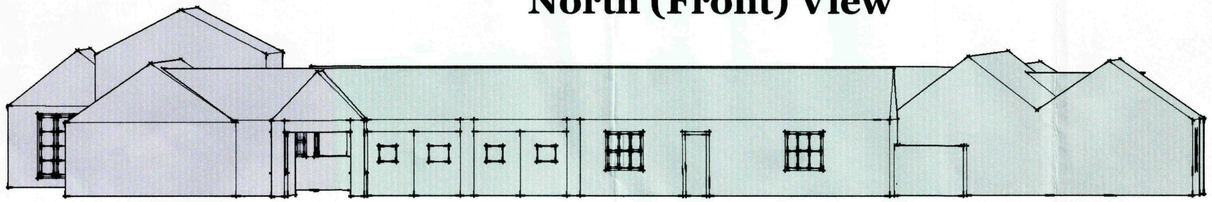


East (Side) View

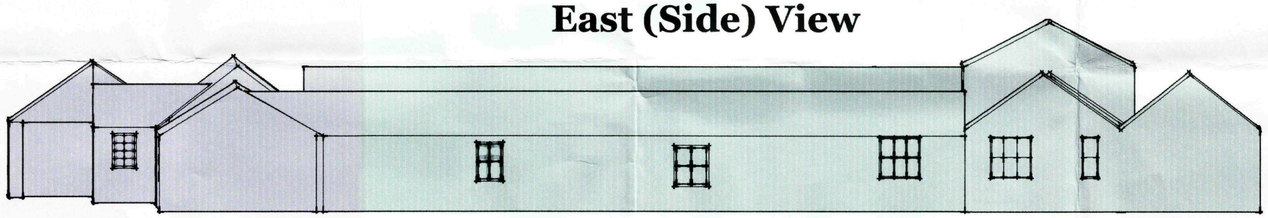

West (Side) View

SHDC
Planning & Development
15 APR 2010
Ref: 0311-10

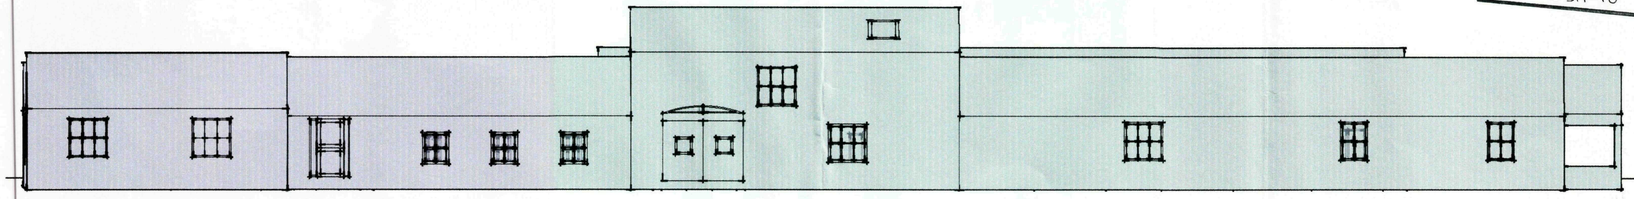

South Rear View

Existing Exterior Elevations
Scale 1:100 @ A2 Paper
Sheet 2 of 12



Wyvern House

REVISIONS

	MM/DD/YY	REMARKS
1	03/04/10	Revision v1.0 TM
2	--/--/--	...
3	--/--/--	...
4	--/--/--	...
5	--/--/--	...

001

A



North (Front) View

SHDC
Planning & Development
15 APR 2010
Ref: 0311-10

Existing Exterior Texture Elevation
Scale 1:56.2427 @ A2 Paper
Sheet 3 of 12




Wyvern House


REVISIONS

	MM/DD/YY	REMARKS
1	03/04/10	Revision v1.0 TM
2	--/--/--	...
3	--/--/--	...
4	--/--/--	...
5	--/--/--	...


001
A

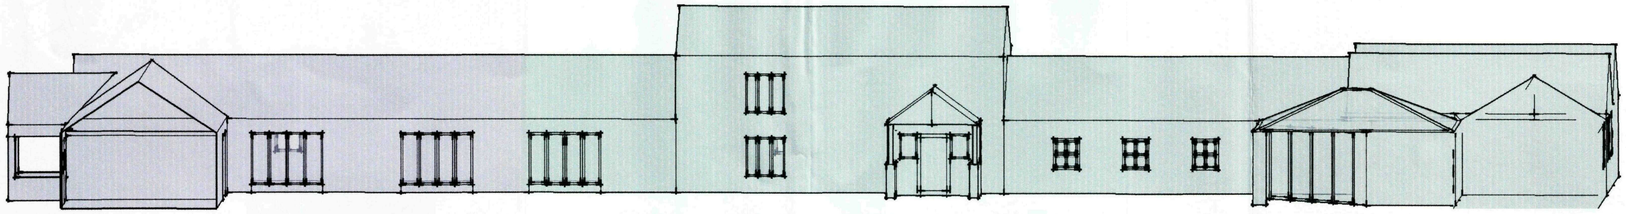


North View

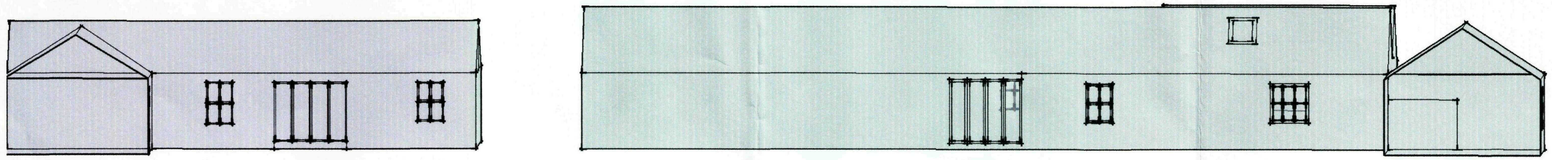

South View

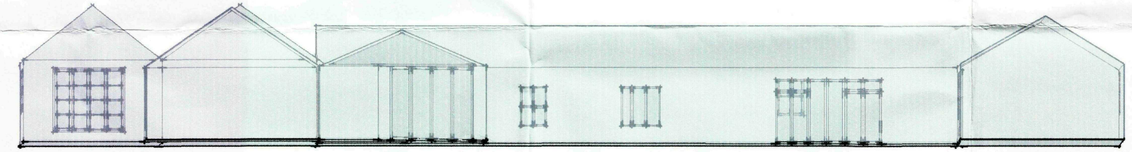

East View

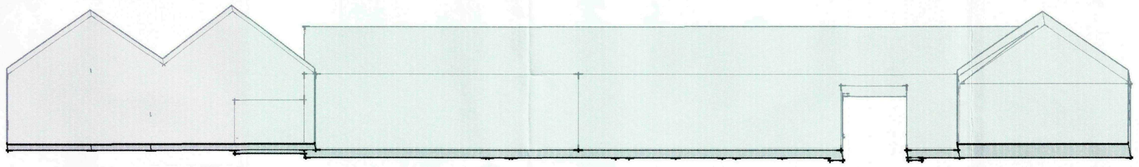

West View

SHDC
Planning & Development
15 APR 2010
Ref: 0311-10

Existing Interior Courtyard
Scale 1:100 @ A2 Paper
Sheet 4 of 12




Wyvern House

REVISIONS

	MM/DD/YY	REMARKS
1	03/04/10	Revision v1.0 TM
2	--/--/--	...
3	--/--/--	...
4	--/--/--	...
5	--/--/--	...


001

A

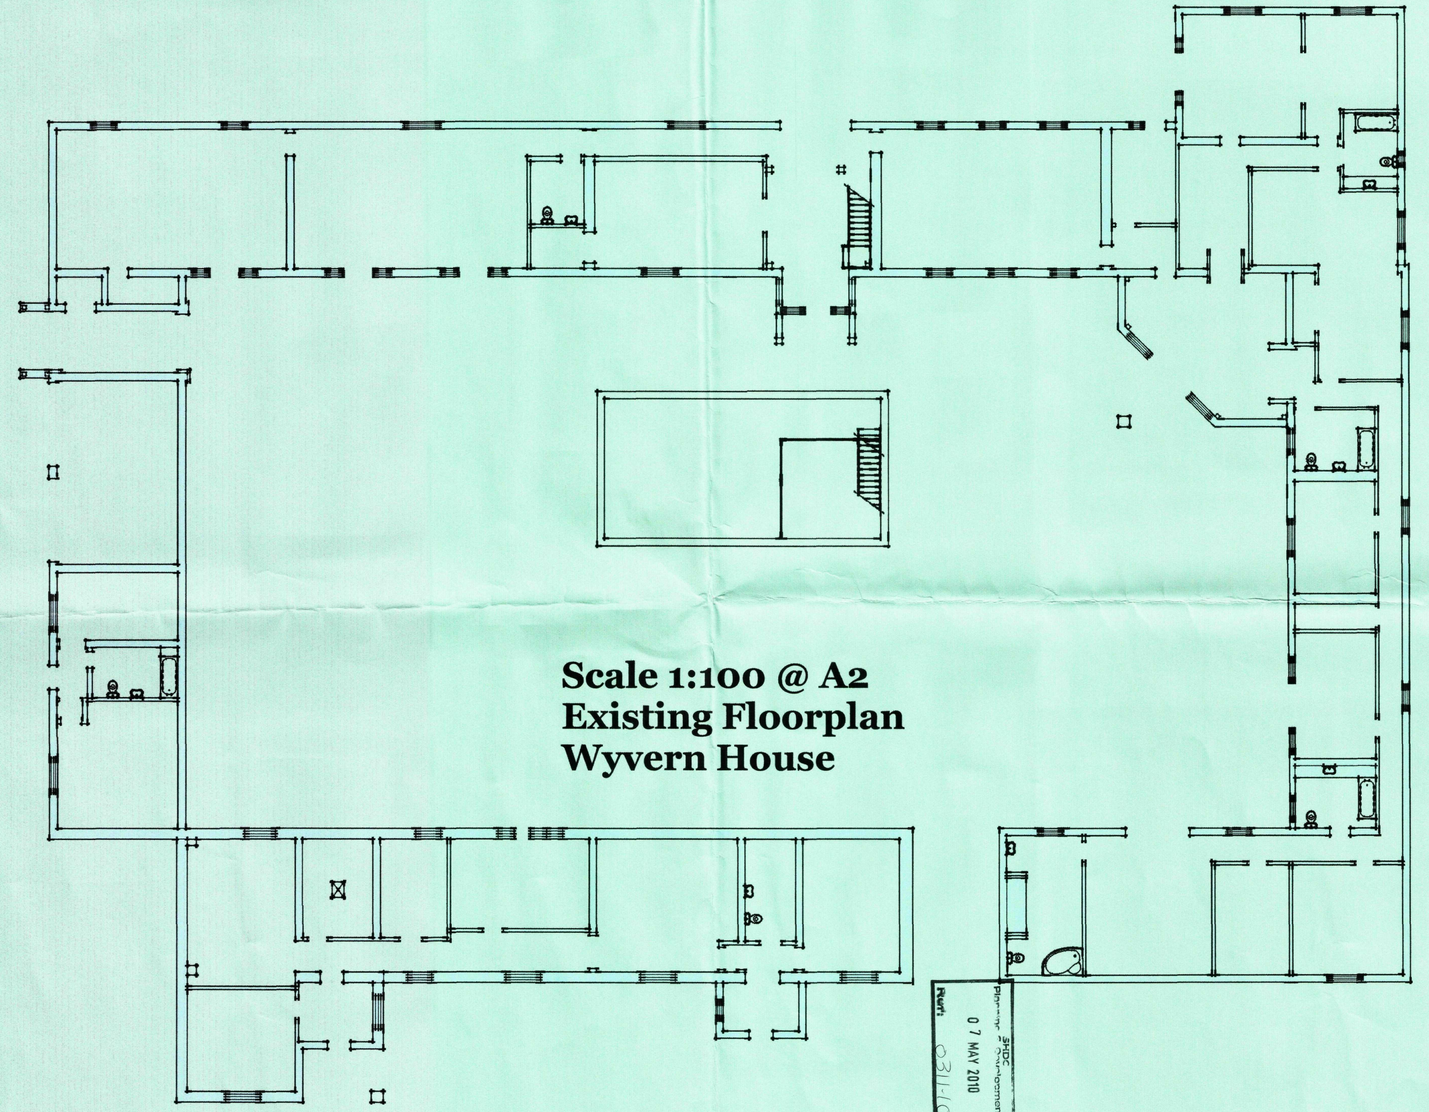

Scale 1:100 @ A2
Existing Floorplan
Wyvern House

Rec'd
Planning & Development
SHDC
07 MAY 2010
07/1320

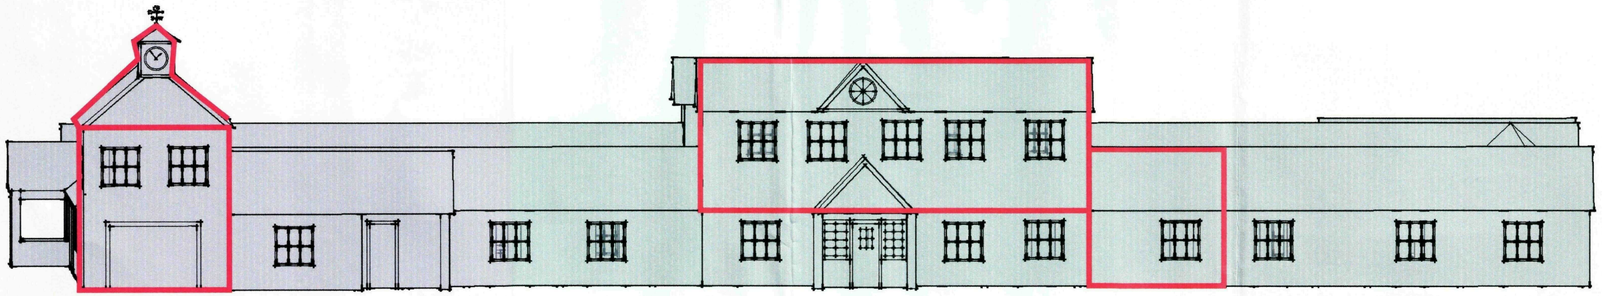

North (Front) View



South (Rear) View

SHDC
Planning & Development
15 APR 2010
Ref: 0311-10

Proposed Exterior Elevations
Scale 1:100 @ A2 Paper
Sheet 6 of 12



Wyvern House

REVISIONS

	MM/DD/YY	REMARKS
1	03/04/10	Revision v1.0 TM
2	--/--/--	...
3	--/--/--	...
4	--/--/--	...
5	--/--/--	...

001

A



SHDC
Planning & Development
15 APR 2010
Ref: 0311-10

Proposed Aerial View
Scale 1:53.3114 @ A2 Paper
Sheet 12 of 12



Wyvern House

REVISIONS

	MM/DD/YY	REMARKS
1	03/04/10	Revision v1.0 TM
2	--/--/--	...
3	--/--/--	...
4	--/--/--	...
5	--/--/--	...

A 001



0 7 MAY 2010
Ref: 0311-10



Wyvern House
Proposed Floor Plan
Scale 1:100 @ A2


07/1720
07 MAY 2010

PROPOSED



Ref: 0311/10
07 MAY 2010

EXISTING

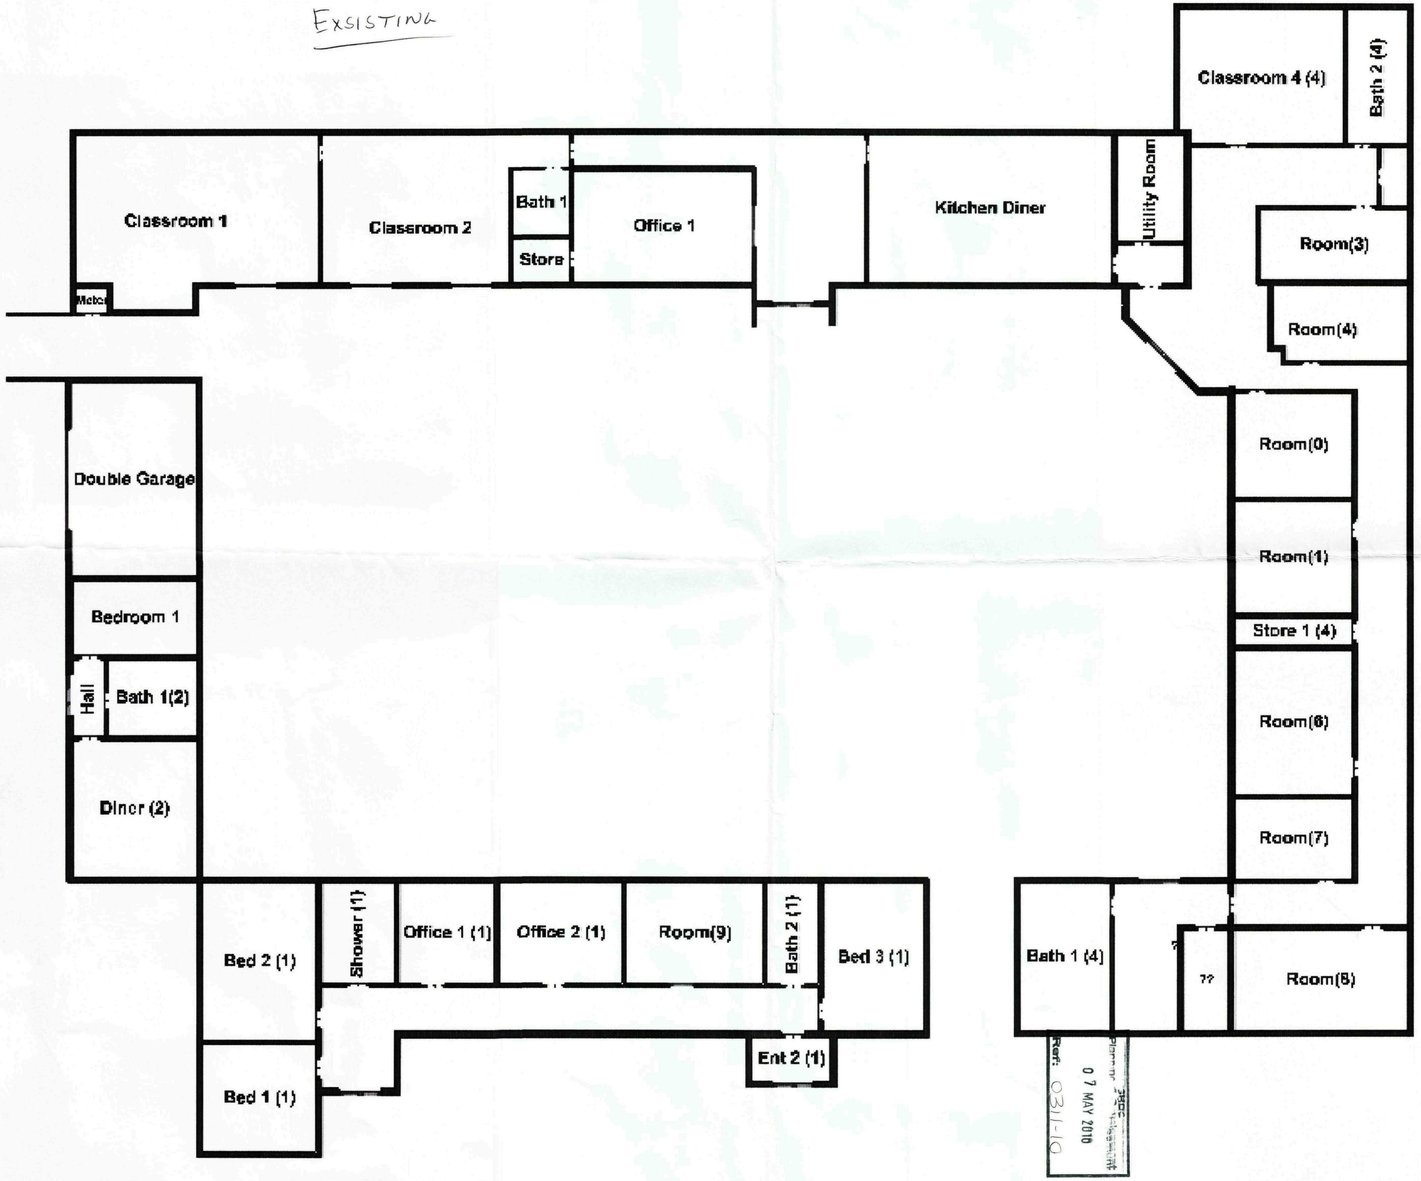

Ref: 0311/10
07 MAY 2010
Planning Dept