

PROPOSED BUNGALOW & GARAGE PLOT NO 3, QUEUE TERRACE, CROWLAND, SPALDING, LINCS for BROADGATE BUILDERS LTD.

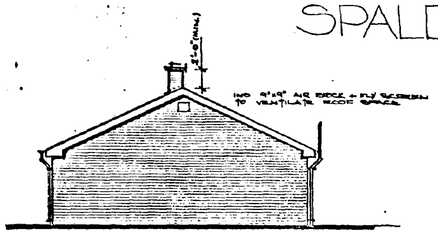


END ELEVATION.

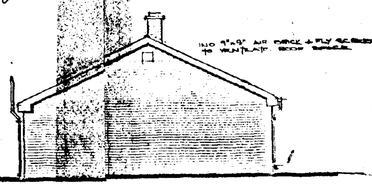


END ELEVATION.




LOCATION PLAN.
SCALE 1:2500.

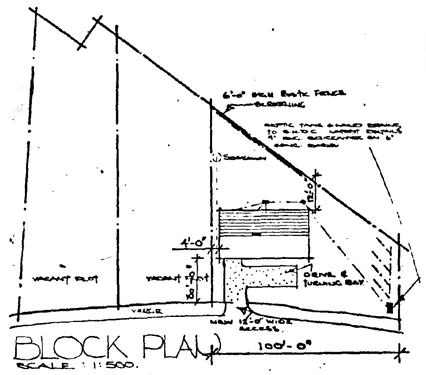


BLOCK PLAN
SCALE 1:500.

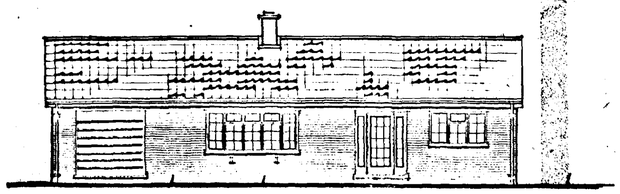


FRONT ELEVATION.

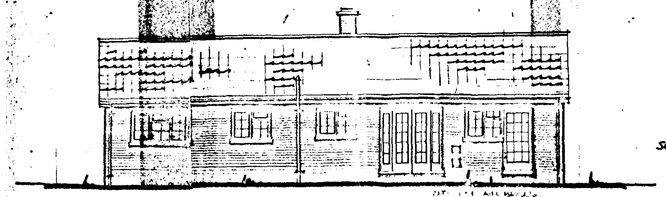

REAR ELEVATION.

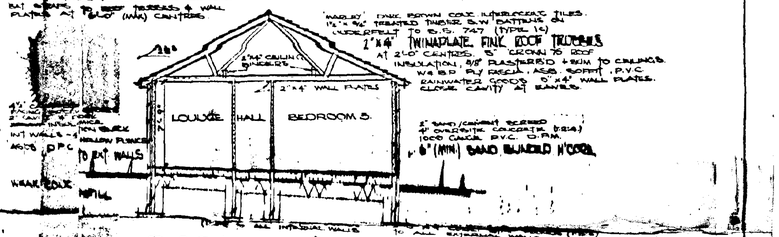


SECTION A-A.

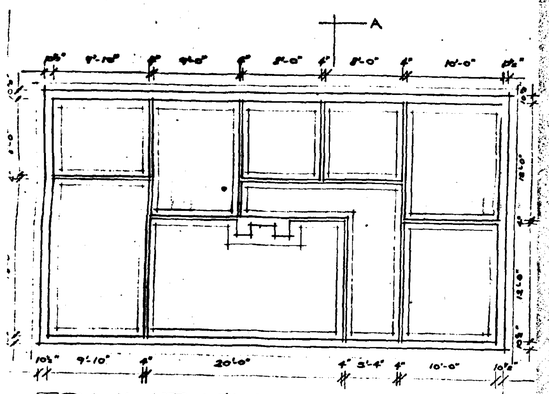


FOUNDATION & SETTING OUT PLAN.

LINTOL SCHEDULE	
OPENING	LINTOL TYPE
1	CATNIC CN/PB
2	CATNIC CN/PB
3	CATNIC CN/P7
4	CATNIC CN/P7
5	CATNIC CN/PB
6	CATNIC CN/PB
7	CATNIC CN/PB
8	CATNIC CN/PB
9	CATNIC CN/PB
INT.	CATNIC CN/10

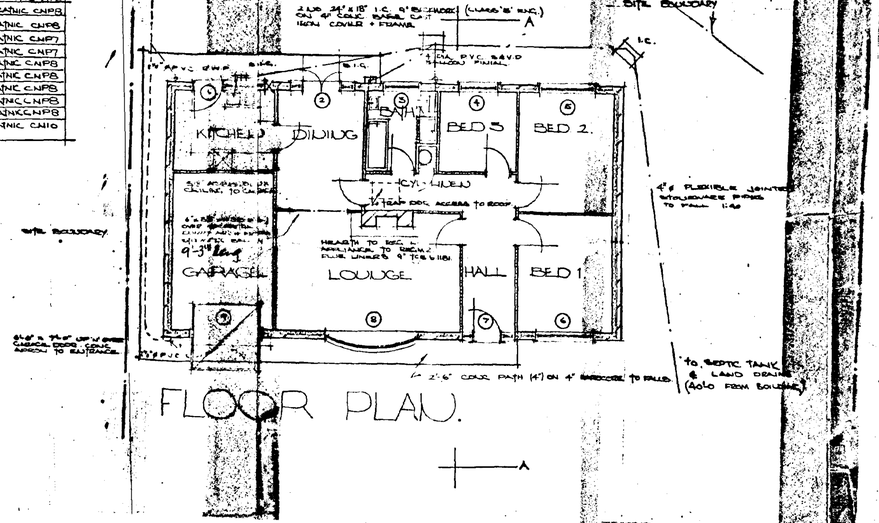

FLOOR PLAN.

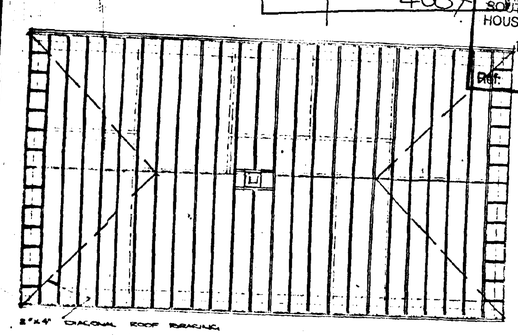


ROOF PLAN.

BROADGATE BUILDERS LTD


HOLLAND DISTRICT COUNCIL
AMENDED PLAN
MAR 1978
A 4687
SOUTH KESTEVEN DIST. COUNCIL
HOUSING
12 APR 1996
PDF: 0321/96

This is a true copy of the Plan deposited with the South Holland District Council and approved by them under the Building Regulations
12/2/96


PROPOSED BUNGALOW & GARAGE, PLOT NO 3, NENE TERRACE, CROWLAND, SPALDING, LINCS for BROADGATE BUILDERS LTD.

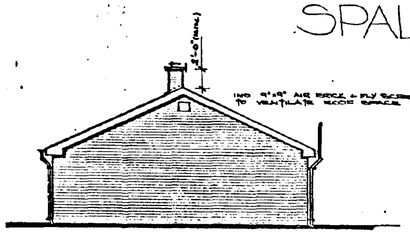


END ELEVATION.

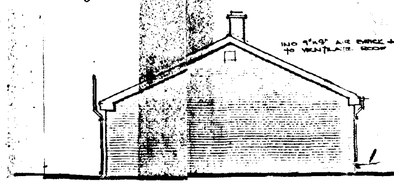


END ELEVATION.

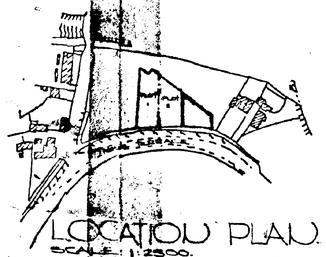


LOCATION PLAN
SCALE 1:2500.

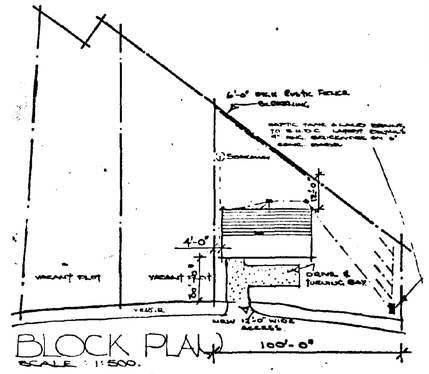


BLOCK PLAN
SCALE 1:500.

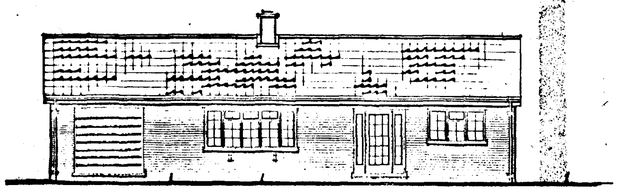

FRONT ELEVATION.

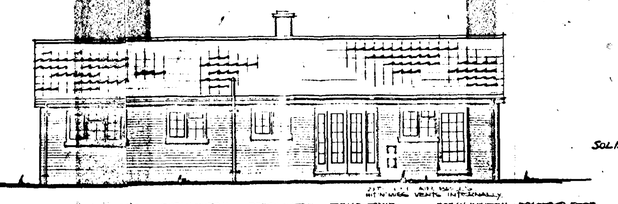


REAR ELEVATION.

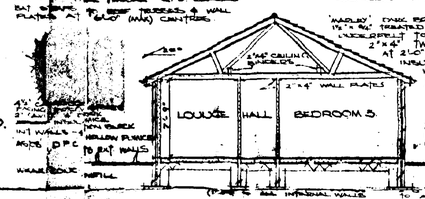


SECTION A-A.


LINTOL SCHEDULE	
OPENING	LINTOL TYPE
1	CATNIC CNP8
2	CATNIC CNP8
3	CATNIC CNP7
4	CATNIC CNP7
5	CATNIC CNP8
6	CATNIC CNP8
7	CATNIC CNP8
8	CATNIC CNP8
9	CATNIC CNP8
INT.	CATNIC CH10

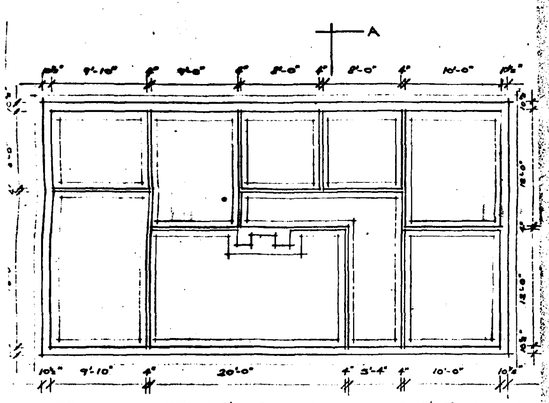

FOUNDATION & SETTING OUT PLAN.

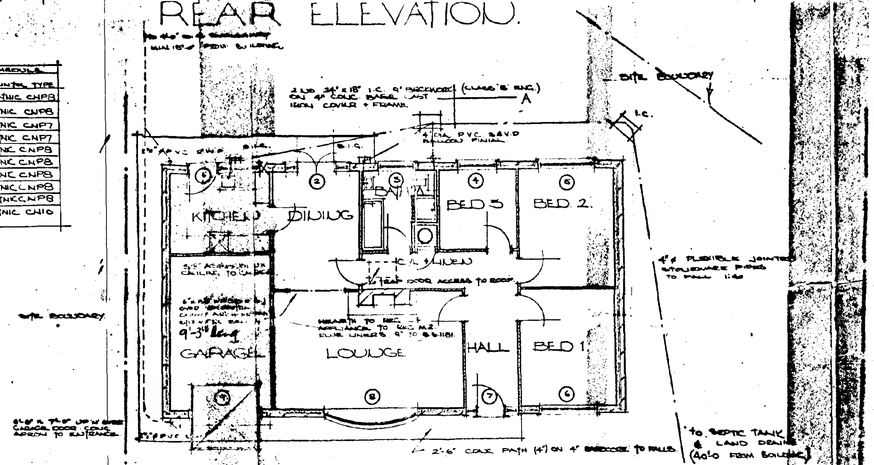

FLOOR PLAN.

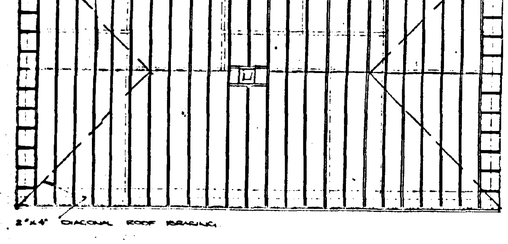

ROOF PLAN.

HOLLAND DISTRICT COUNCIL
AMENDED PLAN
MAR 1978
A 4687
SOUTH HOLLAND HOUSING
12 APR 1978
REF 0321/96

This is a true copy of the Plan deposited with the South Holland District Council and approved by them under the Building Regulations
B/3/7

47'x24'

BROADGATE BUILDERS LTD

DRAWING NO 7719/1WR SCALE : 1/8" to 1'-0" (1:96)