



Second floor plan (extract), scale 1:100

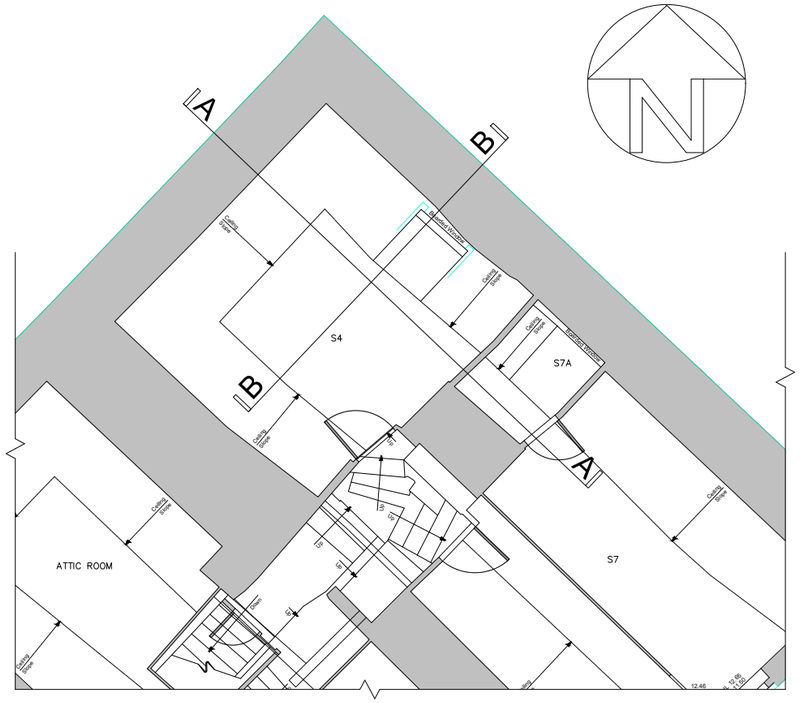


Roof plan (extract), scale 1:100

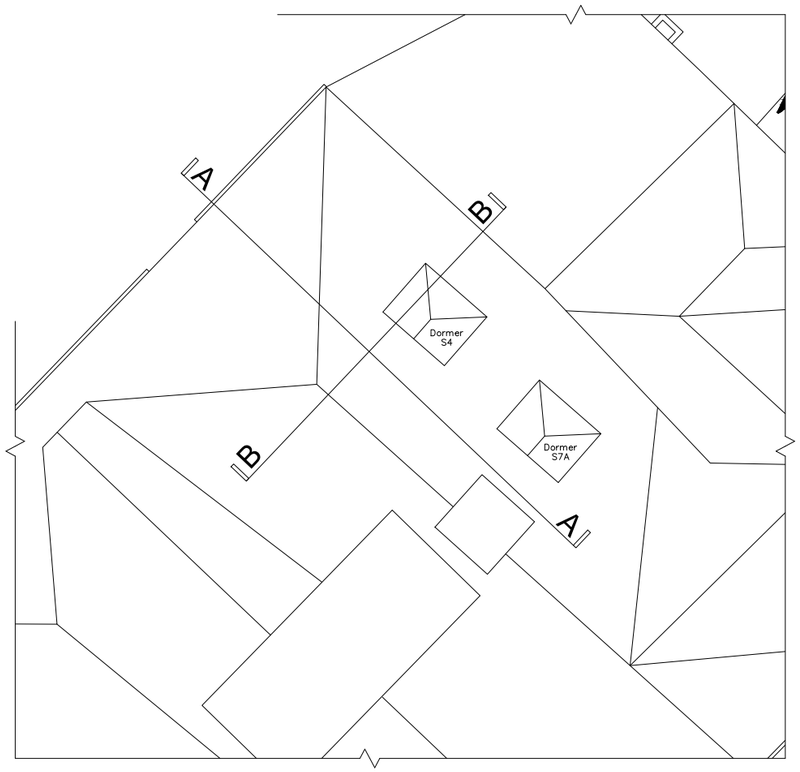


Photos S4 casement

Dormer S4, existing casement window to be refurbished and reinstated
Dormer S7A, new casement to match S4

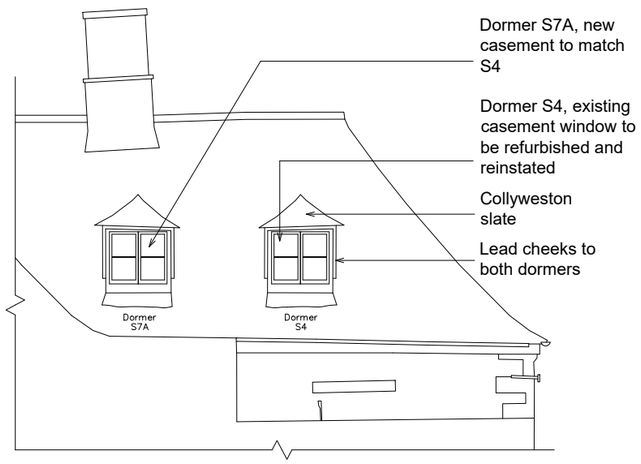


East elevation (extract), scale 1:100

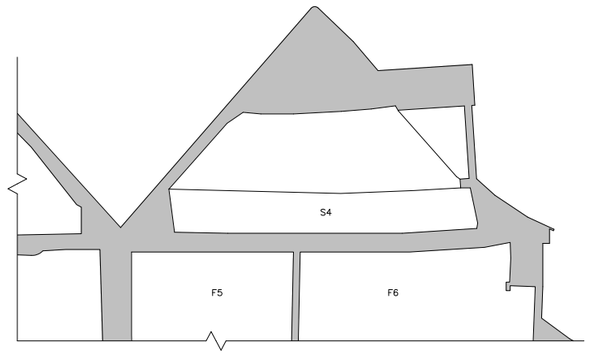

Section B (extract), scale 1:100



Section A (extract), scale 1:100

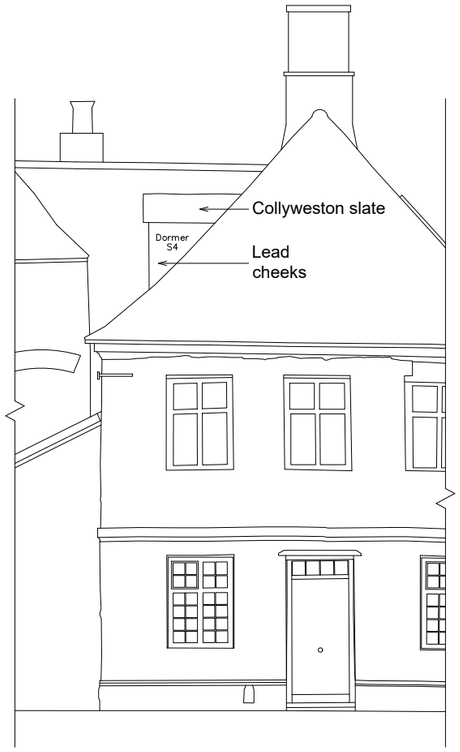

North elevation (extract), scale 1:100

SOCOTEC UK Building Pathology and Heritage

Netley House, Gomshall, Surrey, GU5 9QA
Tel: 01483 203221
Email: ei@handr.co.uk
Web: www.handr.co.uk
© Copyright Hutton+Rostron 2026

Project	Drawing Title	Scale	Notes
The Manor House, East Street, Crowland, PETERBOROUGH PE6 0EN	S4 + S7A Dormer windows Proposed	As shown @ A3	Original survey undertaken by Rigour Surveys, rigoursurveys.com, 01603558213 Drawing produced for the purposes of clearance of condition only Do not scale from this drawing
Purpose of Issue	**Drawing Number**	**Date**	
Planning	438-44.D12	Feb 2026	