
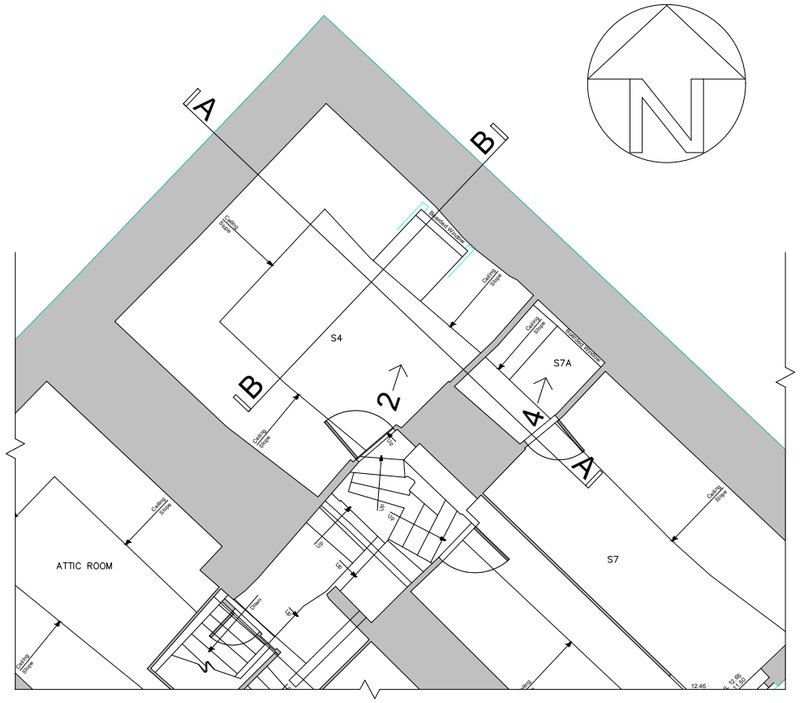


Second floor plan (extract), scale 1:100

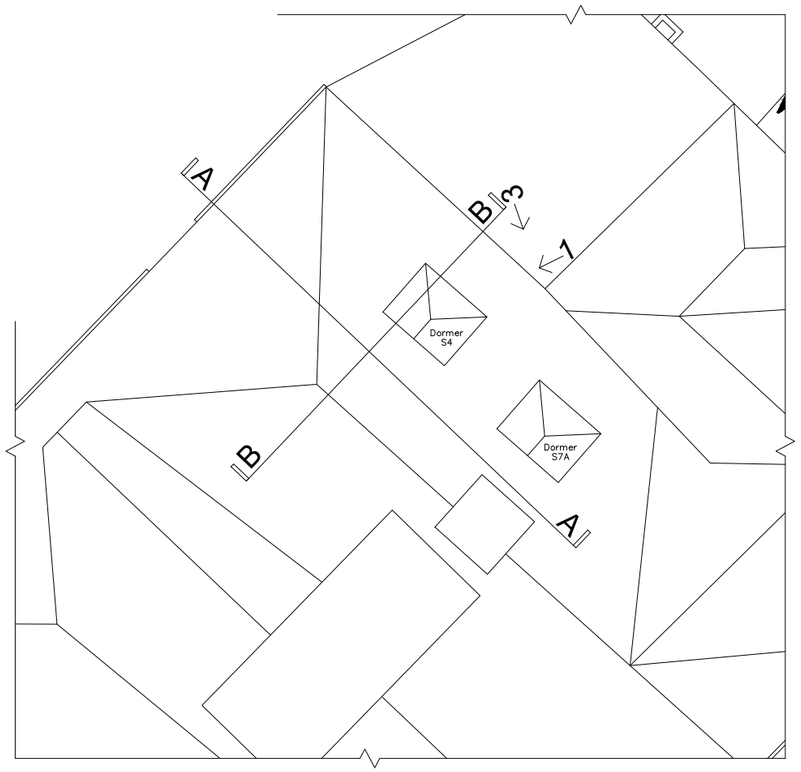

Roof plan (extract), scale 1:100



Photo 1
Dormer S4
Corrugated perspex sheeting


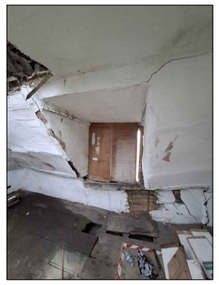


Photo 2
Dormer S4



Photos
Dormer S4, casement window



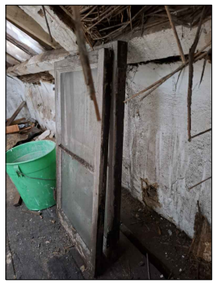

Corrugated perspex sheeting


Photo 3
Dormer S7A




Photo 4
Dormer S7A

Key


← 5 Photo direction

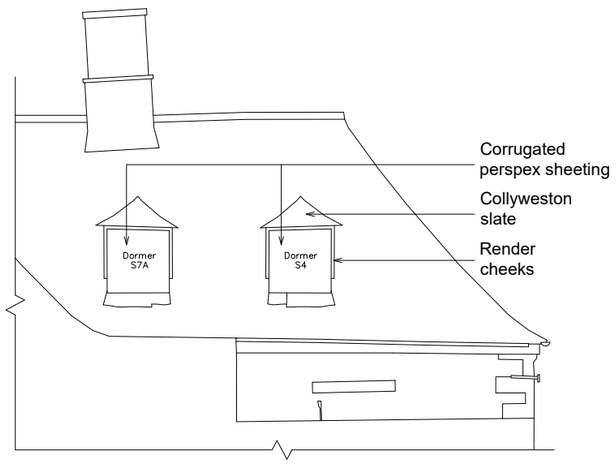


East elevation (extract), scale 1:100

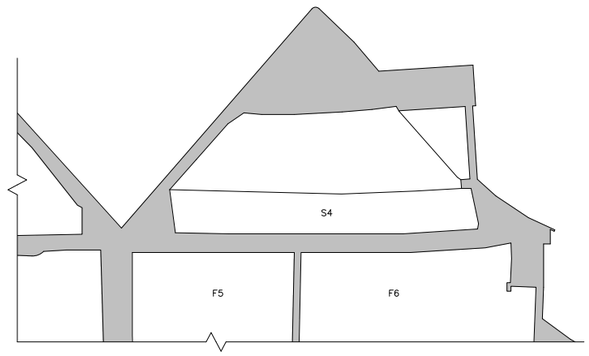

Section B (extract), scale 1:100

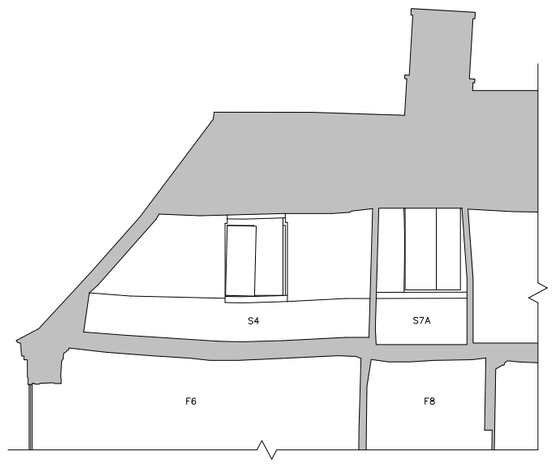

Section A (extract), scale 1:100

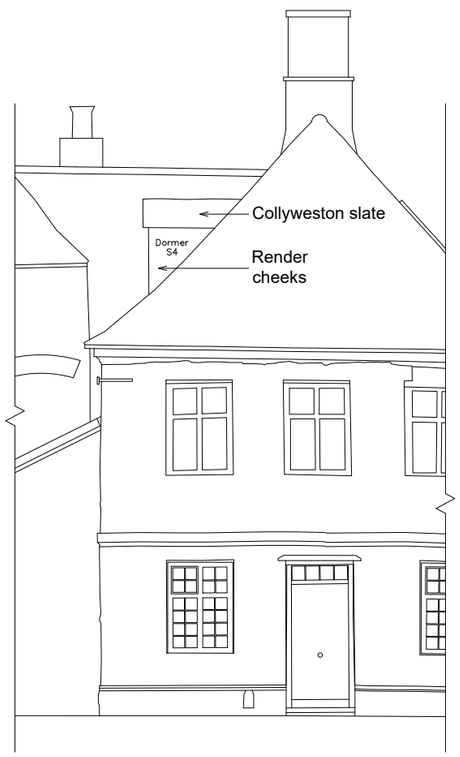

North elevation (extract), scale 1:100

SOCOTEC UK Building Pathology and Heritage

Netley House, Gomshall, Surrey, GU5 9QA
Tel: 01483 203221
Email: ei@handr.co.uk
Web: www.handr.co.uk
© Copyright Hutton+Rostron 2026

Project	Drawing Title	Scale
The Manor House, East Street, Crowland, PETERBOROUGH PE6 0EN	S4 + S7A Dormer windows Existing	As shown @ A3
Purpose of Issue	**Drawing Number**	**Date**
Planning	438-44.D11	Feb 2026

Notes

Original survey undertaken by Rigour Surveys, rigoursurveys.com, 01603558213

Drawing produced for the purposes of clearance of condition only

Do not scale from this drawing