
scale bar

1m 2m 3m 4m 5m

Revision	Date	Description
-	-	-

Key

Cross windows to north and west elevations to be redecorated (HS item 4.2.5)

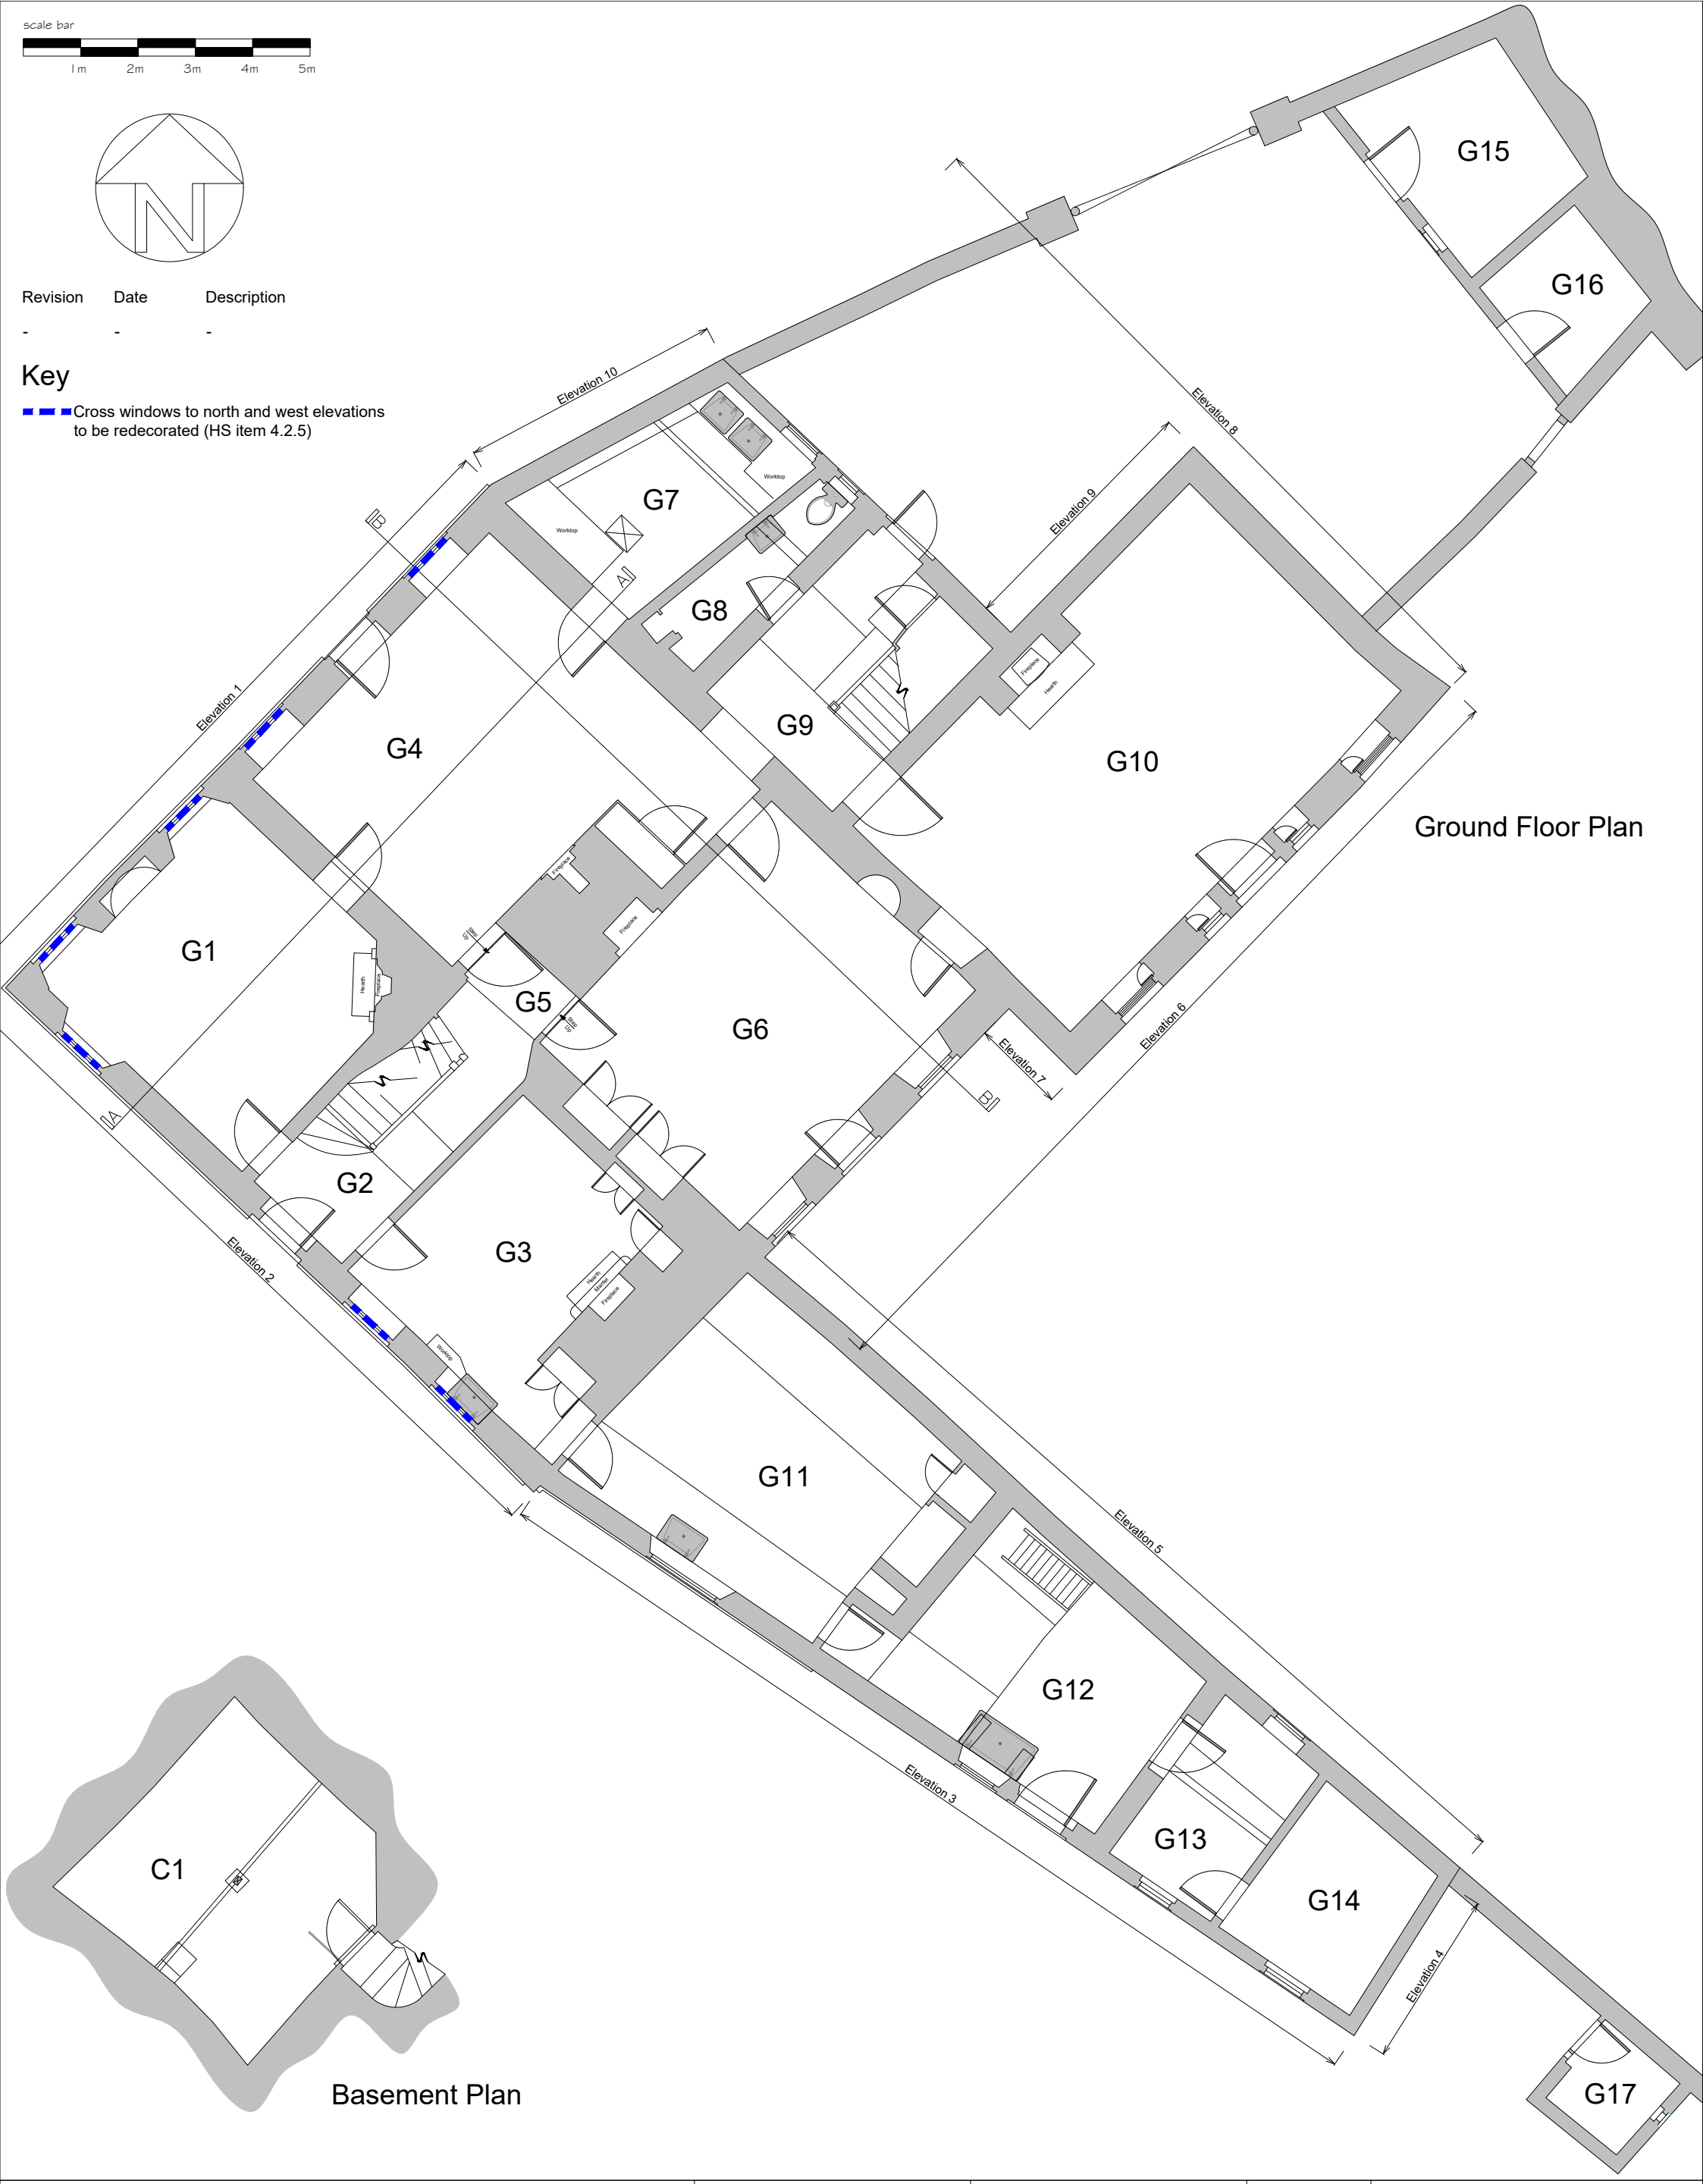

Ground Floor Plan

Basement Plan

SOCOTEC UK Building Pathology and Heritage

Netley House, Gomshall, Surrey, GU5 9QA
Tel: 01483 203221
Email: ei@handr.co.uk
Web: www.handr.co.uk
© Copyright Hutton+Rostron 2026

A SOCOTEC COMPANY

Project

The Manor House, East Street, Crowland, PETERBOROUGH PE6 0EN

Drawing Title

Proposed basement and ground floor plans

Scale

1:100 @ A3

Purpose of Issue

Planning

Drawing Number

438-44.P61

Date

March 2026

Notes

Original survey undertaken by Rigour Surveys, rigoursurveys.com, 01603558213

Drawing produced for the purposes of obtaining Listed Building consent and Planning Permission only

Do not scale from this drawing