5564
15·870

Kennulph's Farm

P7032
·750

Proposed Building
P5144
·320

P5144
7·240

EARDLEY GRANGE FARM

WRIGHT'S DROVE

To Peterborough Road A1073

P7032
·120

P7032
·220

P7032
·150

P7032
·800

P7032
9·480

4529
6·490

P7032
12·290

7914
8·090

LOCATION PLAN.
Scale. 1/2500

Gas cylinders

Silos

Proposed General Purpose Agricultural Building.

EARDLEY GRANGE FARM.

Tap

Farmhouse

WRIGHT'S DROVE

To Peterborough Road (A1073)

Track

Septic Tank

Septic Tank


SITE PLAN.
Scale. 1/2500.

DETERMINED PLAN


19 MAR 2001

Ref: H02/0332/01


Project. Proposed General Purpose Agricultural Building. Eardley Grange Farm, Crowland,	PODDINGTONS Architectural Design Consultants Est. 1969 Rabbit Hollow, Church Lane, North Rauceby, Sleaford, Lincs. NG34 8QU Tel. (01529) 488033 Fax. (01529) 488044	Client. J. D. Woodroffe Esq.			
Drawing Location Plan.		Drawn. T.A.P.	Scale. 1:2500	Date 18.03.01	Checked. / Approved.
		DWG. No. 3026 - 002			ISSUE.

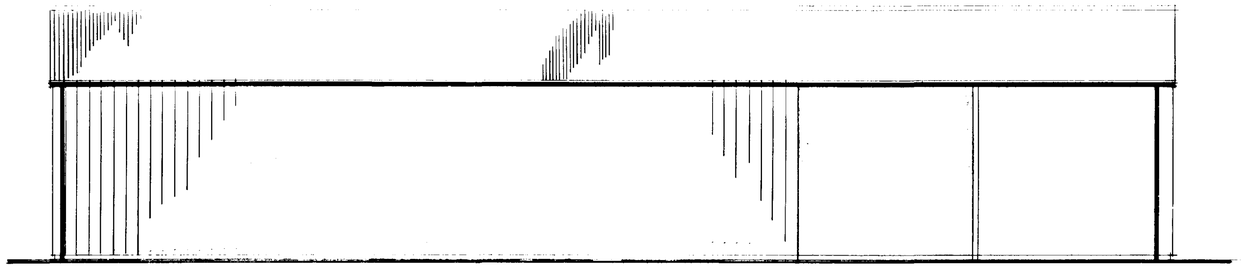

EAST ELEVATION.

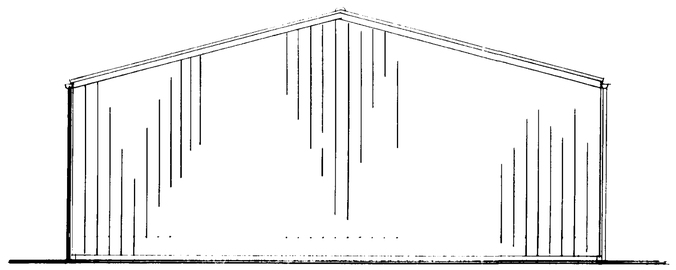


NORTH ELEVATION.

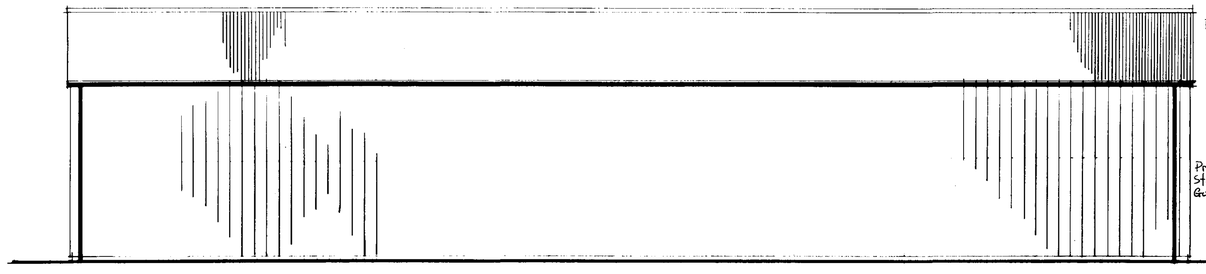


WEST ELEVATION.

Fibrous Cement Roof (Grey).

Profiled Plastic Covered Steel Vertical Cladding. Goosewing Grey.

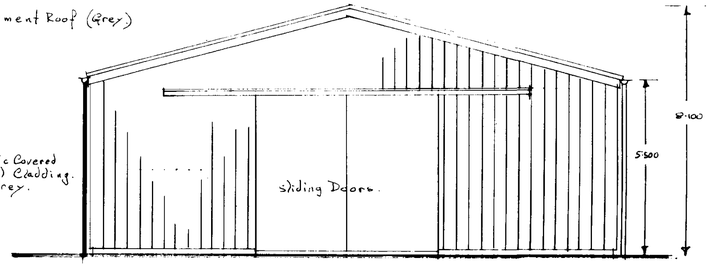

SOUTH ELEVATION.

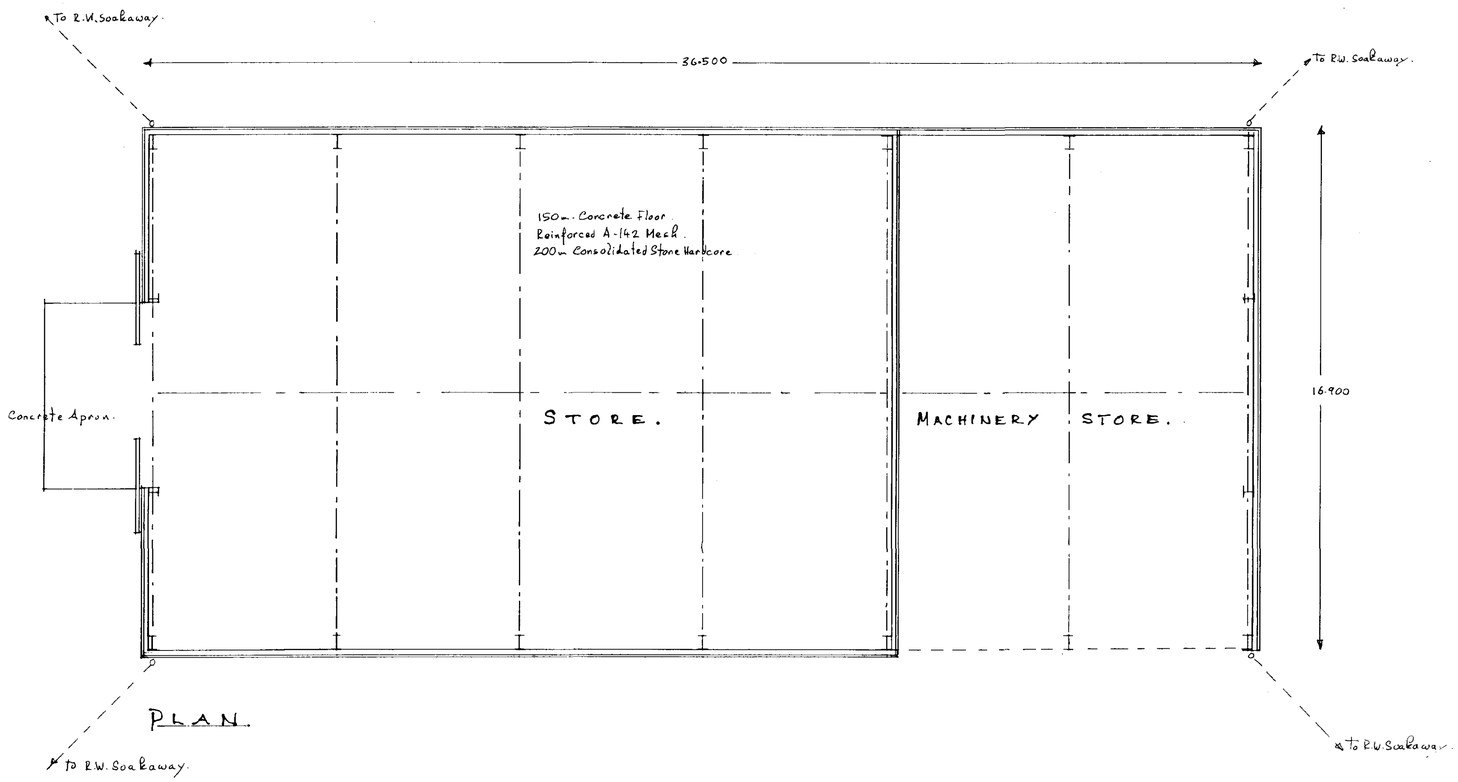

PLAN.

Contractor To Check All Dimensions On Site Before Work Commences.

Rev.	Date.	Init.	Revision Details.

PODDINGTONS

Architectural Design Consultants

Est. 1969

Rabbit Hollow, Church Lane, North Raucaby, Sleaford, Lincs. NG34 8QU
Tel. (01529) 488033 Fax. (01529) 488044

Project.

Proposed General Purpose Agricultural Building.

Eardley Grange Farm, Wrights Drove, Crowland, Peterborough. PE6 0AB

Client.

J.D. Woodroffe Esq.

Scale.	Drawing. No.
1 : 100	3026 - 001
Drawn. T.A.P.	
Date. Mar. 2001	Rev.

DETERMINED PLAN

SOUTH HOLLAND DISTRICT COUNCIL
19 MAR 2001
S.H. H02/0332/01