



SITE PLAN


SITE PLAN
Scale:1:200

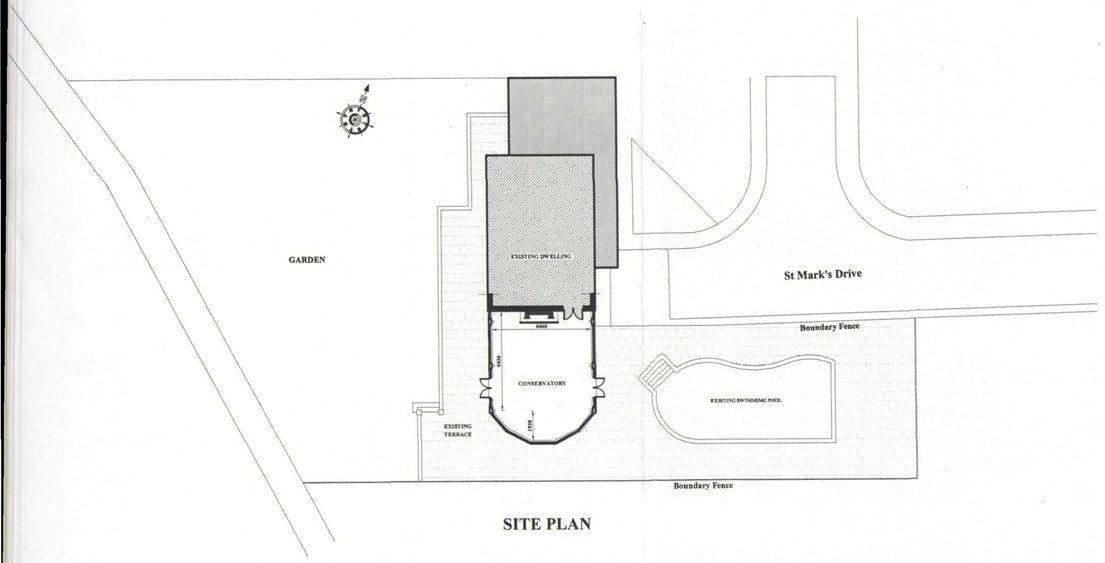

EAST ELEVATION

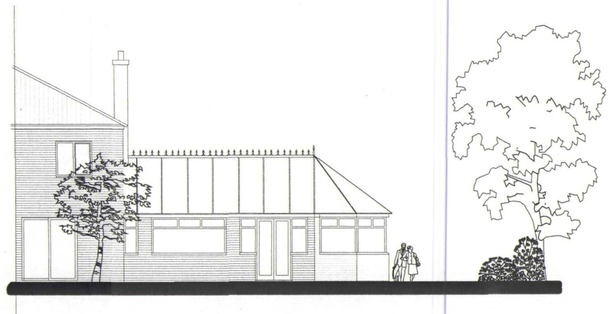

WEST ELEVATION

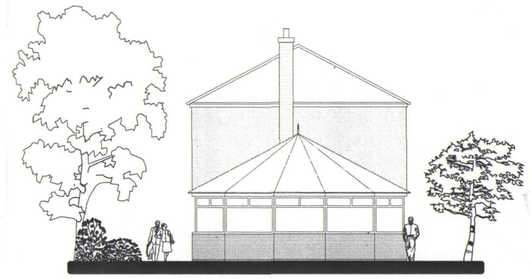

SOUTH ELEVATION

LOCATION PLAN
Scale 1:2500

SHDC
Planning & Development
12 MAR 2004
Ref 0336/04

DETERMINED PLAN

JOHN D LYNCH
partnership
CHARTERED ARCHITECTS

Client:-
Mr & Mrs Adcock

Project:-
New Conservatory at No. 1 St Mark's Drive, Crowland

Pland
Plans, Elevations & Location Plan

Date :	*Drawn*
Mar 2004	**JDL**

Job No.	*Drawing No.*
1615	**AD/1.**

Scale.	*Revision No.*
1:100, 1:200 1:2500	