

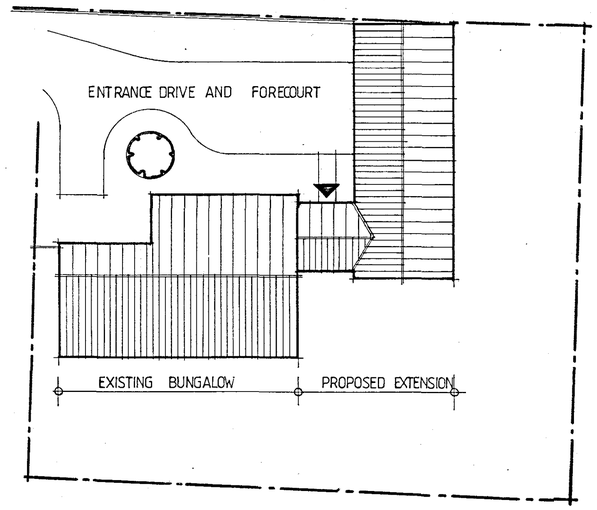



BLOCK PLAN 1:200

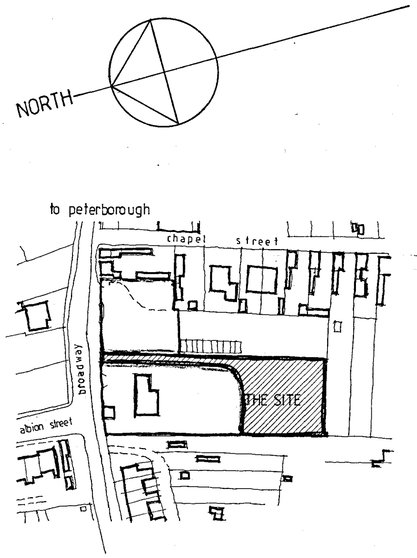


LOCATION PLAN 1:1250

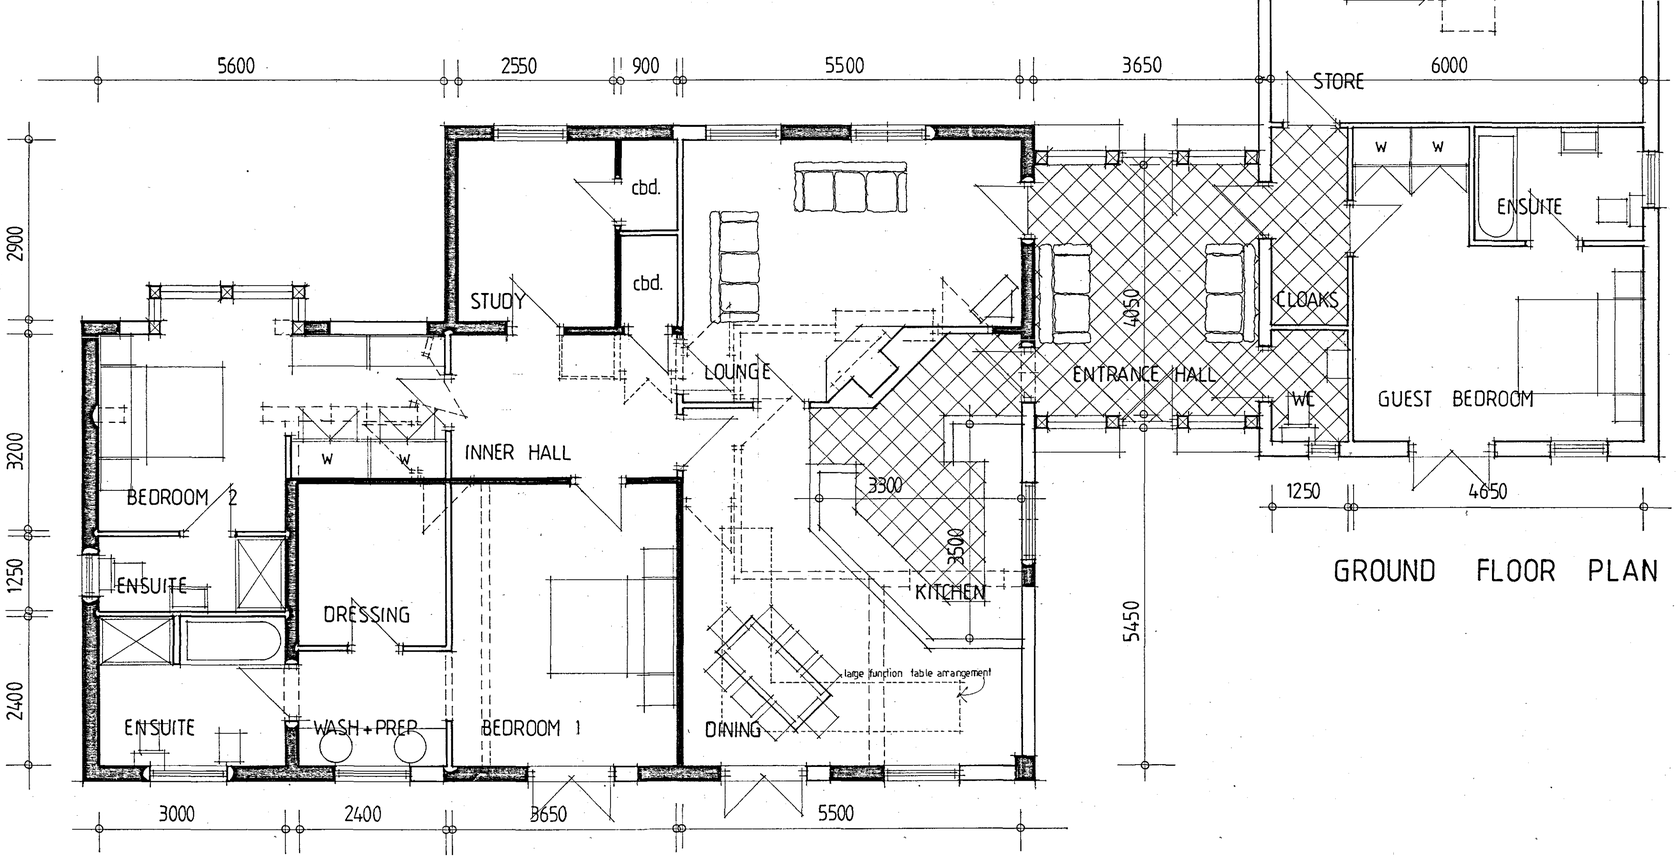

GROUND FLOOR PLAN

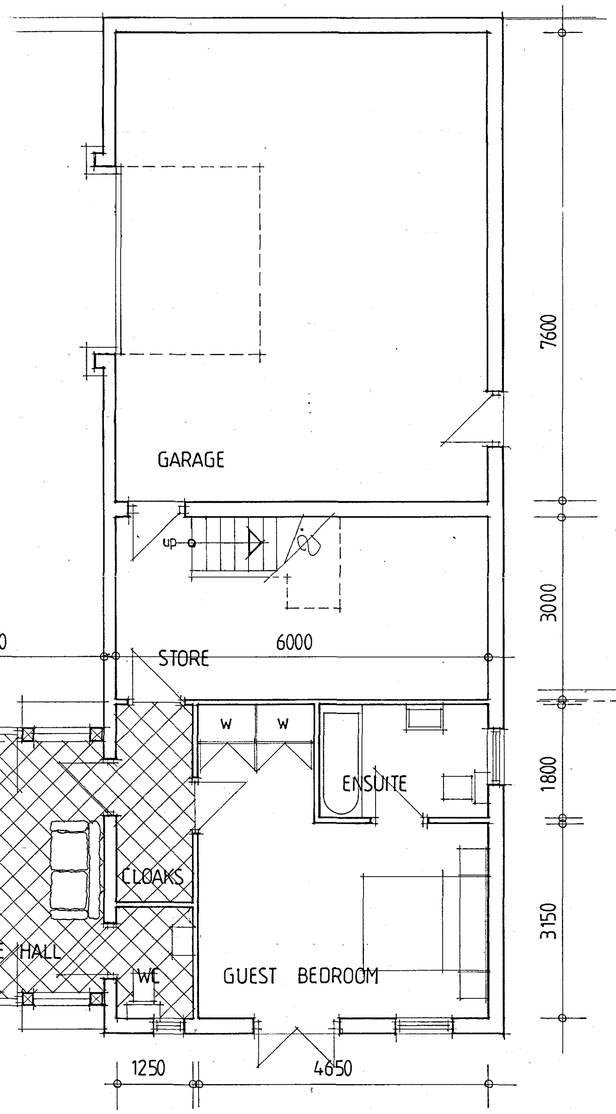

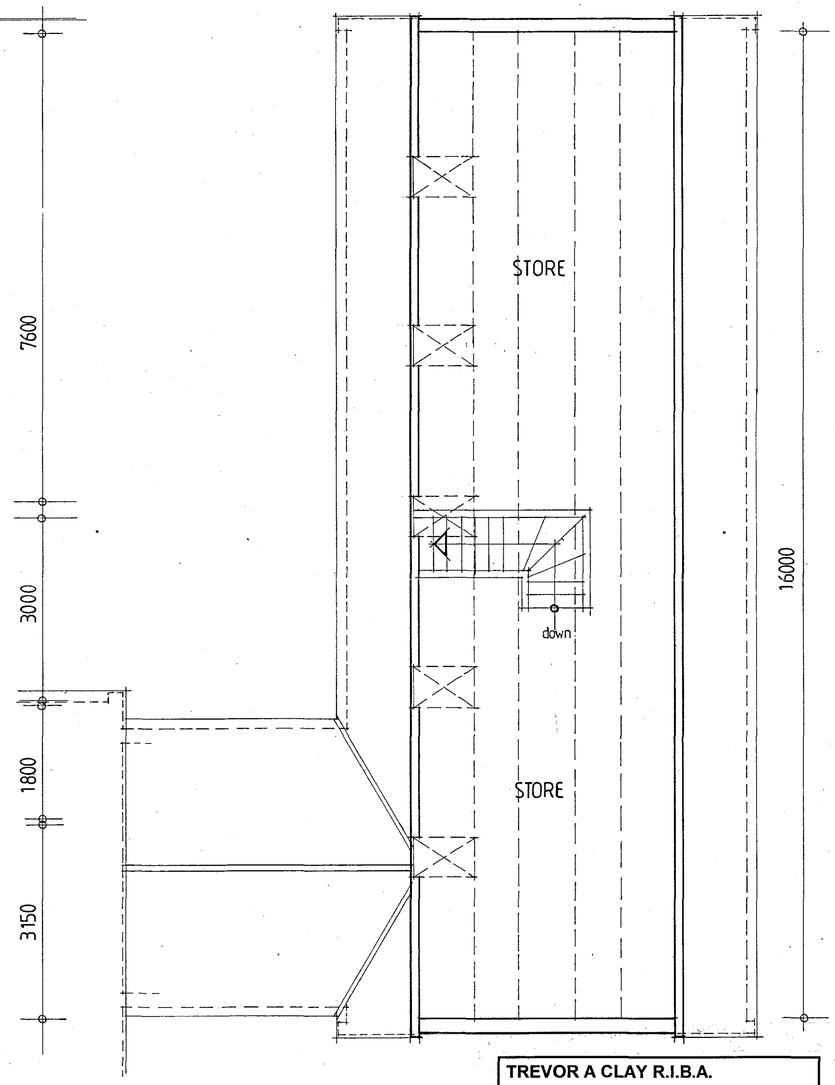

FIRST FLOOR PLAN

SHDC
Planning & Development
10 MAR 2005
Ref: 0336/05

TREVOR A CLAY R.I.B.A.
CHARTERED ARCHITECT
14 OLD FENDIKE ROAD
WESTON HILLS
SPALDING
LINCOLNSHIRE PE12 6DD

Project:
PROPOSED ALTERATIONS AND EXTENSIONS TO BUNGALOW AT REAR OF 55 BROADWAY, CROWLAND, FOR MRS A LEO

Drawing:
PLANNING DRAWING
GROUND, FIRST, BLOCK AND LOCATION PLANS

Date: 07 March 05	Proj No: 04/138/PA	
Scale: 1:50/200/1250	Drg. No: 003	Rev: