

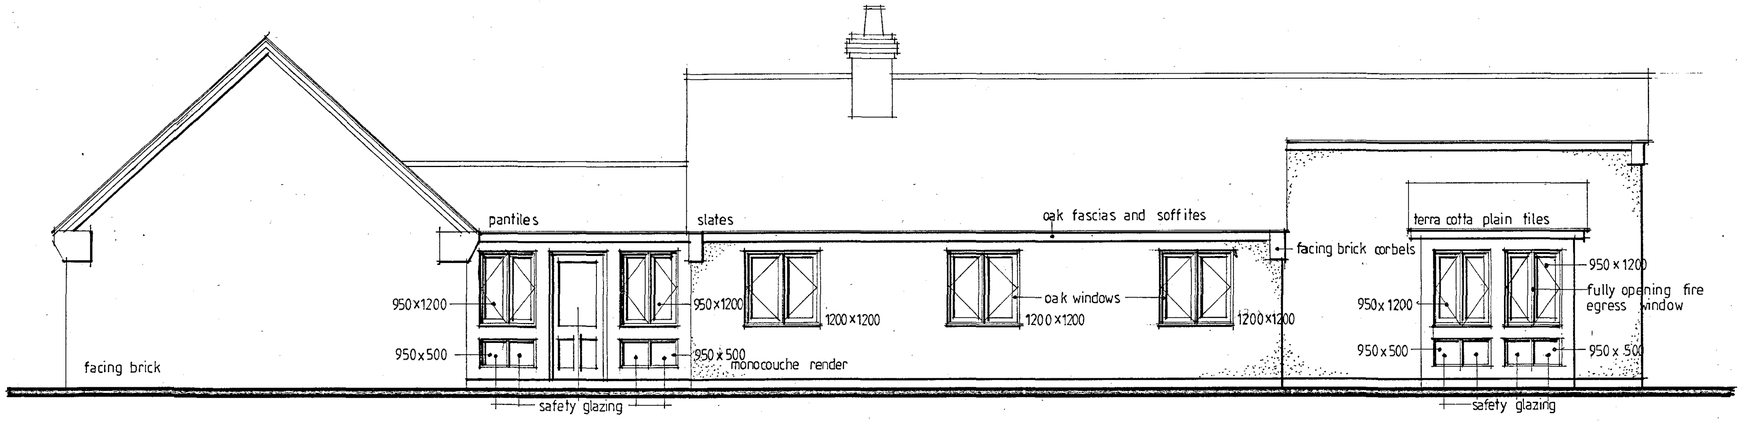



EAST ELEVATION

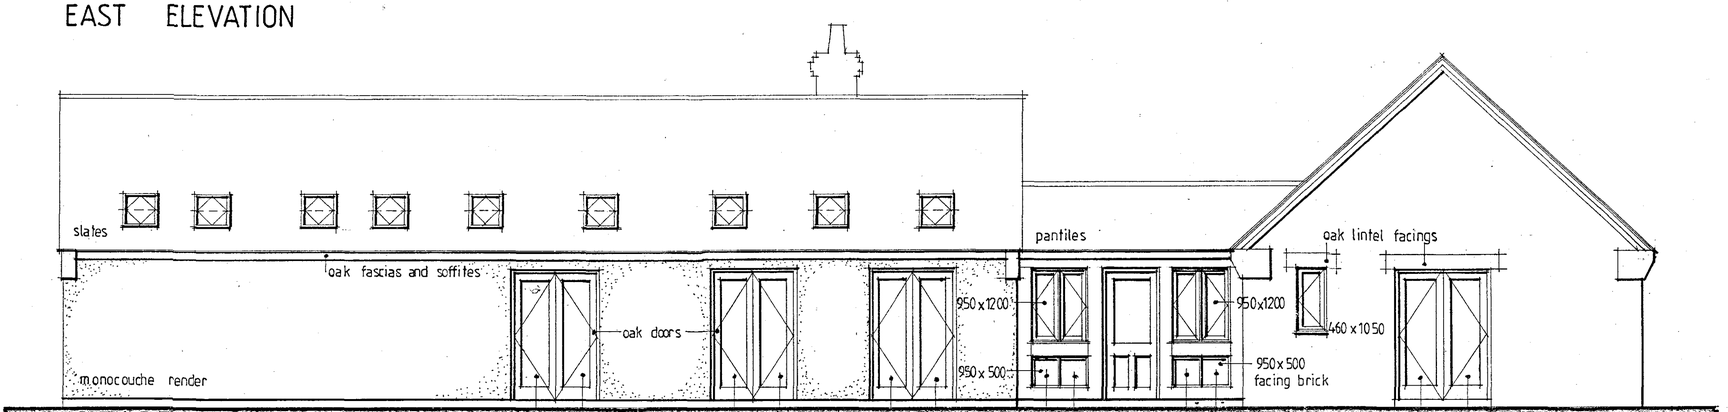


WEST ELEVATION

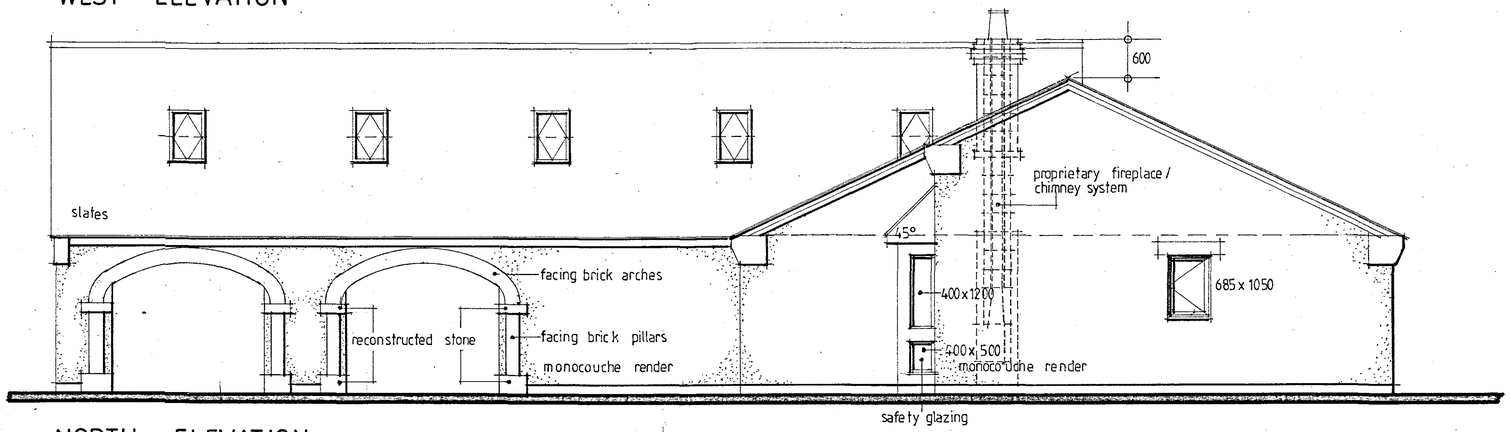


NORTH ELEVATION

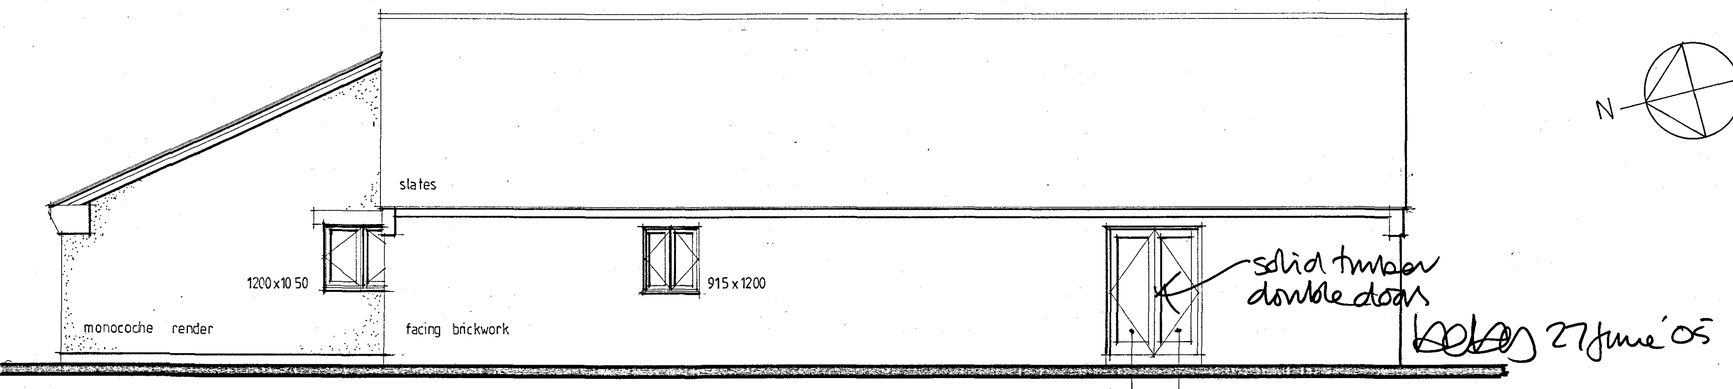

SOUTH ELEVATION

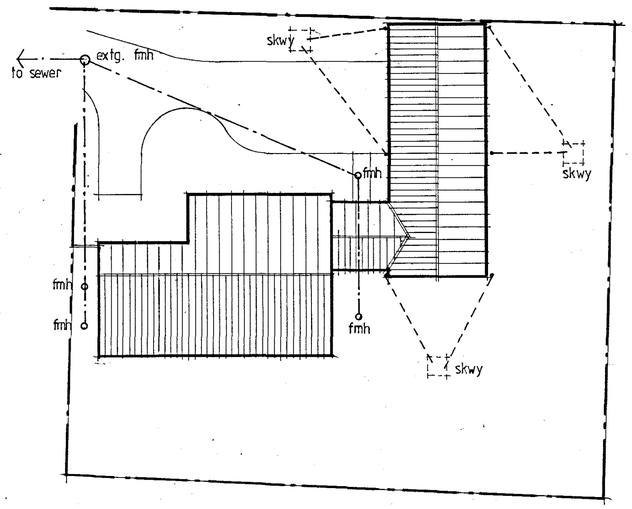

SITE PLAN 1:200

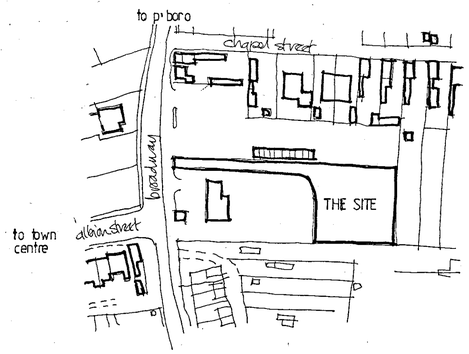

LOCATION PLAN 1:1250

N

Planning
28 JUN 2005
Ref. 0336/05

AMENDED PLAN
Ref. A2

TREVOR A CLAY R.I.B.A.
CHARTERED ARCHITECT
14 OLD FENDIKE ROAD
WESTON HILLS
SPALDING
LINCOLNSHIRE PE12 6DD

Project:
PROPOSED ALTERATIONS AND EXTENSIONS TO BUNGALOW AT REAR OF 55 BROADWAY, CROWLAND, FOR MRS A LEO

Drawing:
ELEVATIONS, SITE AND LOCATION PLANS

Date: 22 June 05	Proj No: 04/138/PA	
Scale: 1:50/200/1250	Drg No: 007	Rev: