

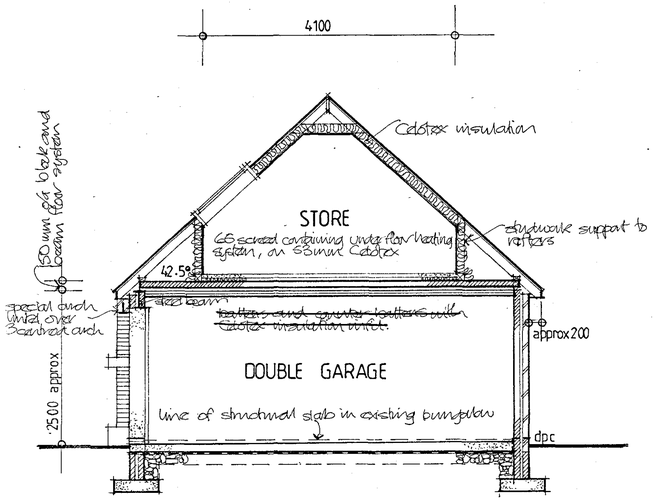



SECTION A A

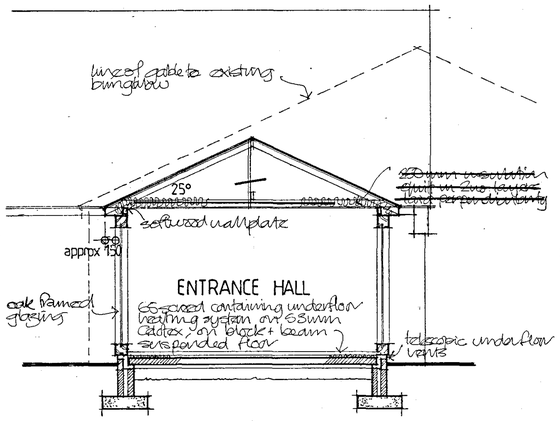



SECTION C C

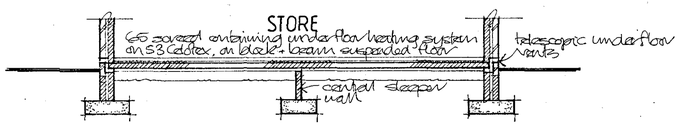

SECTION B B

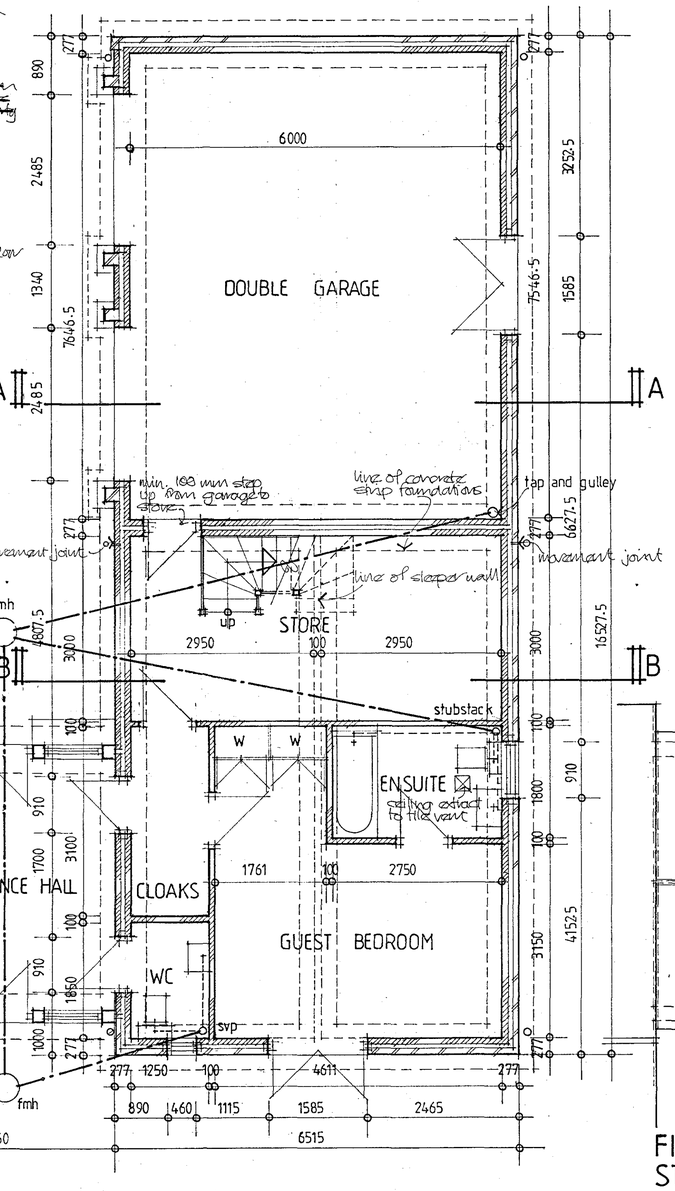

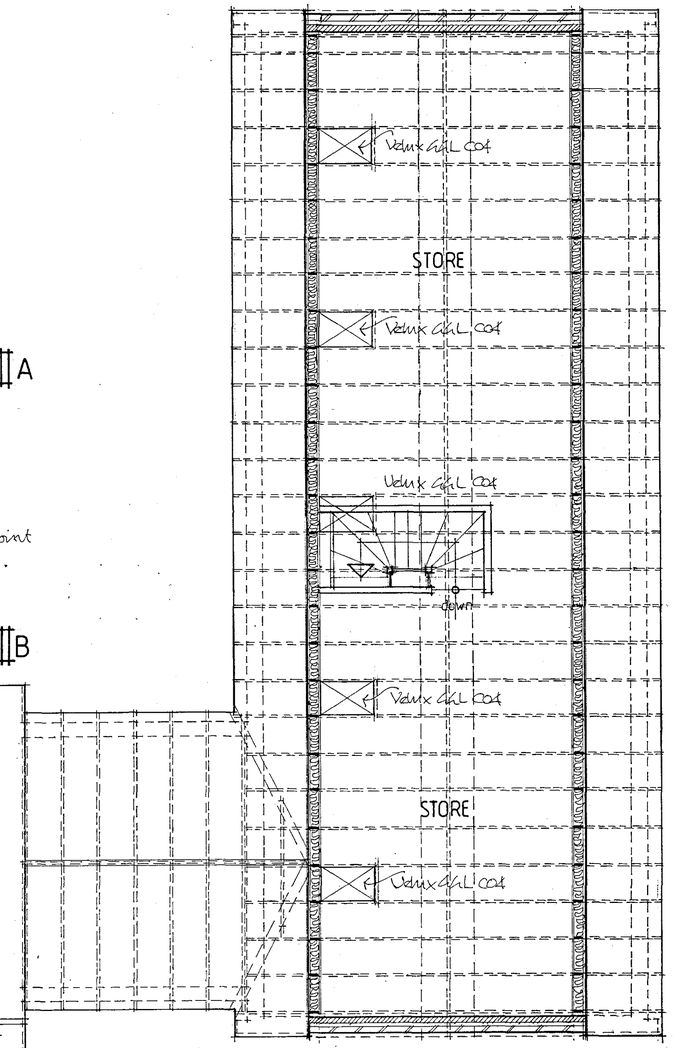

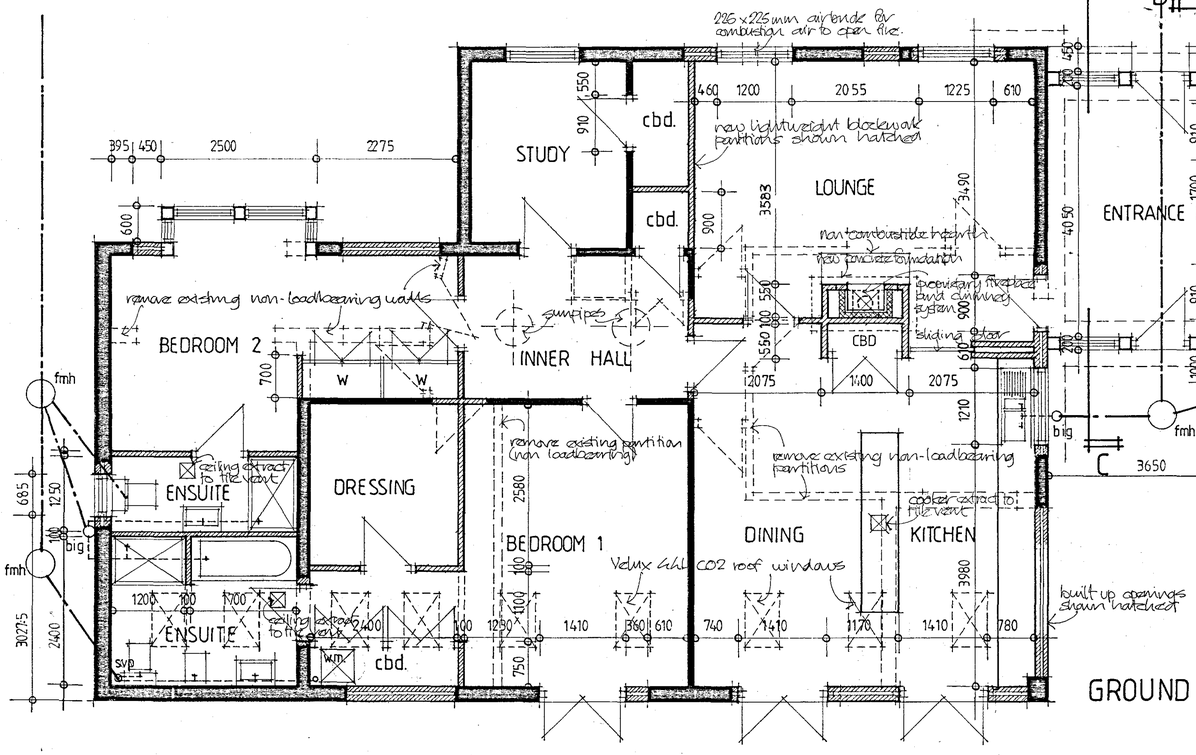

GROUND FLOOR PLAN

FIRST FLOOR AND ROOF STRUCTURE PLAN

Planning
28 JUN 2005
Ref. 0336/05

AMENDED PLAN
Rev A2

TREVOR A CLAY R.I.B.A.
CHARTERED ARCHITECT
14 OLD FENDIKE ROAD
WESTON HILLS
SPALDING
LINCOLNSHIRE PE12 6DD

Project:
PROPOSED ALTERATIONS AND EXTENSIONS TO BUNGALOW AT REAR OF 55 BROADWAY, CROWLAND, FOR MRS A LEO

Drawing:
FLOOR PLANS AND SECTIONS

Date: 22 June 05	Proj No: 04/138/PA	
Scale: 1:50	Drg No: 006	Rev: