

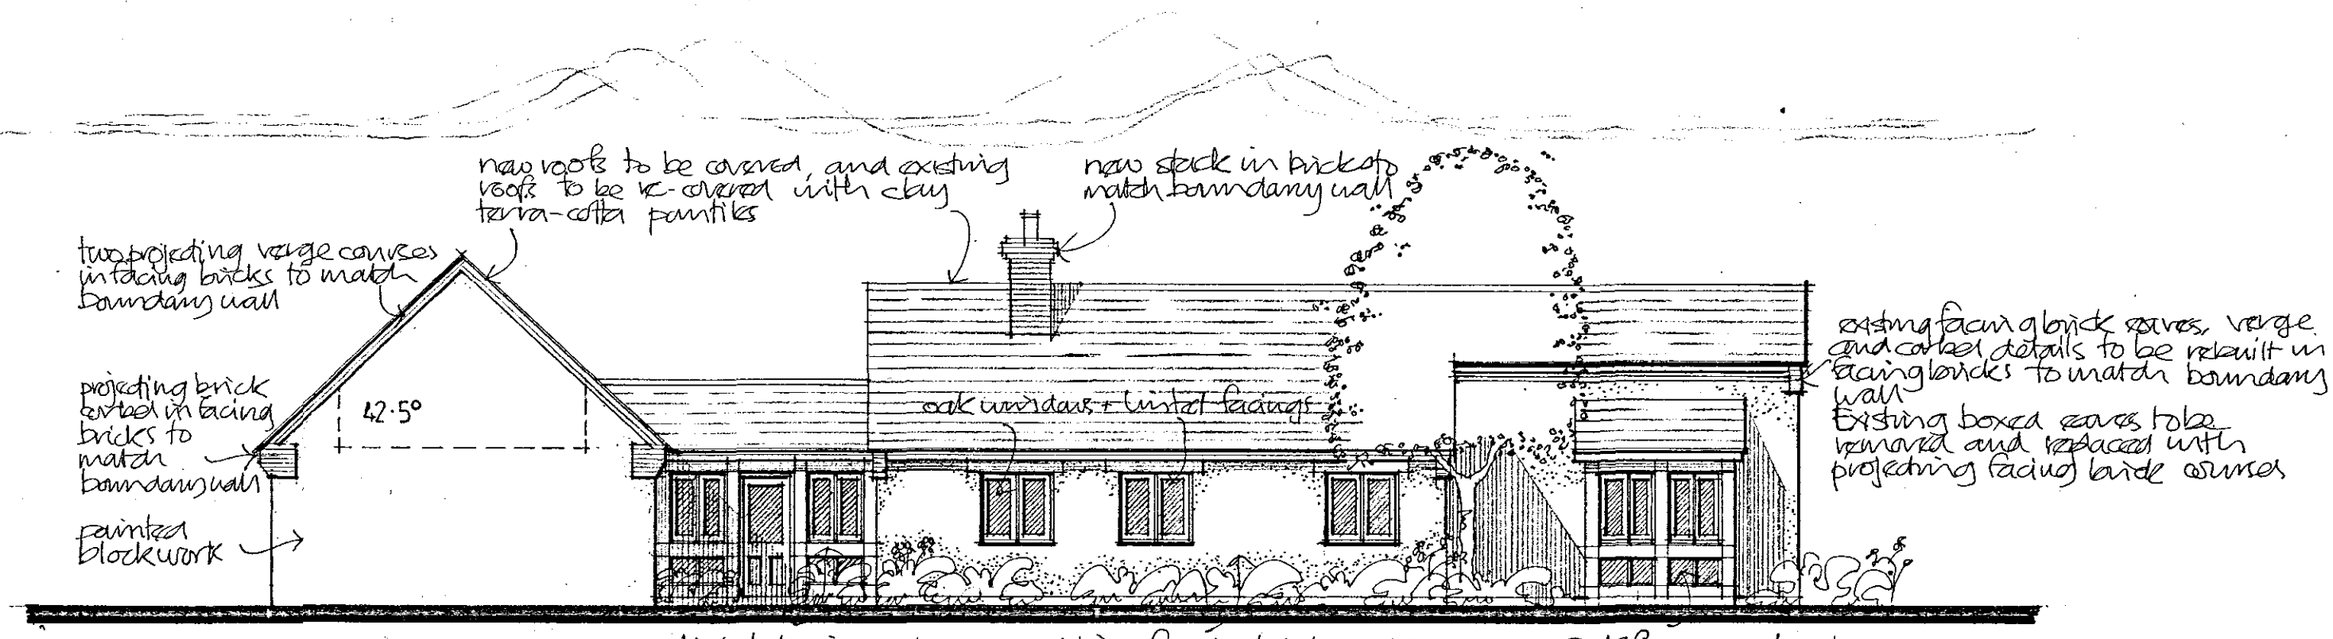



EAST

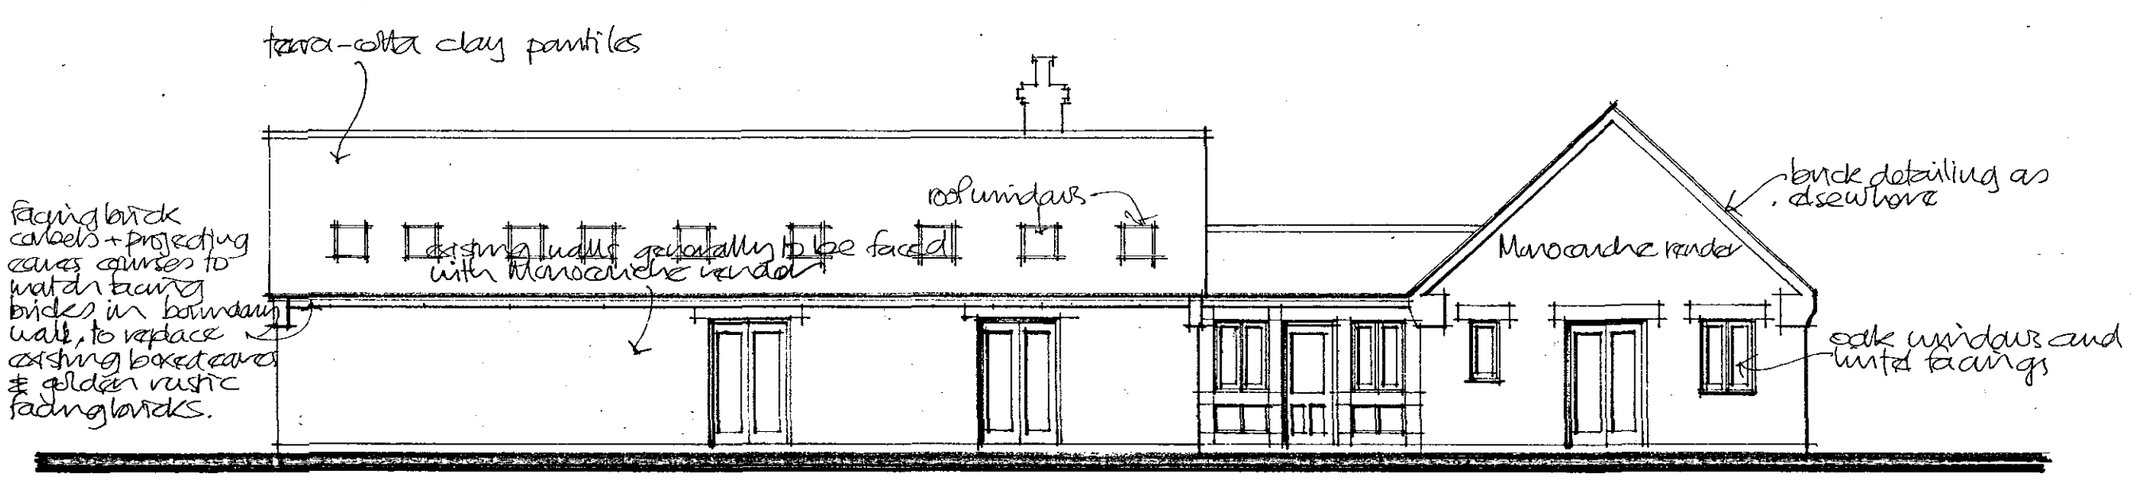

WEST

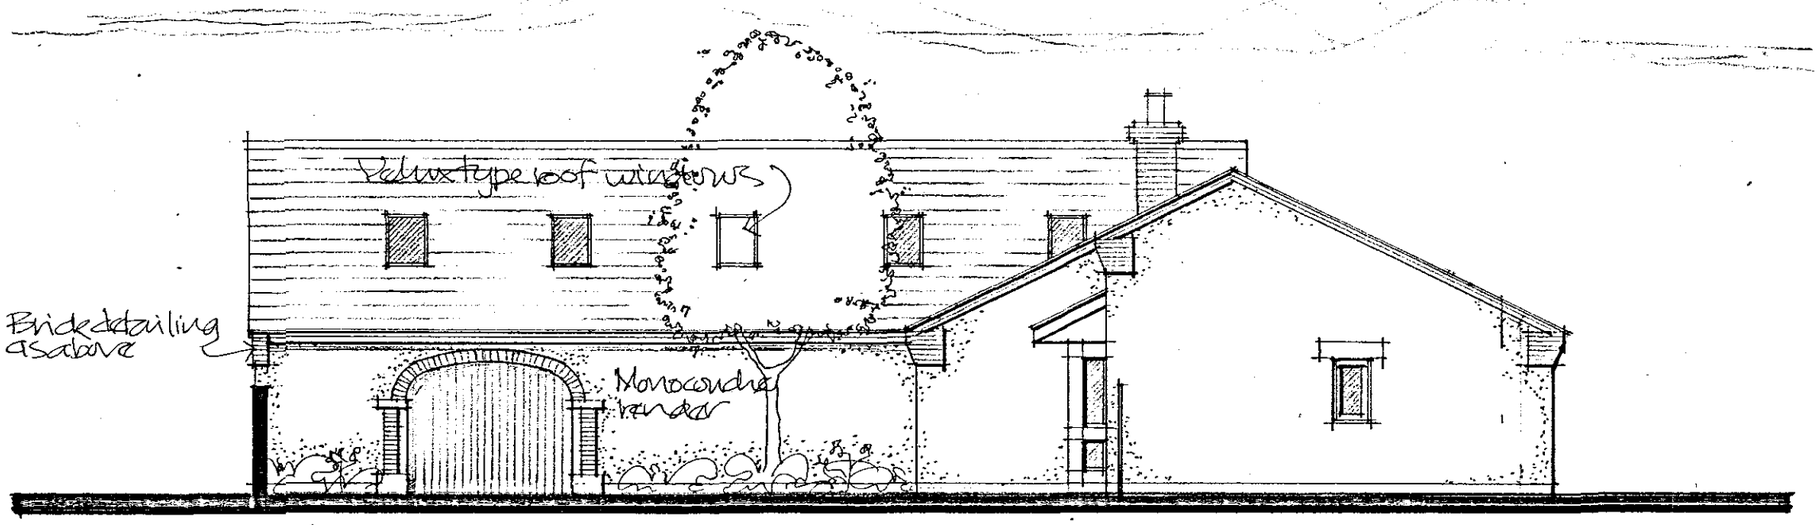

NORTH

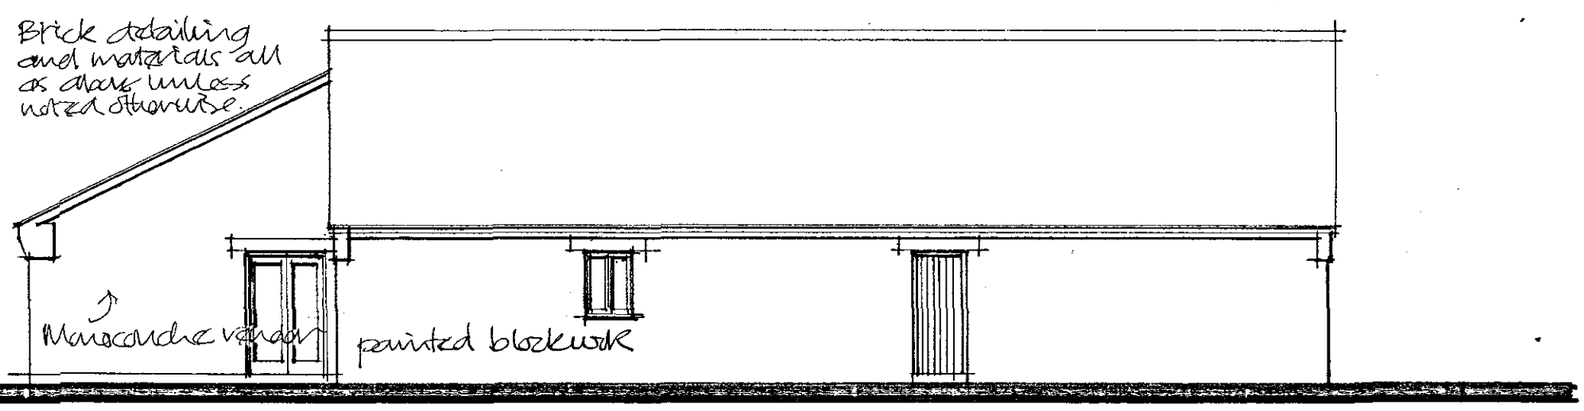

SOUTH

TREVOR A CLAY R.I.B.A.	
CHARTERED ARCHITECT	
14 OLD FENDIKE ROAD	
WESTON HILLS	
SPALDING	
LINCOLNSHIRE PE12 6DD	
Project: PROPOSED ALTERATIONS AND EXTENSIONS TO BUNGALOW AT REAR OF 55 BROADWAY, CROWLAND, FOR MRS A LEO	
Drawing: PLANNING DRAWING ELEVATIONS	NOT APPROVED PLAN
Date: 07 March 05	Proj No: 04/138/PA
Scale: 1:100	Drg. No: 004 Rev: A

AMENDED PLAN
Ref. A1

SHDC
Planning & Development
18 MAR 2005
Ref: 0336/05

RAA: 17/March/05 - translation to West and South elevations amended.