


FRONT

SIDE (facing broadway)

SIDE

REAR

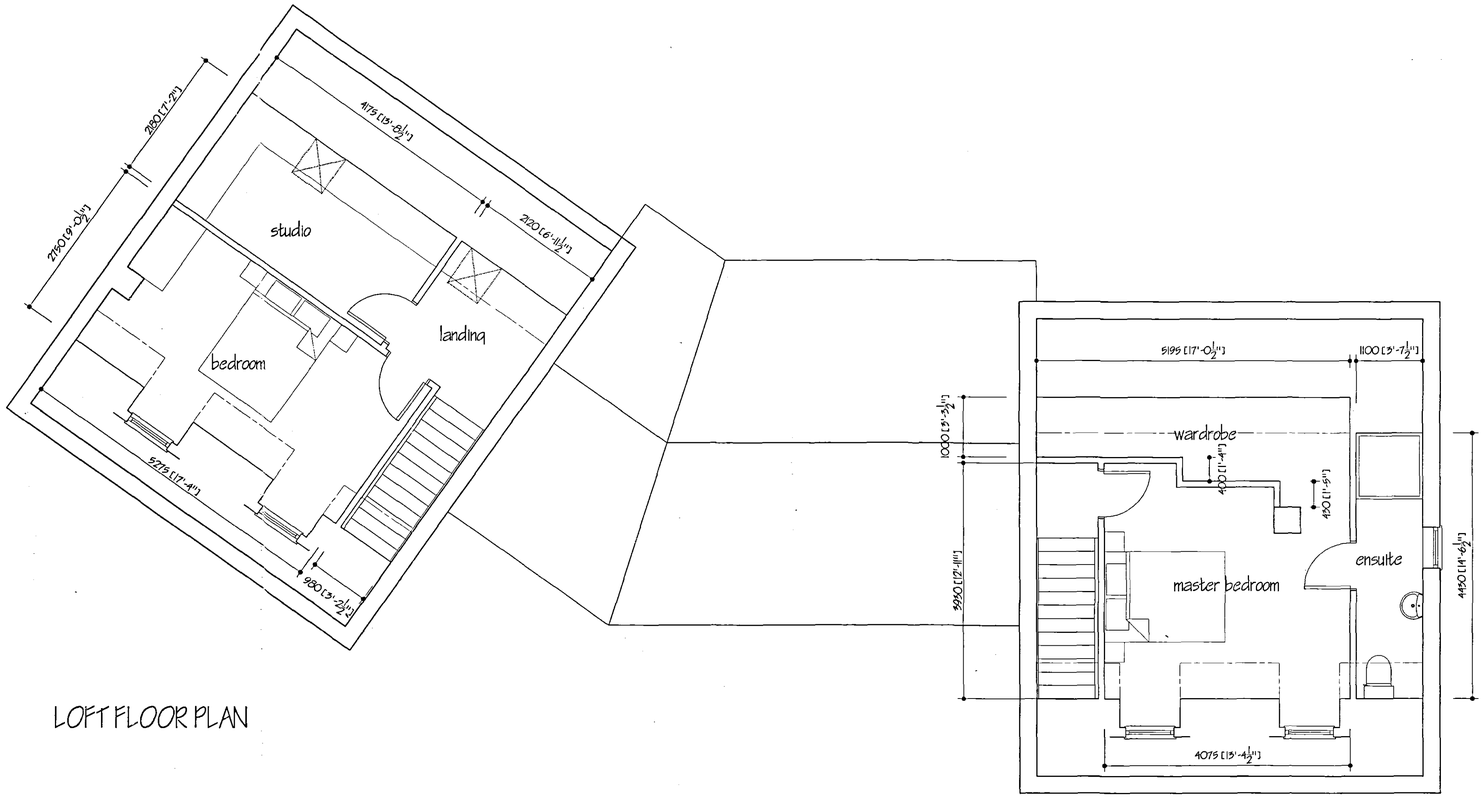

LOFT FLOOR PLAN

B	ELEVATIONAL CHANGES FOR PLANNING	AUG 2005
A	DORMERS TO BE LEAD COVERED AND GARAGE DOORS TO BE TIMBER STYLE	MAY 2005
ref.	revision	date

G. R. MERCHANT
LENG AMICI PINO

ARCHITECTURAL, STRUCTURAL AND LAND DRAINAGE CONSULTANTS

Unit 4, Wrights Mews
12A Park Road, Holbeach,
Spalding, Lincs. PE12 7PW
Tel: 01406 426000
Fax: 01406 421744
E-Mail: G. R. Merchant @ Merchant. FS. Co. UK

Project
PROPOSED RESIDENTIAL DEVELOPMENT OFF BROADWAY CROWLAND LINCS

Client
DGM PROPERTIES LTD.

Drawing
LOFT FLOOR PLAN & ELEVATIONS

Job Ref.	Drawing No.
857/05	PLOT 687 / 4B
Date: MAR 2005	Drawn: JPW

Scales
1/50 1/100

DO NOT SCALE FROM THIS DRAWING

This drawing is copyright and may not be altered, traced, photographed or used for any other purpose other than for which it is issued. The General Contractor is to check all dimensions on site and report any discrepancies to the Architect. All details shown on the drawing including foundations are based upon typical site conditions nearest to the area. No responsibility can be accepted for abnormal conditions which may be discovered during construction unless reported to the Architect so that design amendments may be considered. Site soil surveys are recommended in respect of foundations to establish specific site conditions before foundation work is undertaken. This drawing is limited in the amount of information contained and does not purport to contain a full specification of the works. It is solely for the purpose of obtaining Planning / Building Regulation approval. This drawing must not be used as a contract document alone. The works will not be supervised or inspected on site by G R Merchant or any representative thereof. It is the client or their appointed agents responsibility to control workmanship, execution of materials, adherance to specification, variations to contract etc.

All materials to be new unless otherwise stated, and all con cements and materials etc. to be used fitted and installed etc. to strict accordance with manufact rers instruction and relevant code of practice. Materials at all conform to appropriate British stan- ard specification or EMA certificate or European code of practice. The Employer / Client shall e sure that the selected contractor is conversant with and adopts all measures necessary to enforce compliance with Health and Safety legislation for Building sites and Work places. The Employer / Client is advised that should the works need to comply with the Construction Design and Management Regulations an Independent Planning Supervisor will be required. The works shall comprise of all that is shown on the drawing and reasonably inferred. Work that may not be specifically shown but may be reasonably inferred as necessary to carry out the works shall be deemed to be included.

ARCHITECTURAL
Ref. A2

SWDC
Planning & Development
16 AUG 2005
Ref: 0341/05

DETERMINATION PLAN