
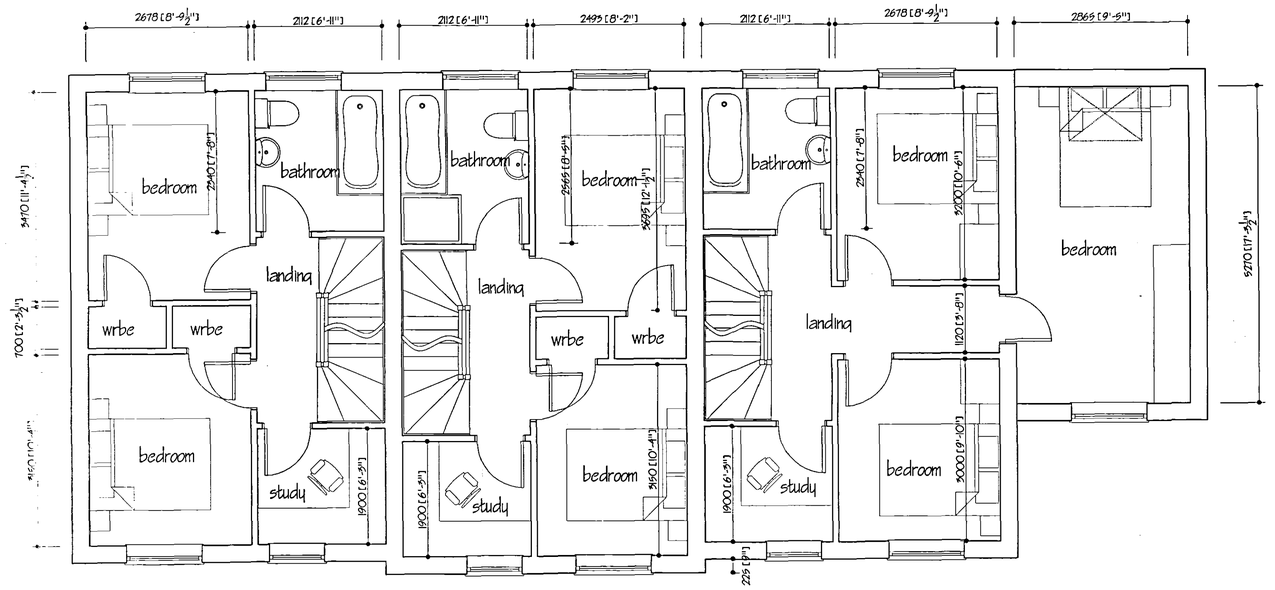


FIRST FLOOR PLAN

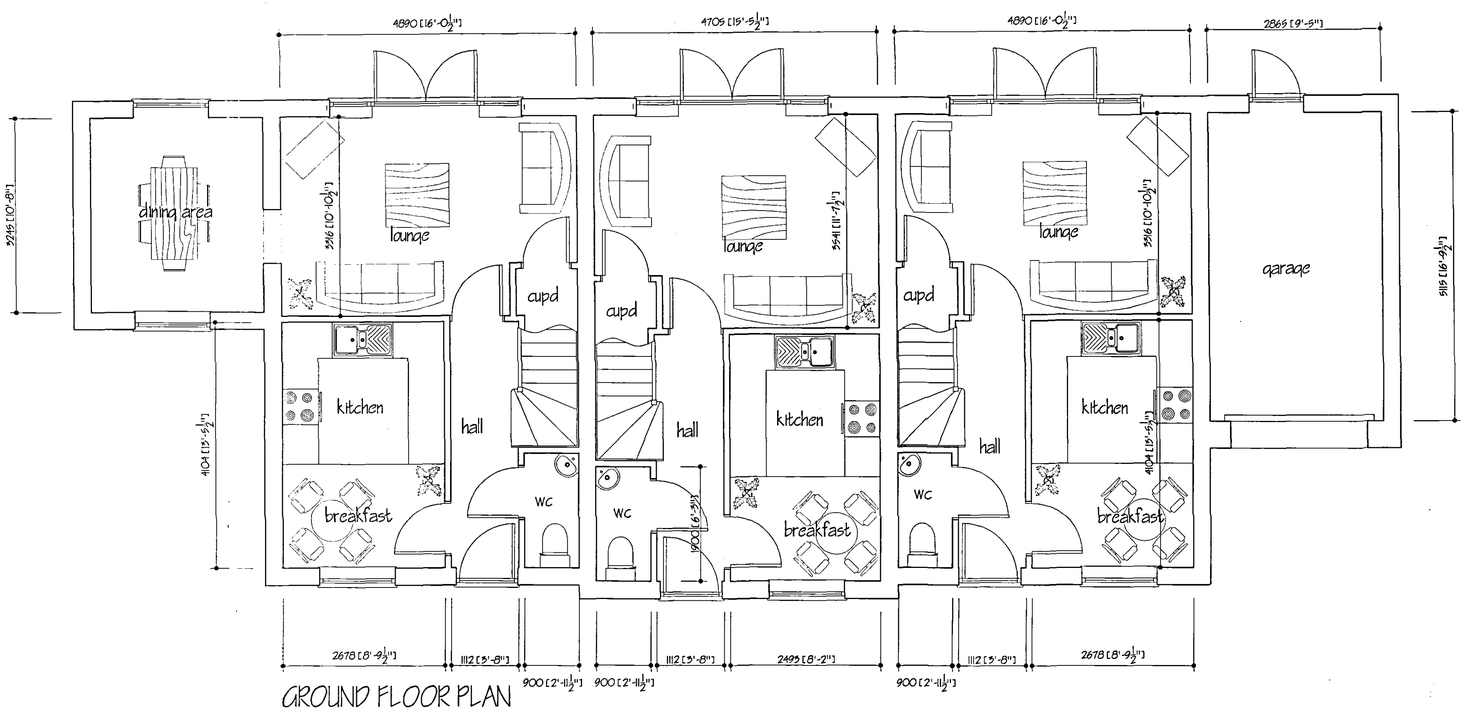

GROUND FLOOR PLAN

rev. | revision | date

G. R. MERCHANT I.ENG AMICE FIWO

ARCHITECTURAL, STRUCTURAL AND LAND DRAINAGE CONSULTANTS

Unit 4, Wrights Mews
12A Park Road, Holbeach,
Spalding, Lincs. PE12 7EZ
Tel: 01406 426000
Fax 01406 425744
E-Mail: G. R. Merchant @ Merchant. Fsnet.Co.UK

Project
PROPOSED RESIDENTIAL DEVELOPMENT OFF BROADWAY
CROWLAND
LINCS.

Client
DGM PROPERTIES LTD.

Drawing
GROUND & FIRST FLOOR PLANS

Job Ref.	Drawing No.
857/05	PLOTS 22,23&24 / 1
Date: MAR 2005	Drawn: JPW

Scales
1/50

DO NOT SCALE FROM THIS DRAWING

This drawing is copyright and may not be altered, traced, photographed or used for any other purposes other than that for which it is issued. The General Contractor is to check all dimensions on site and report any discrepancies to the Architect. All details shown on this drawing indicate foundations are based upon typical site conditions related to the area. No responsibility can be accepted for abnormal conditions which may be discovered during construction unless reported to the Architect so that design amendments may be considered. Site soil surveys are recommended in respect of foundations to establish specific site conditions before foundation work is undertaken. This drawing is limited in the amount of information contained and does not purport to contain a full specification of the works. It is solely for the purpose of obtaining Planning / Building Regulation approval. This drawing must not be used as a contract document alone. The works will not be supervised or inspected on site by G R Merchant or any representative thereof. It is the client or their appointed agents responsibility to control workmanship, submission of materials, adherance to specification, we advise to consult etc.

All materials to be new unless otherwise stated and all components and materials etc. to be used fitted and installed etc. in strict accordance with the manufacturers instruction and relevant code of practice. Materials shall conform to appropriate British standard specification or EEA certificate of European state equivalent. The Employer / Client shall ensure that the selected contractor is competent in all trades and adopts all measures necessary to achieve compliance with Health and Safety Legislation in the Building Sites and Work Places. The Employer / Client is advised that should the works need to comply with the Construction Design and Management Regulations an Independent Principal Supervisor will be required. The works shall commence of all that is shown on the drawing, and details. Work that may not specifically shown but may be reasonably inferred as necessary to carry out the works shall be deemed to be included.

REVISED

03/41/05