



SOUTH ELEVATION

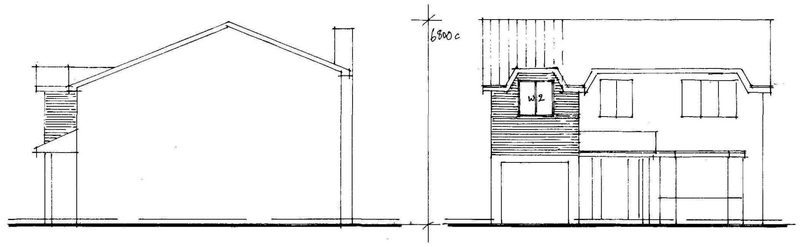

NORTH ELEVATION


EAST ELEVATION

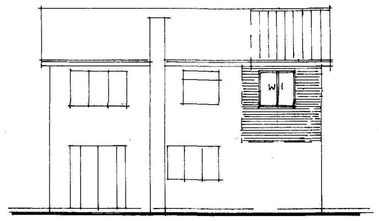

WEST ELEVATION


External Finishes.
All external finishes ie Brick/Tile/Fascias/RW goods shall match the existing.

NOTES:
1/ All dimensions are in millimetres unless noted otherwise.

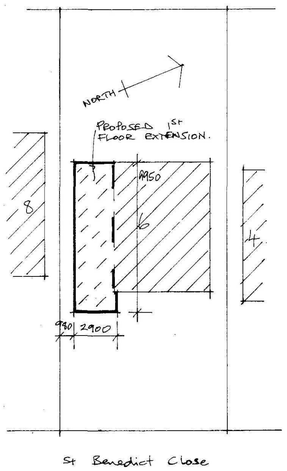


St Benedict Close

BLOCK PLAN Scale 1:200
0 10M Scale Bar.

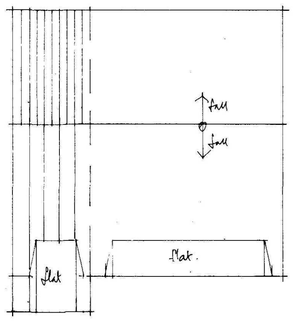


ROOF PLAN Scale 1:100
0 1 2 3 4 5M
Scale Bar

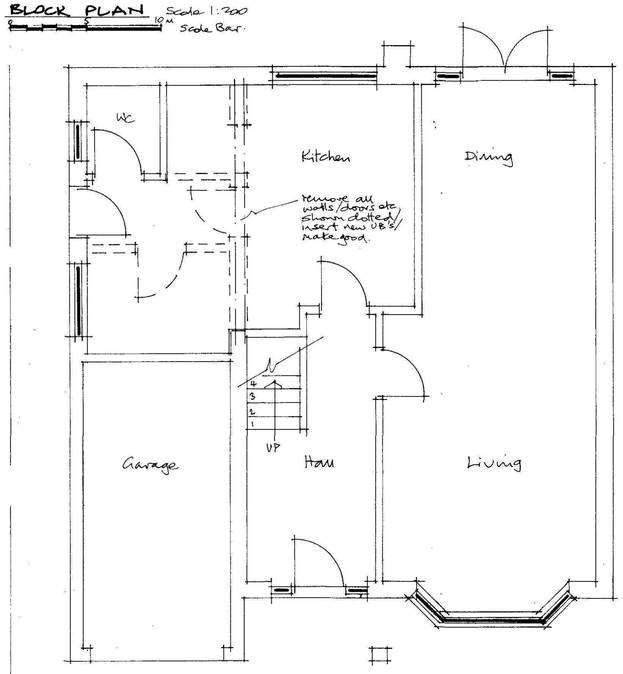

GROUND FLOOR PLAN

NORTH

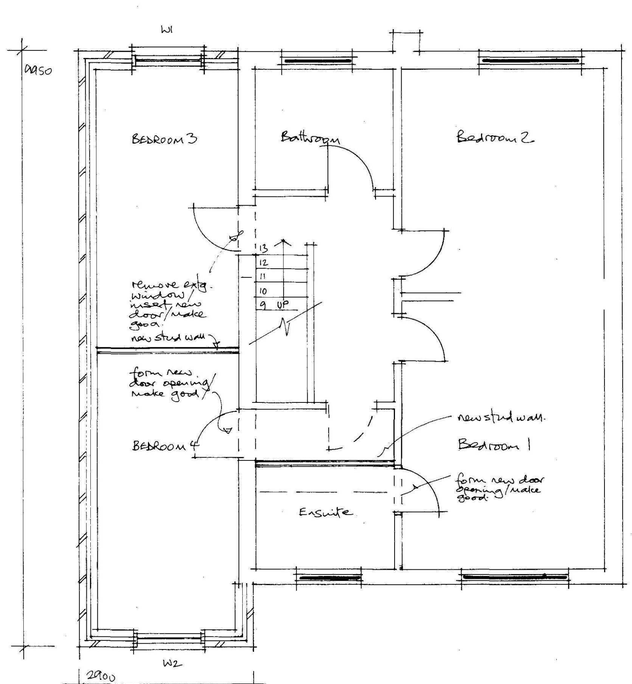

FIRST FLOOR PLAN

CLIENT:
Mr S Stinson
6 St Benedict Close
Crowland
Lincs. PE6 0NW

JOB:
PROPOSED FIRST FLOOR SIDE EXTENSION over existing Garage/ Utility to form NEW BEDROOMS at 6 St Benedict Close PE6 0NW

SUBJECT:
Plans, Elevations as PROPOSED.

DATE: April 2015
SCALE: 1:50 1:100 1:200
DRAWN: AK 01733 252633

DRG.No. 1/1