

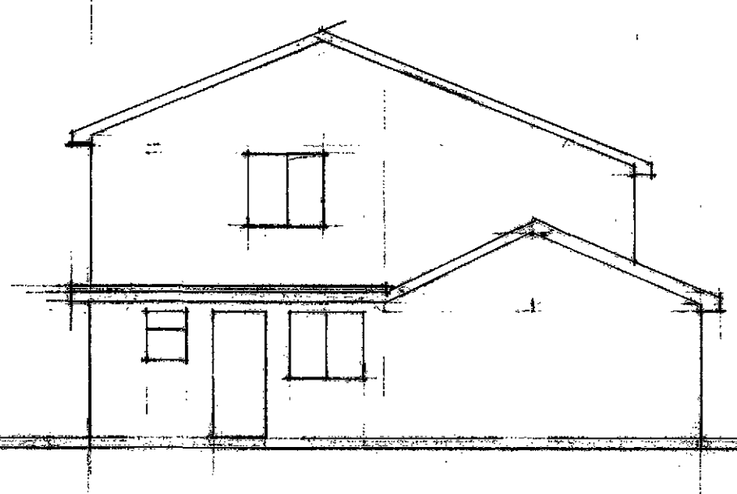



SOUTH ELEVATION

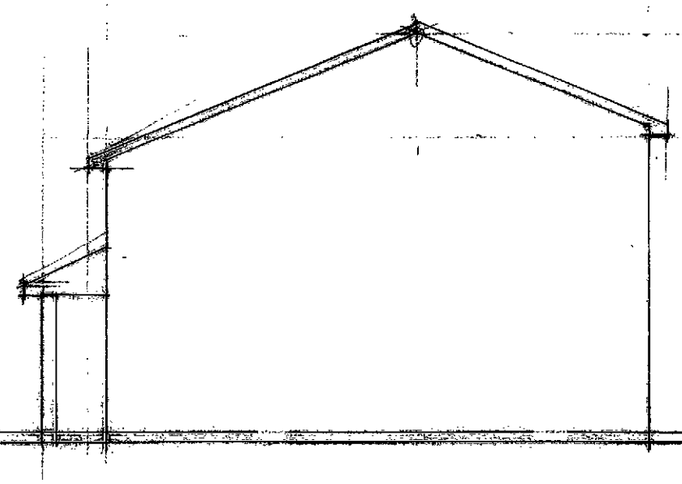

NORTH ELEVATION

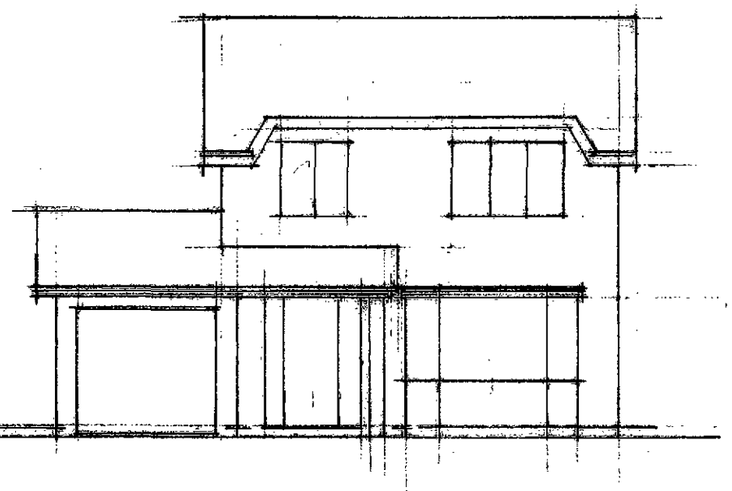

EAST ELEVATION

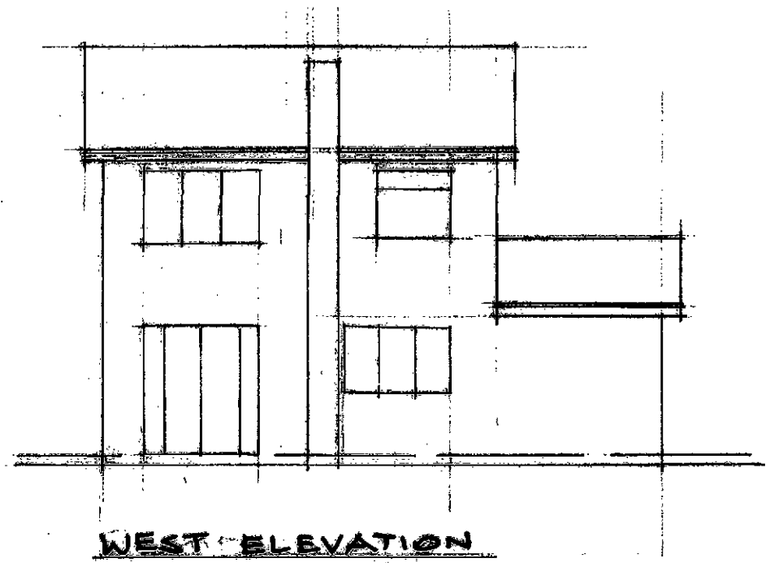

WEST ELEVATION

0 1 2 3 4 5M

Scale Bar.

All Elevations are shown as existing. - Scale 1:100

CLIENT: Mr S. Stinson, 6 St Benedict Close, Crowland, Lincs, PE6 0NW	**JOB:** Proposed First Floor Extension over Existing Garage/ Utility @ 6 St Benedict Close PE6 0NW	**DATE:** April 2015
		DRG. NO. SK1/10/2