


Do not scale off this drawing.
All site dimensions to be checked before work commences.

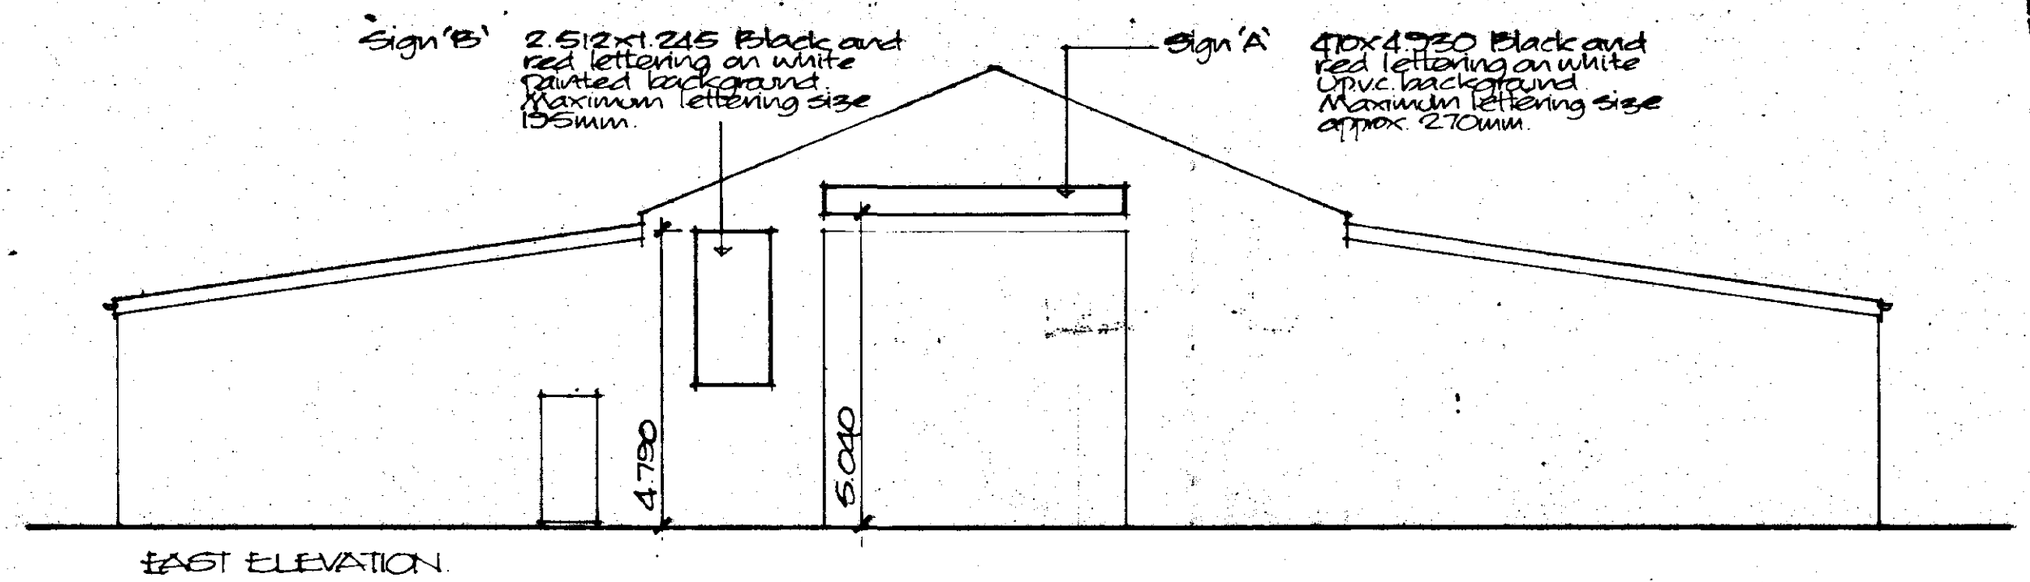

EAST ELEVATION.

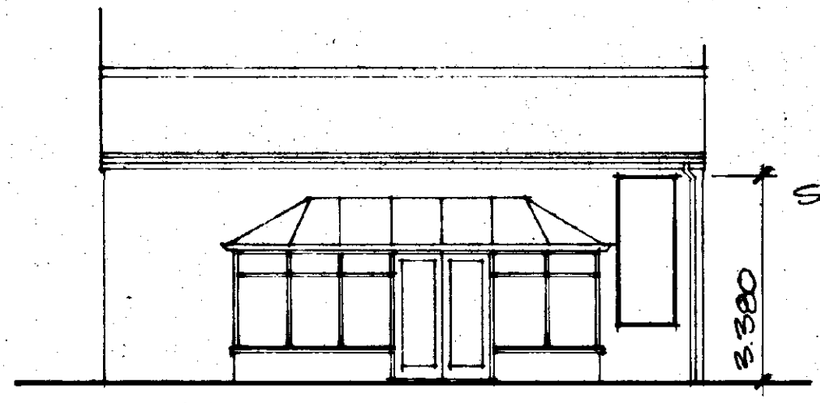


SOUTH ELEVATION

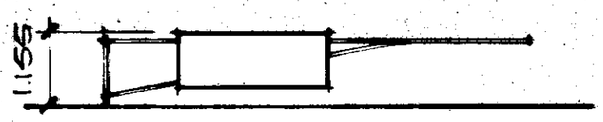


Sign 'D' 2.470x910 Blue and red lettering on a white painted background. Maximum lettering size 210mm.



Sign 'E' 5.040x930 Blue and red lettering on a white U.P.V.C. background. Maximum lettering size 310mm.

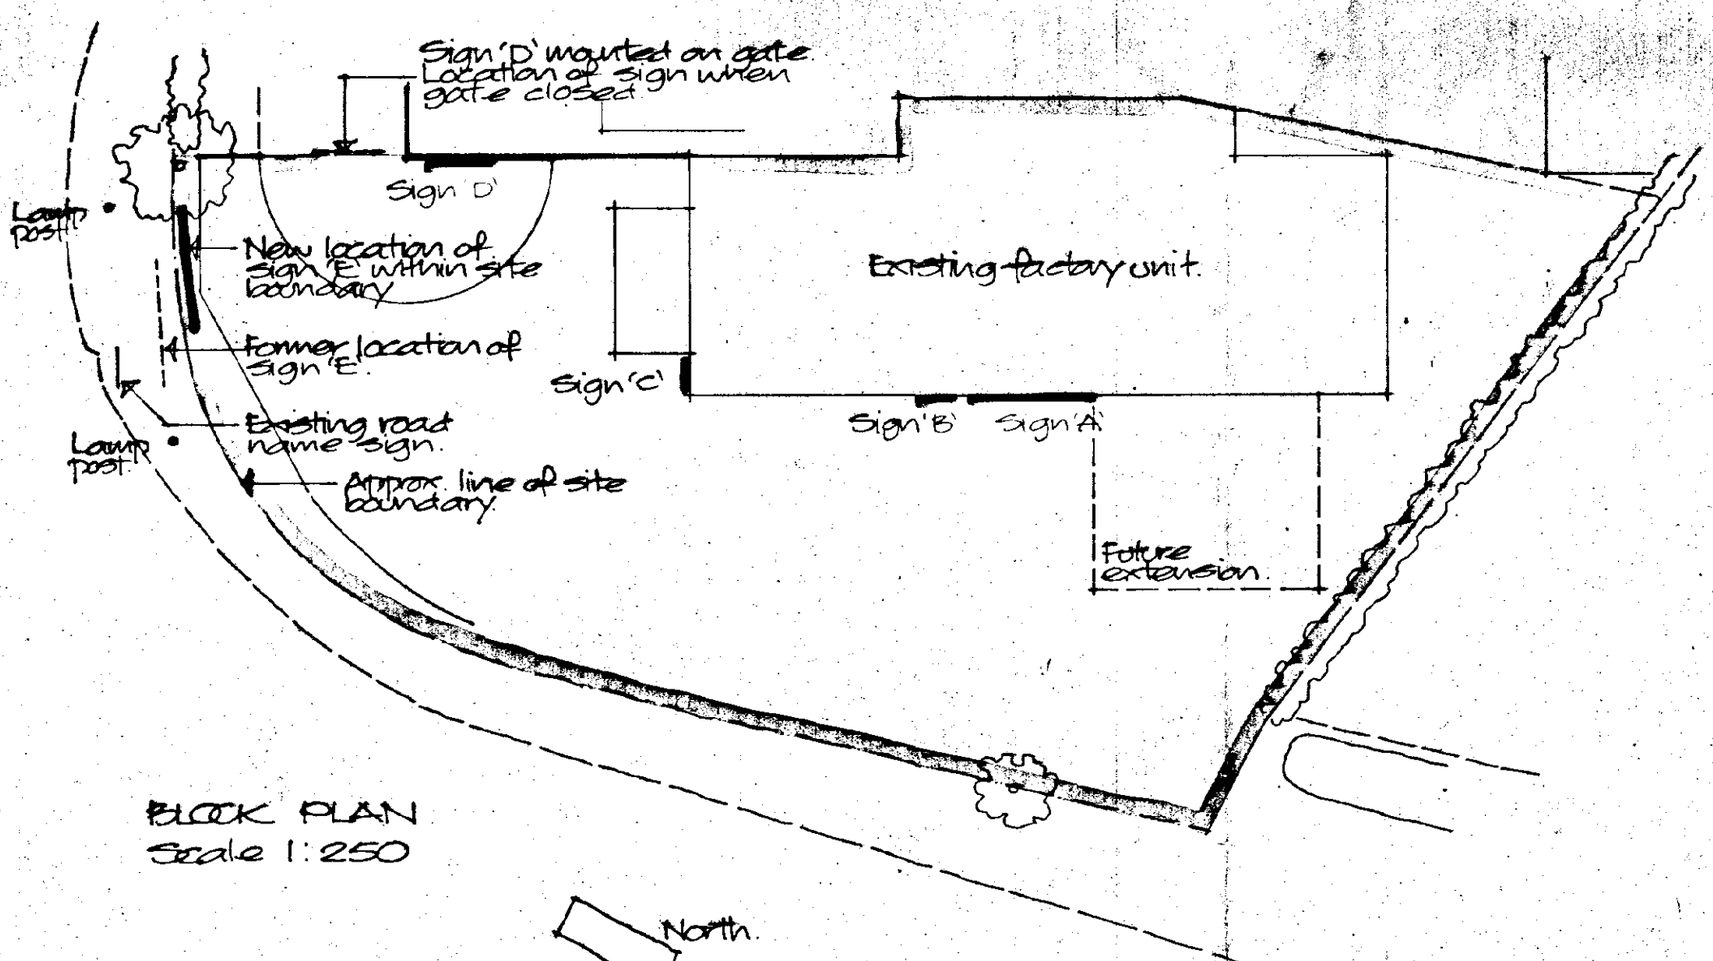

BLOCK PLAN
Scale 1:250

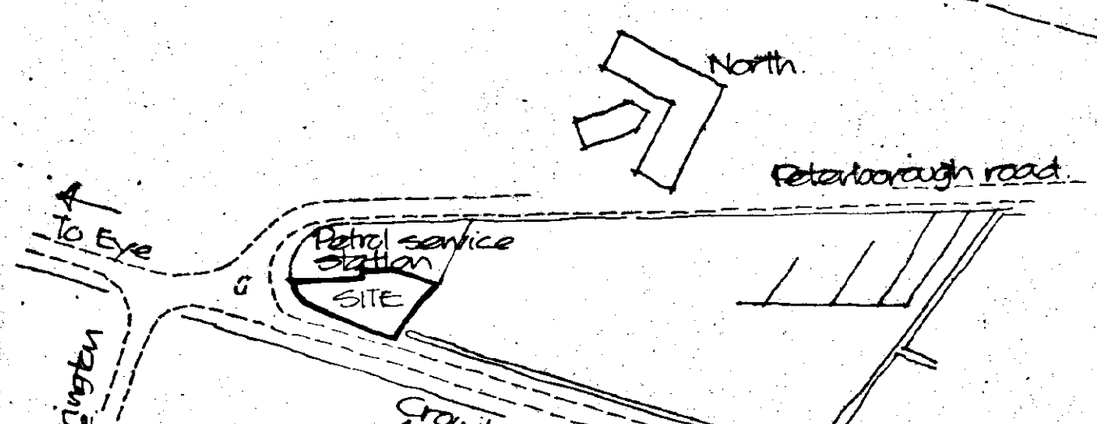

LOCATION PLAN
Scale 1:2500

SOUTH HOLLAND DC
HOUSING & PLANNING
31 MAR 1998
Ref: 0356/98

DETERMINED PLAN

Project
DETAILS OF SIGNS DISPLAYED ON PREMISES PETERBOROUGH ROAD/ A1073 CROWLAND BY-PASS, CROWLAND.

Client
MARCUS TREVEAN

ALAN HORNSBY
ARCHITECTURAL SERVICES
'Little Acre'
Peak Hill, Cowbit,
Spalding, Lincs. PE12 6AW
Tel. Holbeach (01406) 380591

Scale 1:100
Date March 98
Drg. no. 98/24/01

AM ADMEL 230