


[redacted]

This copy has been produced specifically for the map return scheme purposes only. No further copies may be made.


Scale: 1:1250

Council Offices, Priory Road, Spalding, Lincolnshire PE11 2XE


This map is reproduced from Ordnance Survey material with permission of Ordnance Survey on behalf of Her Majesty's Stationery Office (c) Crown copyright. Unauthorised reproduction infringes Crown copyright and may lead to prosecution or civil proceedings. South Holland District Council LA079413 2001

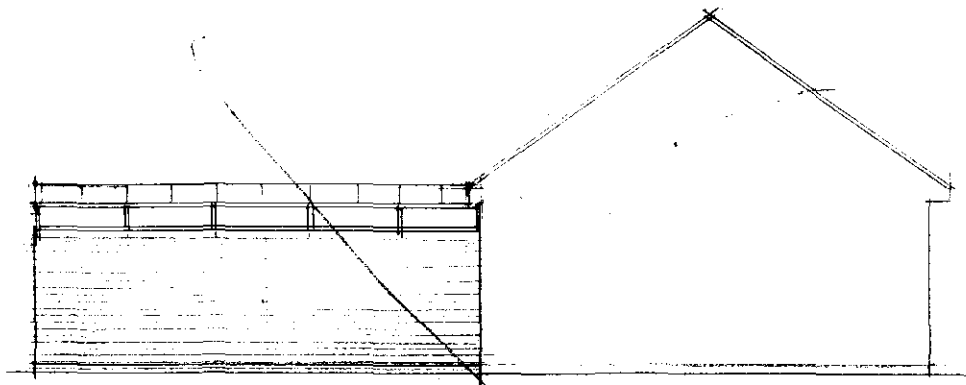


PROPOSED SIDE ELEVATION (NE)

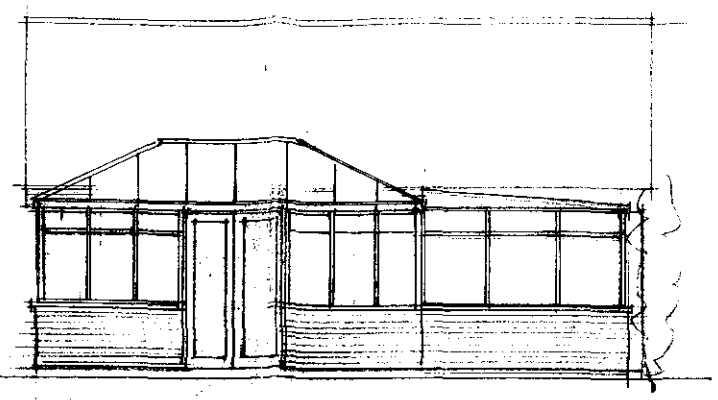


PROPOSED REAR ELEVATION (SE).

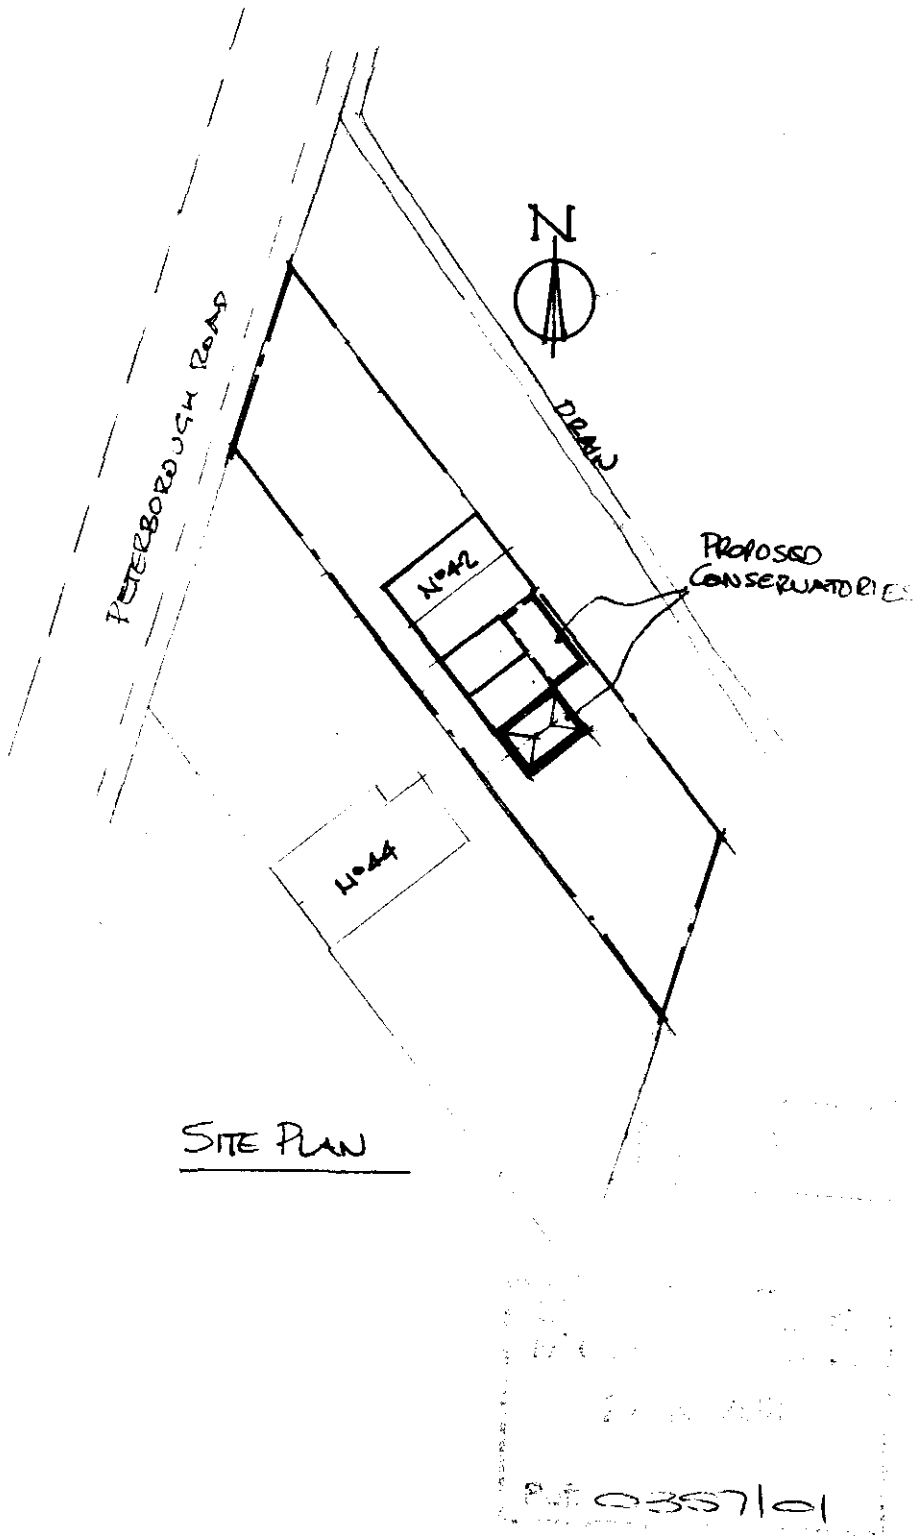

SITE PLAN

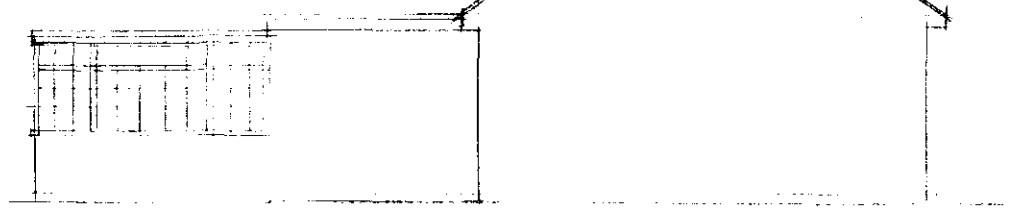

EXISTING SIDE ELEVATION (NE)

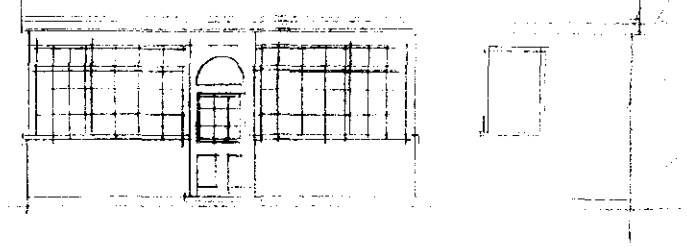

EXISTING REAR ELEVATION (SE)




Ref: 02607/01

Proposed Conservatories At 42 Peterborough Rd, Crowland


Elevations & Site Plan

Scale 1: 100 1:500 Drg. No. 2608/ 01 Date Jan 2001


B. Shemeld. Building Design & Structural Consultant
264 Eastfield Rd. Peterborough PE1 4BE . Tel 01733 891771

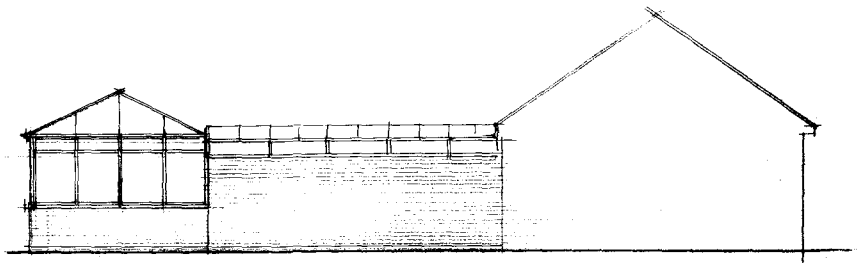


PROPOSED SIDE ELEVATION (NE)

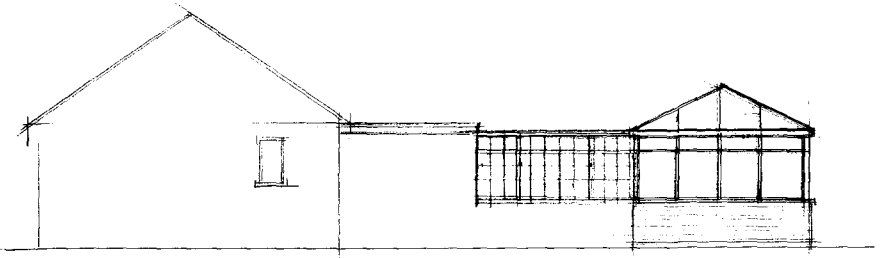

PROPOSED SIDE ELEVATION (SE)

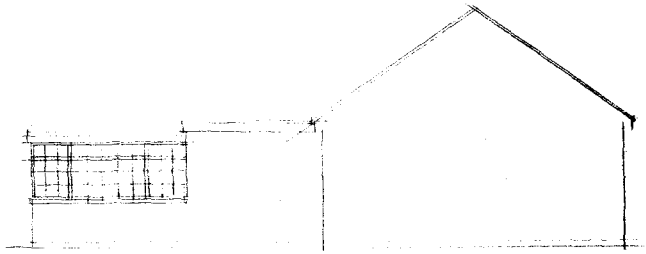

EXISTING SIDE ELEVATION (NE)

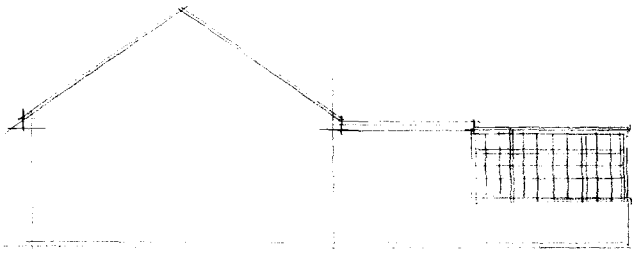

EXISTING SIDE ELEVATION (SE)

0357101

Proposed Conservatories At 42 Peterborough Rd, Crowland

Elevations

Scale 1: 100 Drg. No. 2608/ 02 Date Jan 2001

B. Shemeld, Building Design & Structural Consultant
264 Eastfield Rd, Peterborough PE1 4BE Tel 01733 891771