

SOUTH HOLLAND DC
HOUSING & PLANNING
12 APR 1999
Ref: 0358/99

DETERMINED
PLAN

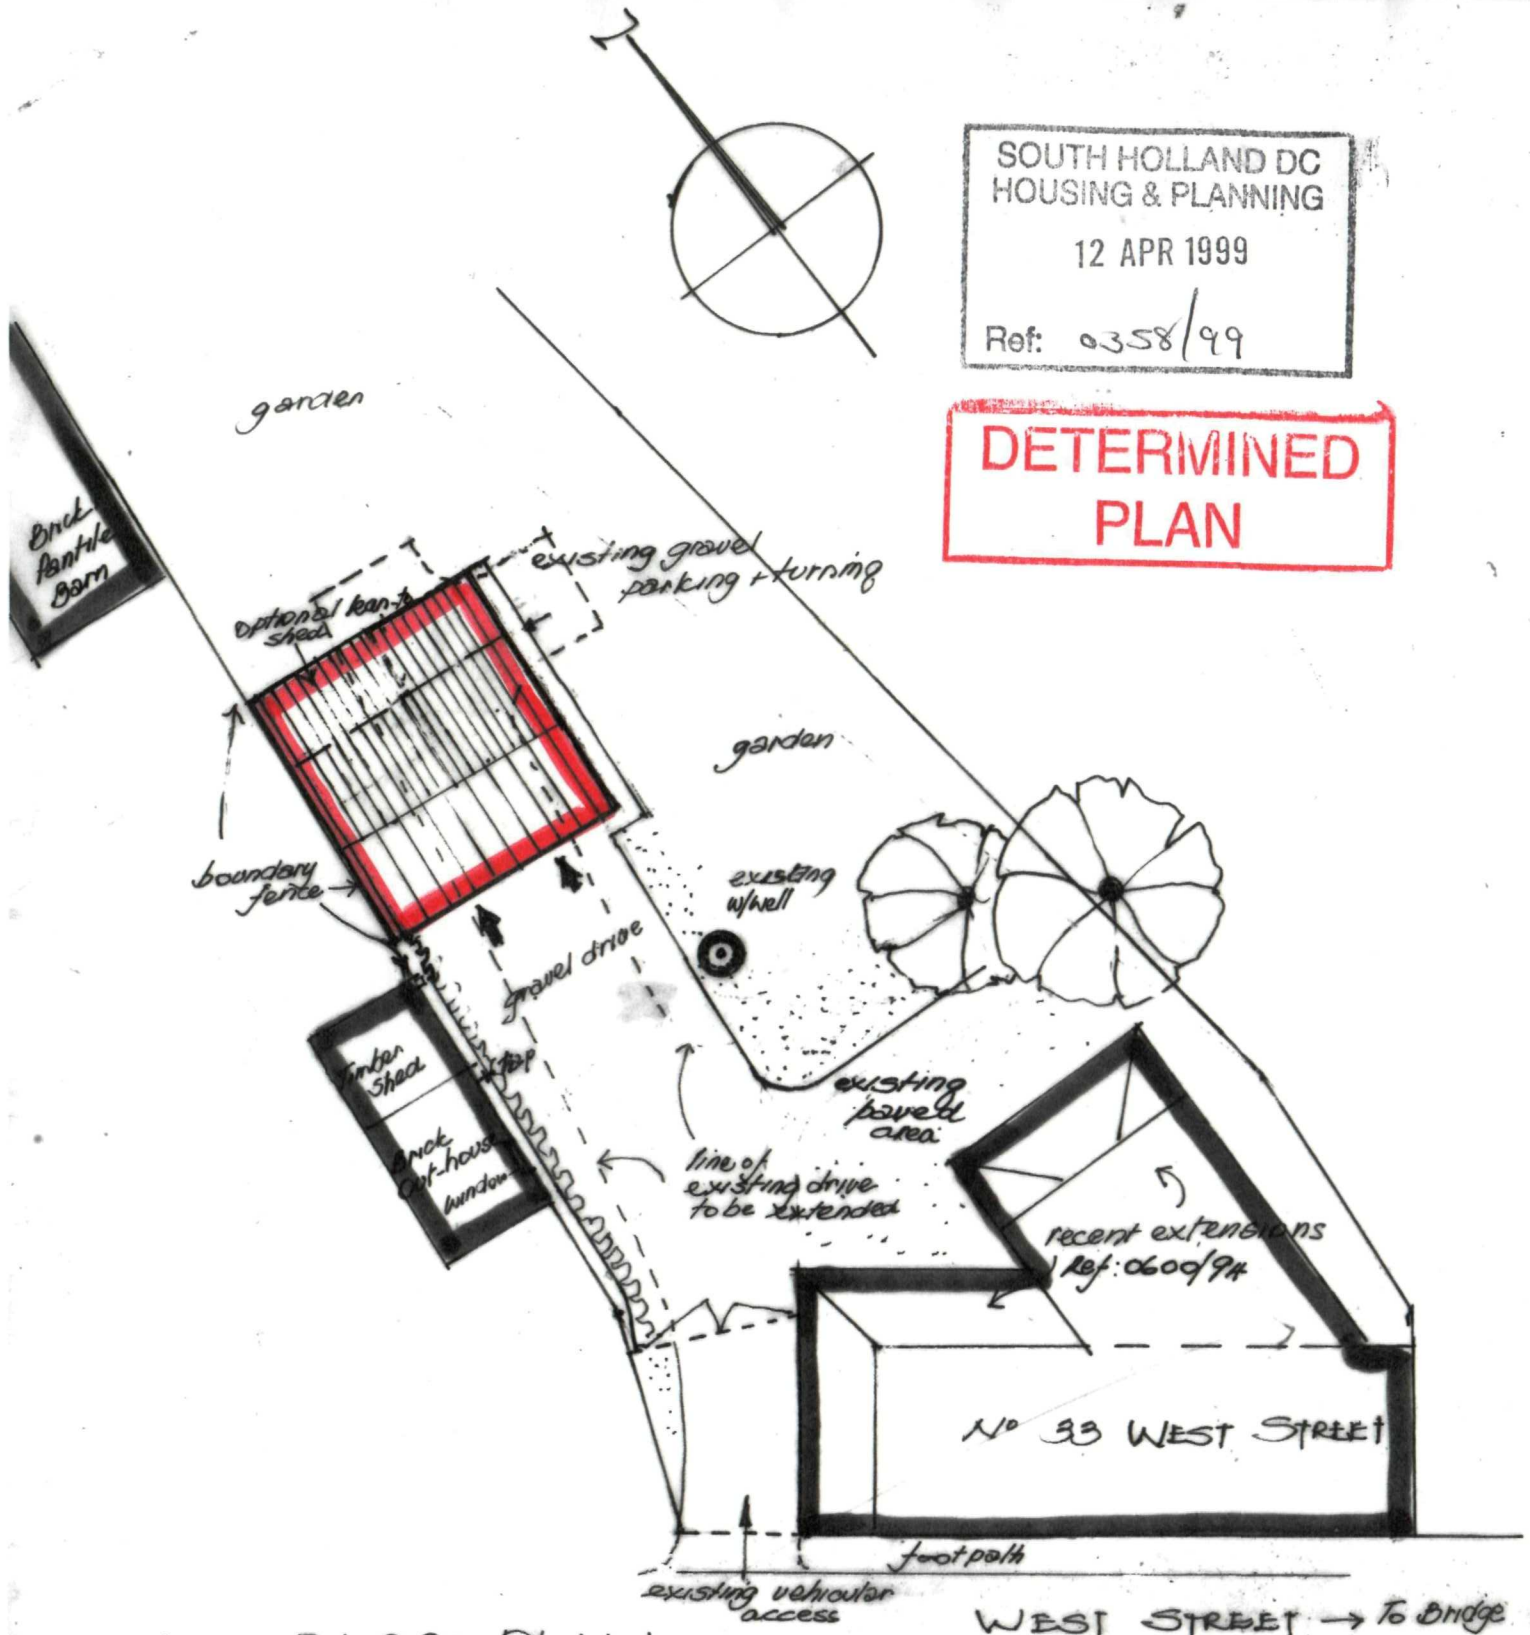

• 1:200 BLOCK PLAN •

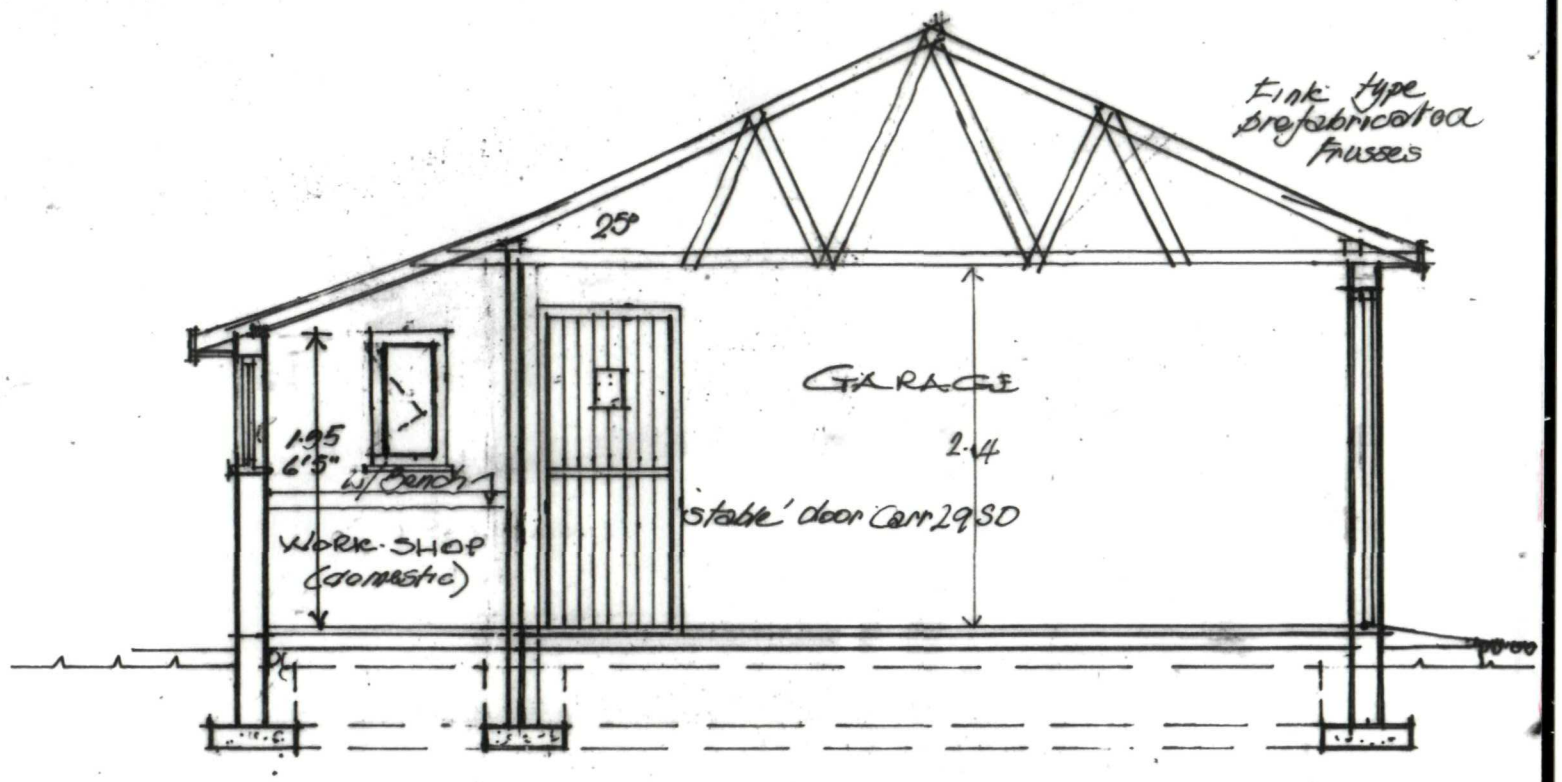


SECTION 1:50mm


PROPOSED DOUBLE GARAGE at no. 33 WEST STREET • CROWLAND for Mr. T. BROWN

Scales: 1:100, 1:50 and 1:200 Date: 16 March 1999.
Drawing no: 12/200/1 A amended. (boundary part of structure) windows.

M. E. CREESWELL · ARCHITECTURAL DESIGN · MBIAT + CAIB
4 VICTORIA MEWS · SPALDING · LINCS · PE11 1XL. Tel: 01775 723656

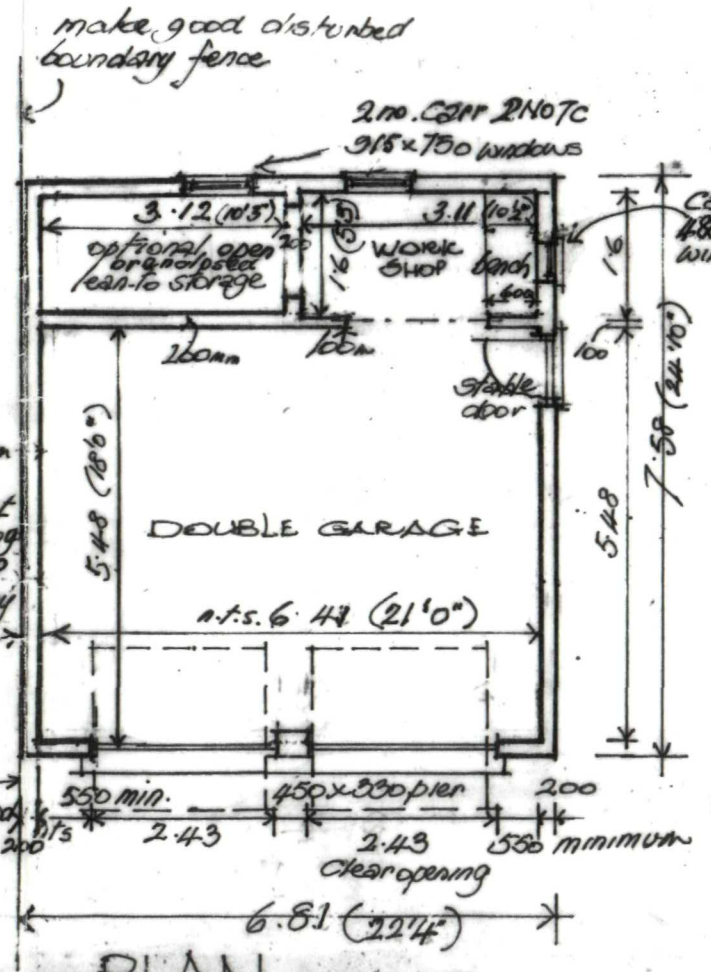


PLAN

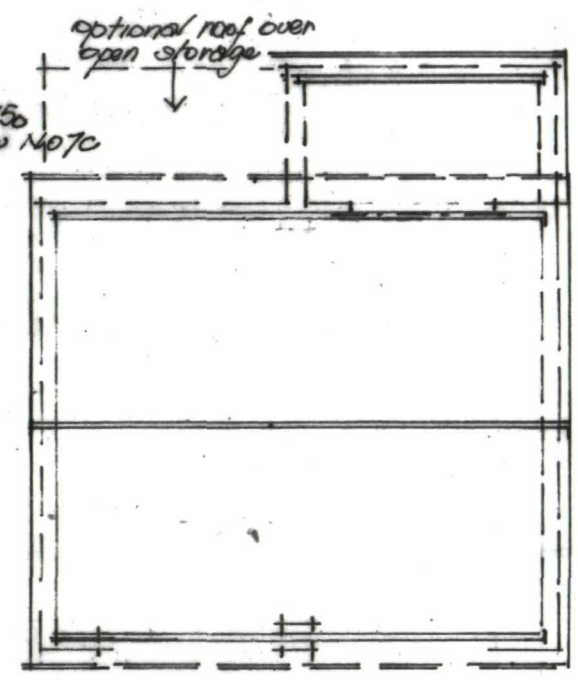


ROOF PLAN Scale: 1:100


SOUTH HOLLAND DC
HOUSING & PLANNING
12 APR 1999
0358/99

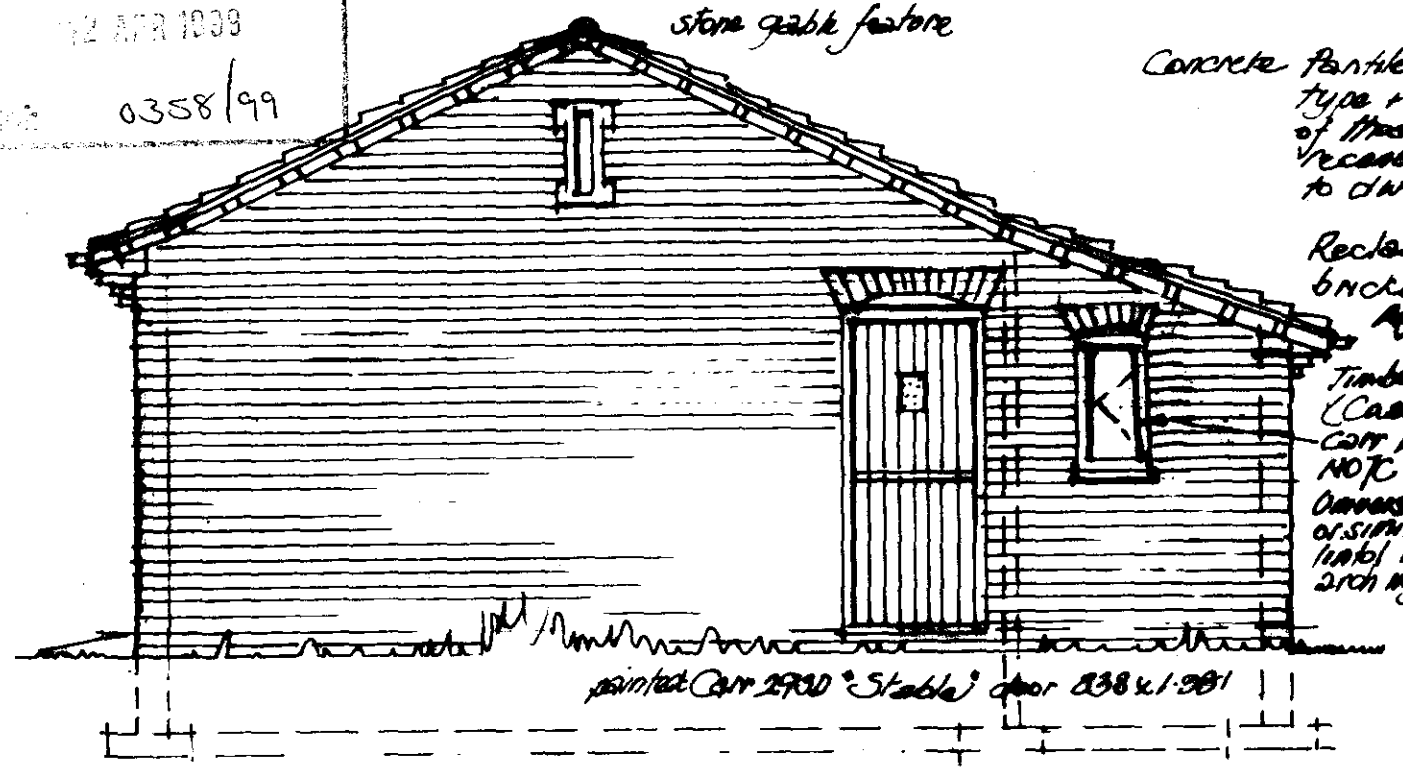

• SIDE ELEVATION to garden •

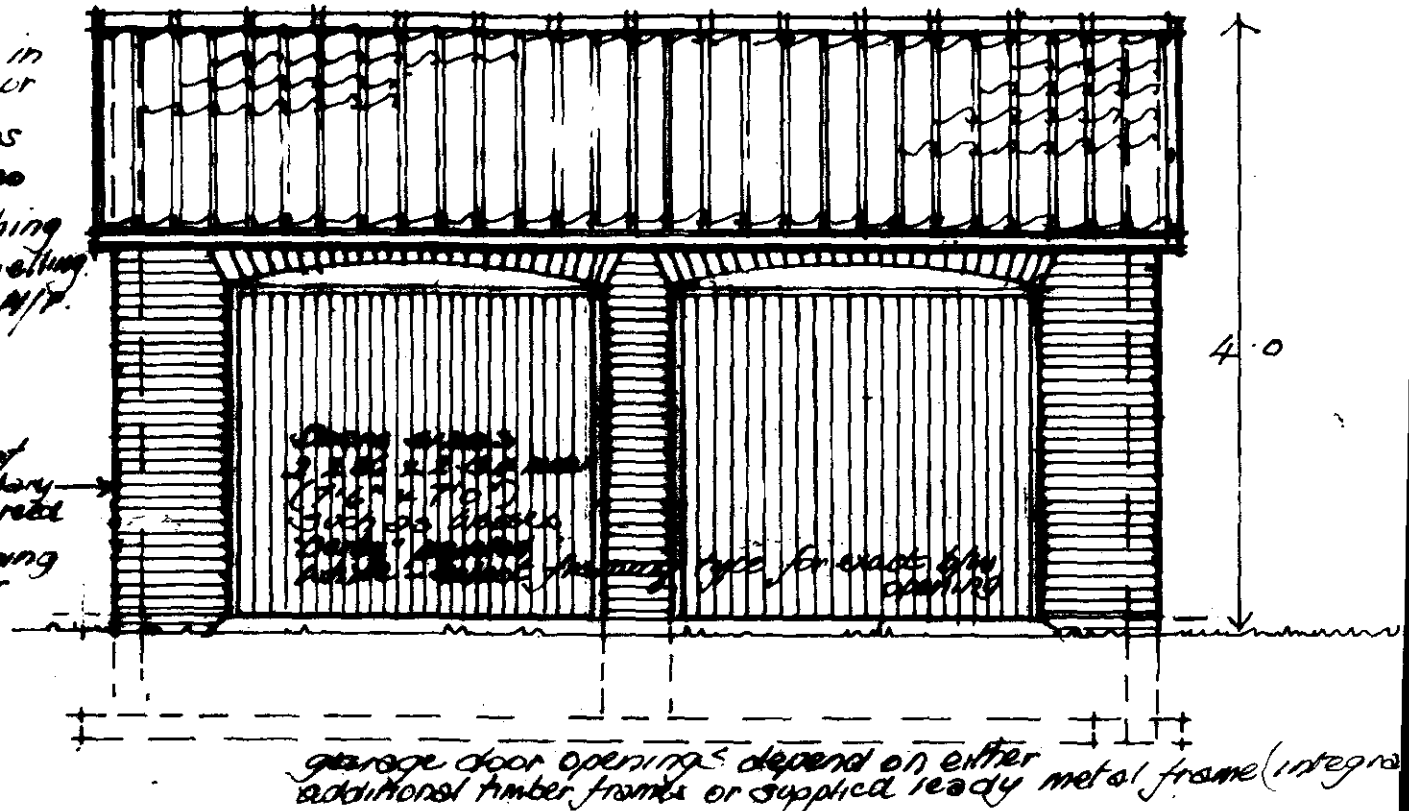

FRONT ELEVATION facing house.

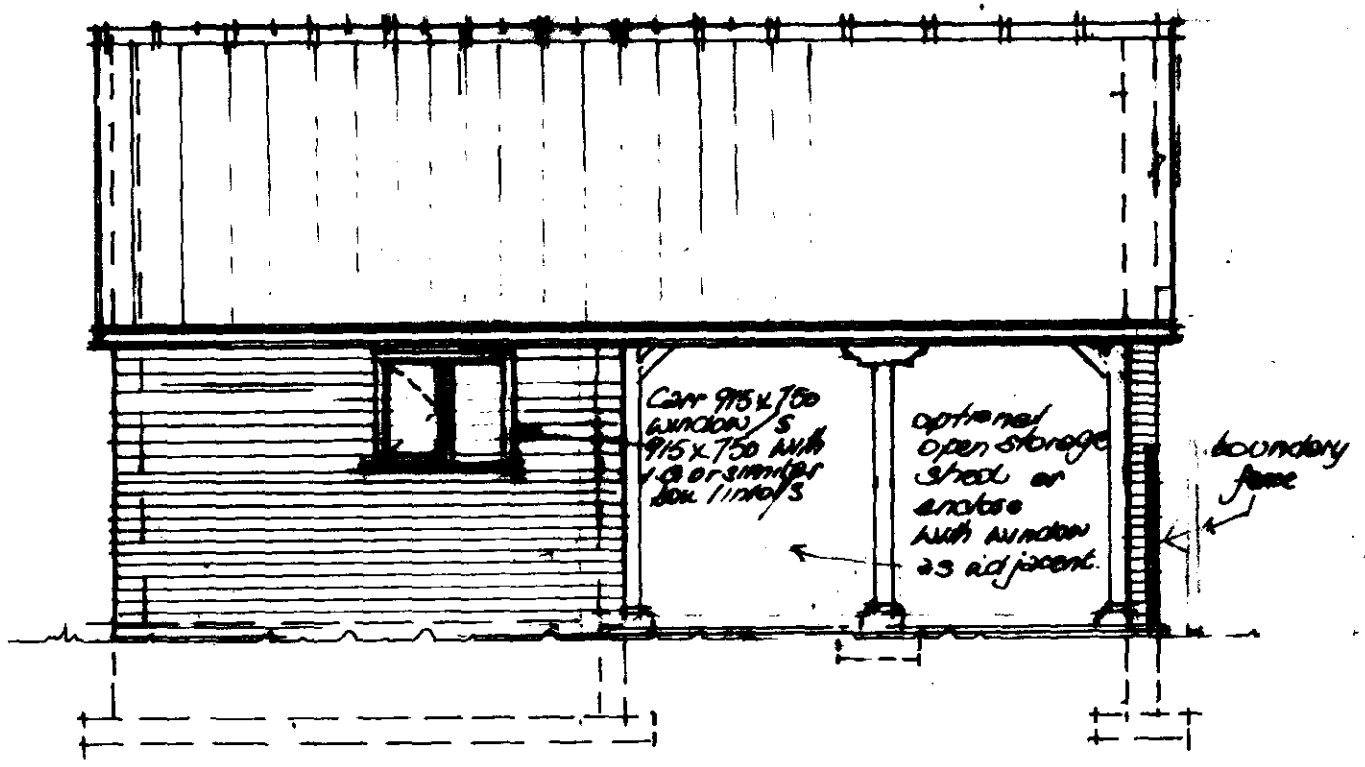

REAR ELEVATION showing option

PROPOSED DOUBLE GARAGE for Mr T. BROWN

33 WEST STREET • CROWLAND • Dwg. no: 12/200/2A.

Scale: 1:50 @ A1 16 March 1999

M.E. CRESSWELL MBIAT. COLB.
ARCHITECTURAL DESIGN.
4 VICTORIA MEWS SPALDING PE11 1XL

Amendment A
boundary. windows. options for open/closed storage.

DETERMINED
PLAN