
NOTES

1. All discrepencies to be referred to the Architect before commencing.
2. This drawing is copyright.

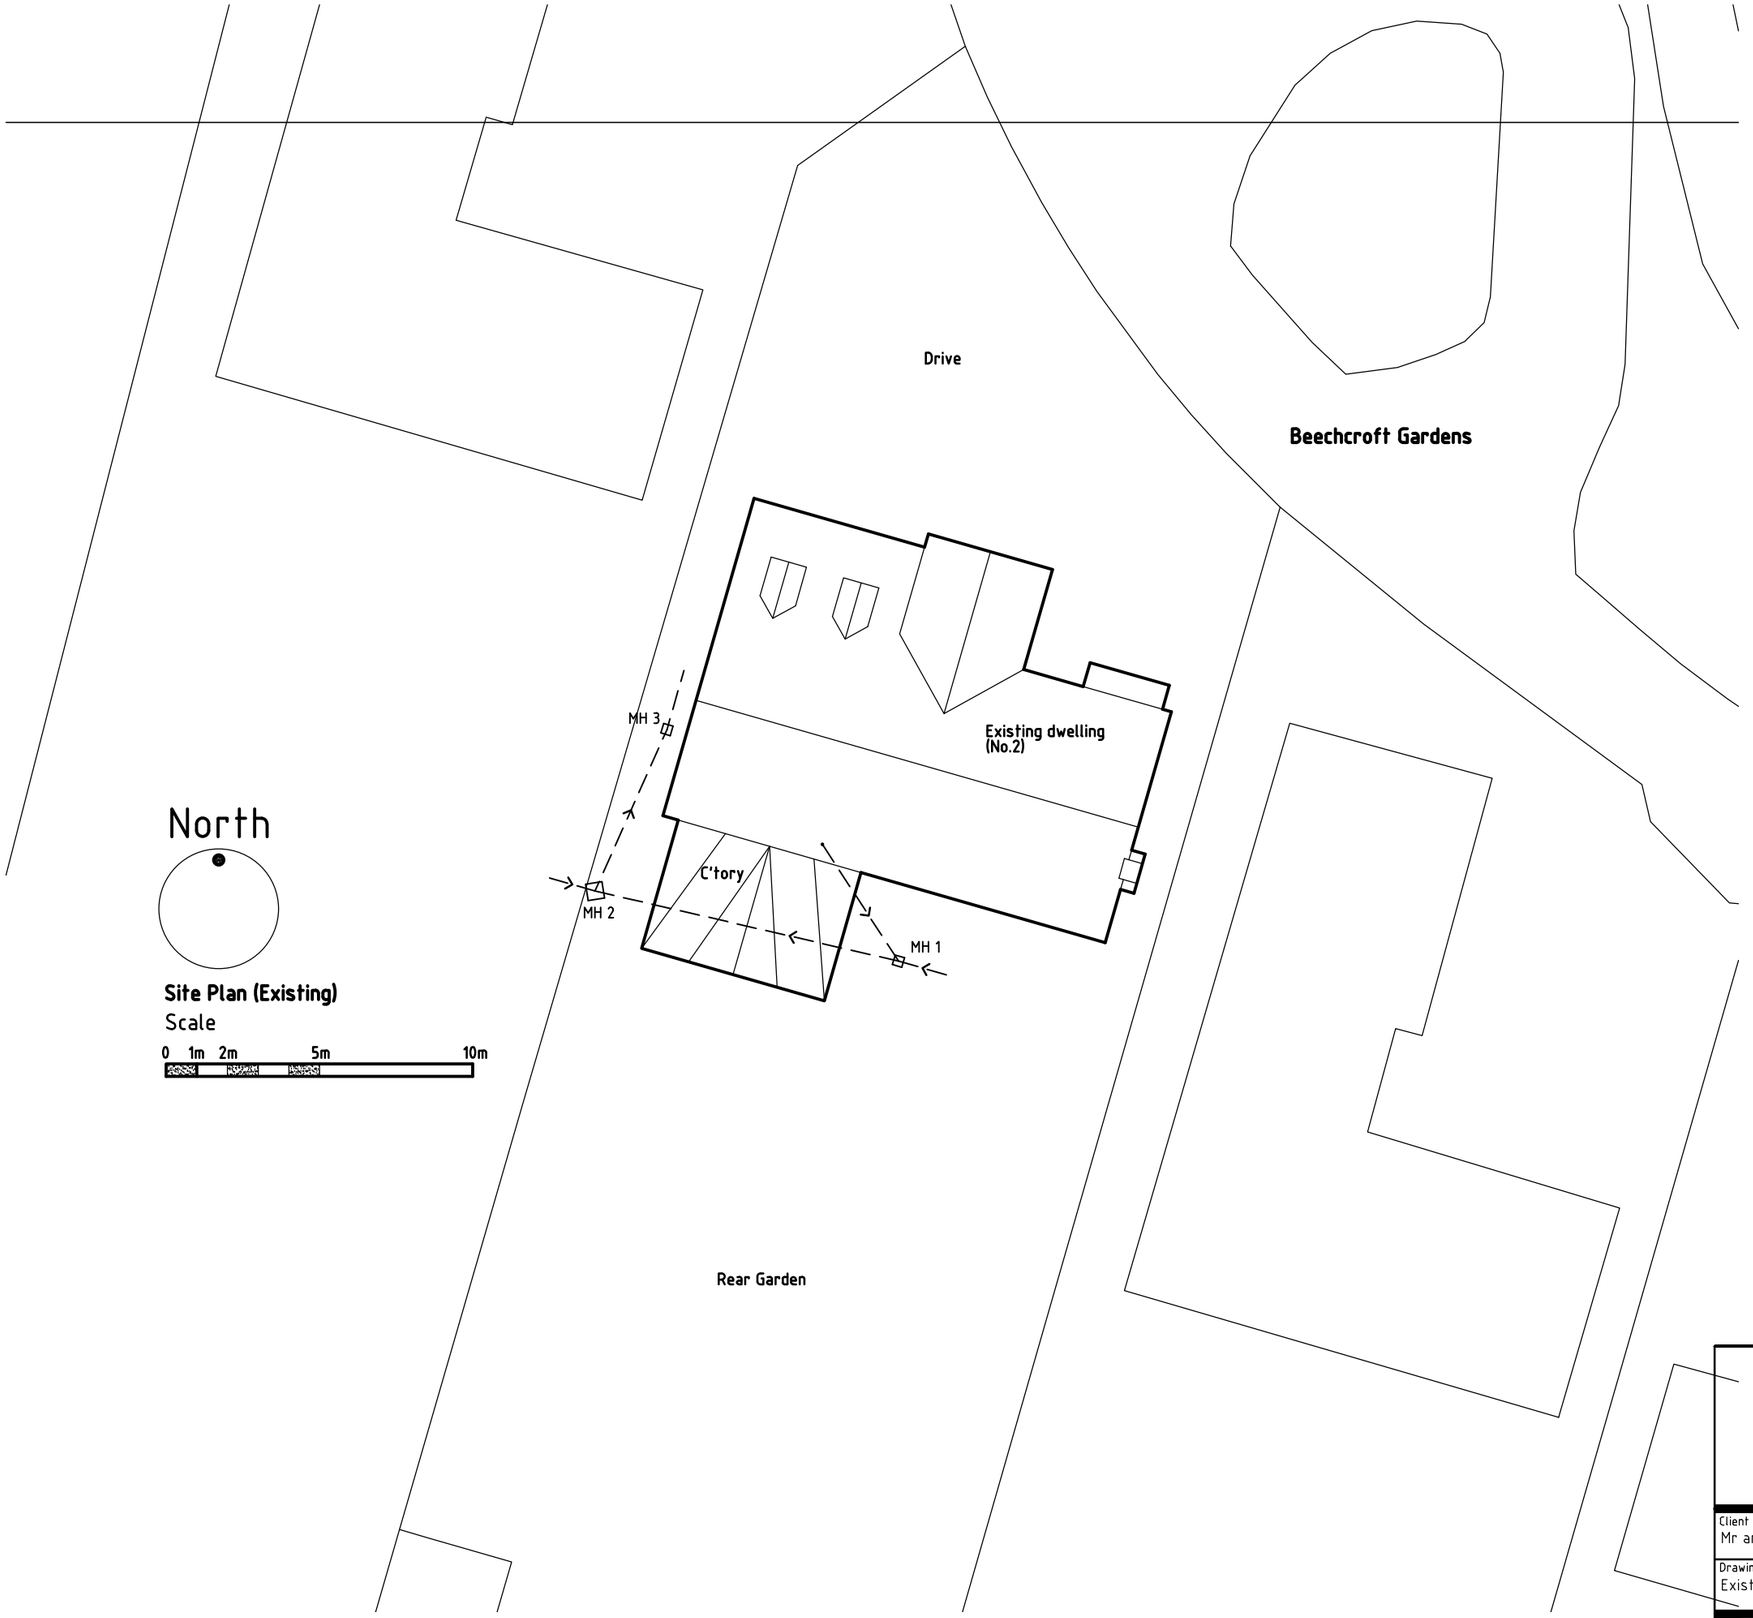

Site Plan (Existing)

Scale

0 1m 2m 5m 10m

Scott | Whight

Architects and Development Consultants

14 Sugar Way, Peterborough, PE2 9RL
Tel: 01733 834719
E-Mail: scottwhight@btinternet.com
Scott Whight Ltd. Registered in England. Company Registration No: 6348049

Client: Mr and Mrs Coates		Project: Extension and alterations at 'Sycamore House' 2 Beechcroft Gardens Lincs		
Drawing: Existing Site Plan/Block Plan				
Date: November 2022	Scale: 1:200 @ A3	Project No.: 531	Drawing No.: 01	Revision: -