
NOTES

1. All discrepencies to be referred to the Architect before commencing.
2. This drawing is copyright.

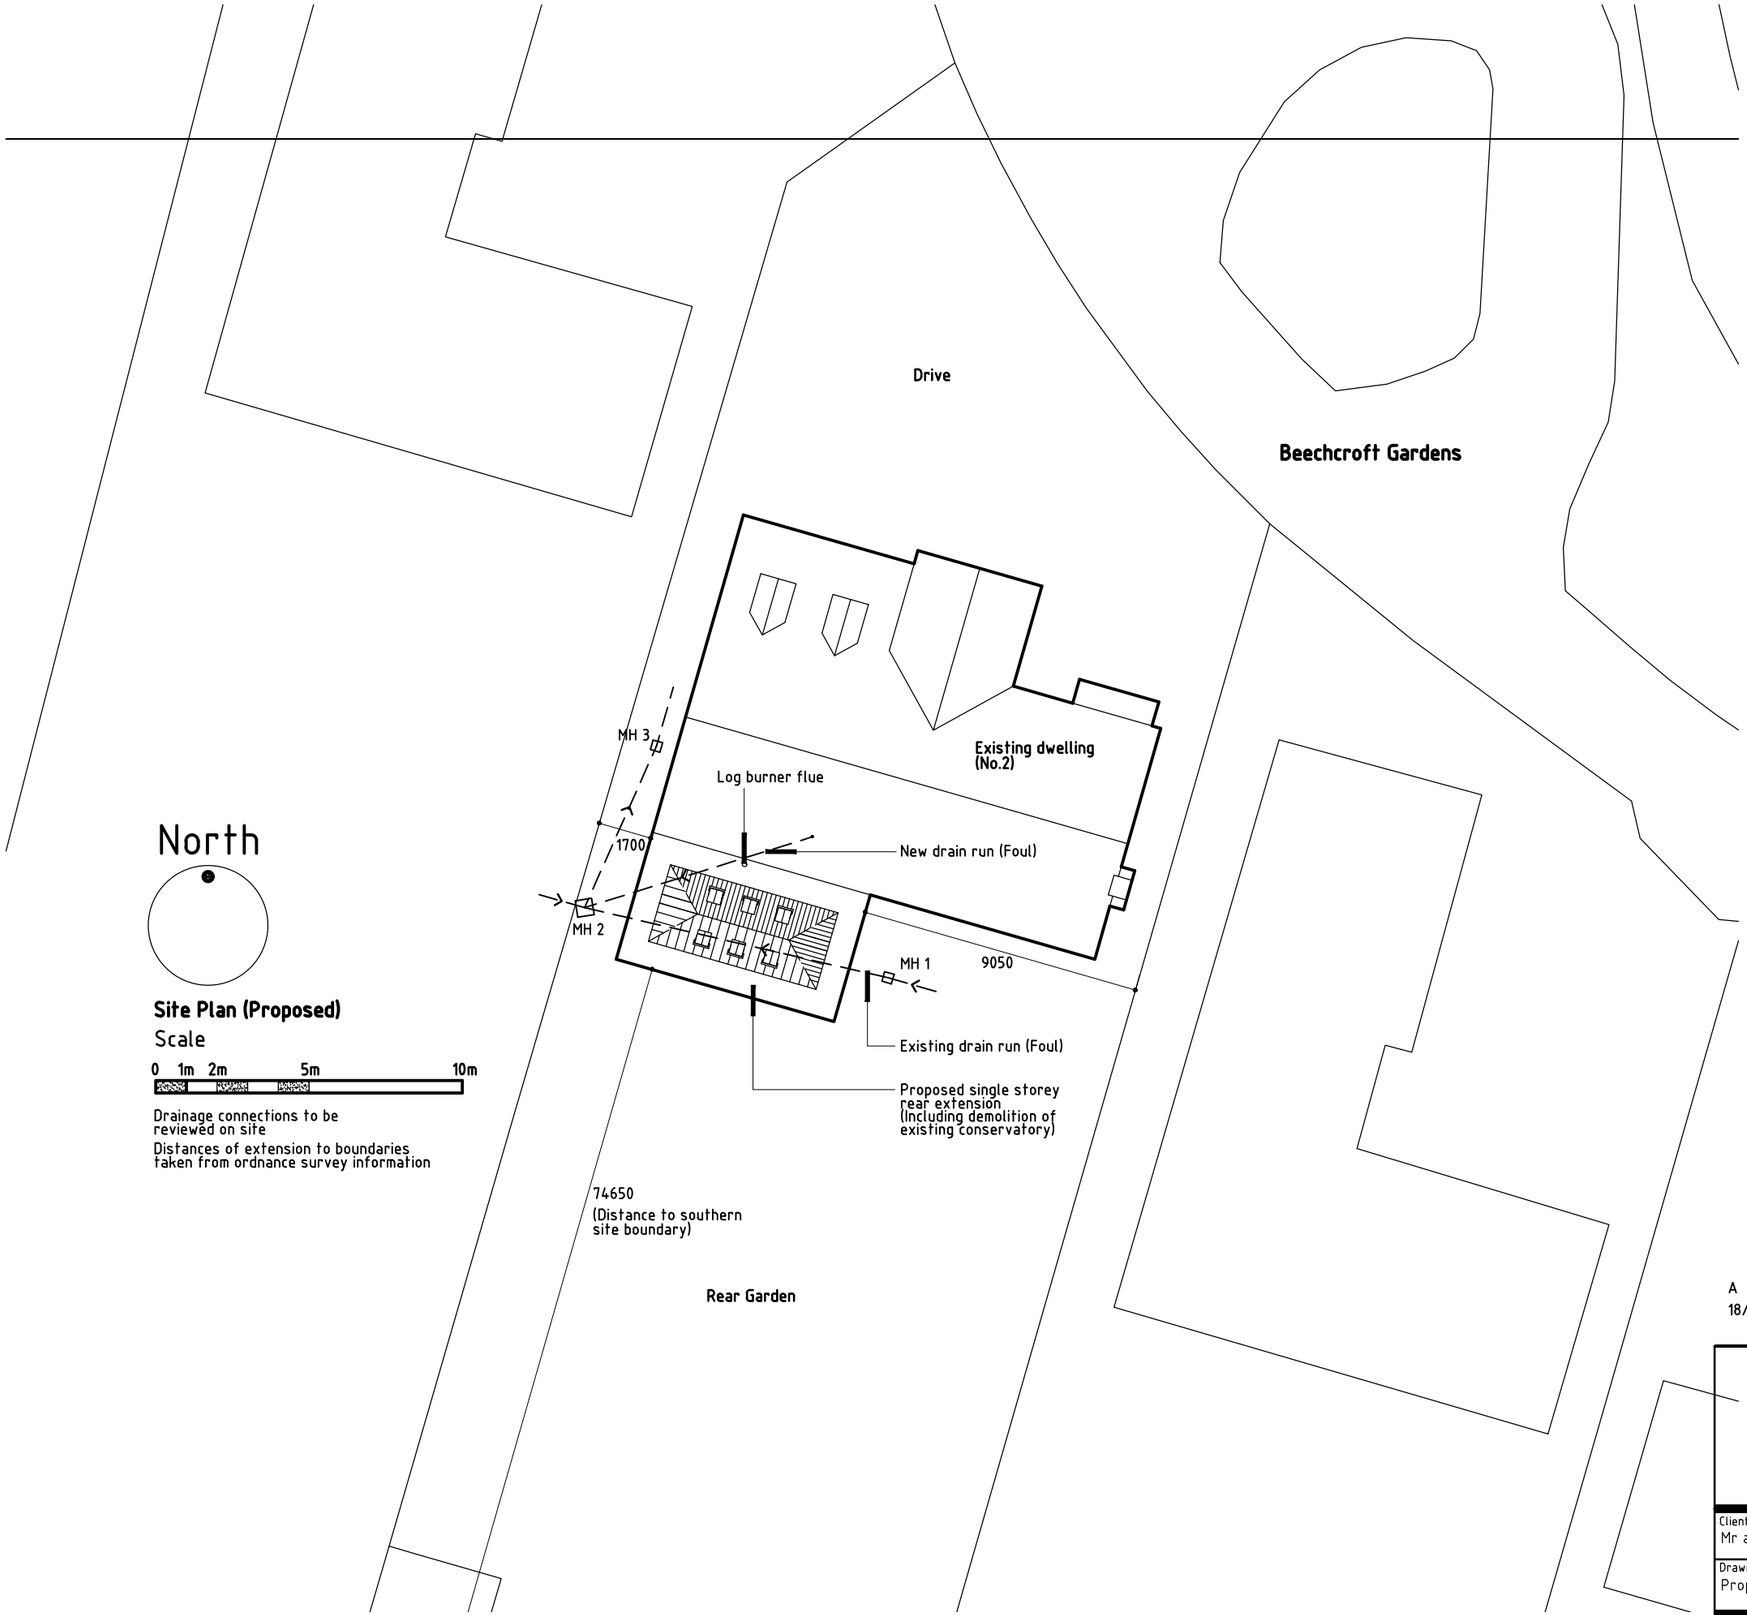

North

Site Plan (Proposed)

Scale

0 1m 2m 5m 10m

Drainage connections to be reviewed on site

Distances of extension to boundaries taken from ordnance survey information

A 18/04/23 Dimensions added showing distance of extension to site boundaries.

Scott | Whight
Architects and Development Consultants
14 Sugar Way, Peterborough, PE2 9RL
Tel: 01733 834719
E-Mail: scottwhight@btinternet.com
Scott Whight Ltd. Registered in England. Company Registration No: 6348049

Client	Project
Mr and Mrs Coates	Extension and alterations at 'Sycamore House' 2 Beechcroft Gardens Lincs
Drawing: Proposed Site Plan/Block Plan	

Date	Scale	Project No.	Drawing No.	Revision
November 2022	1:200 @ A3	531	02	A