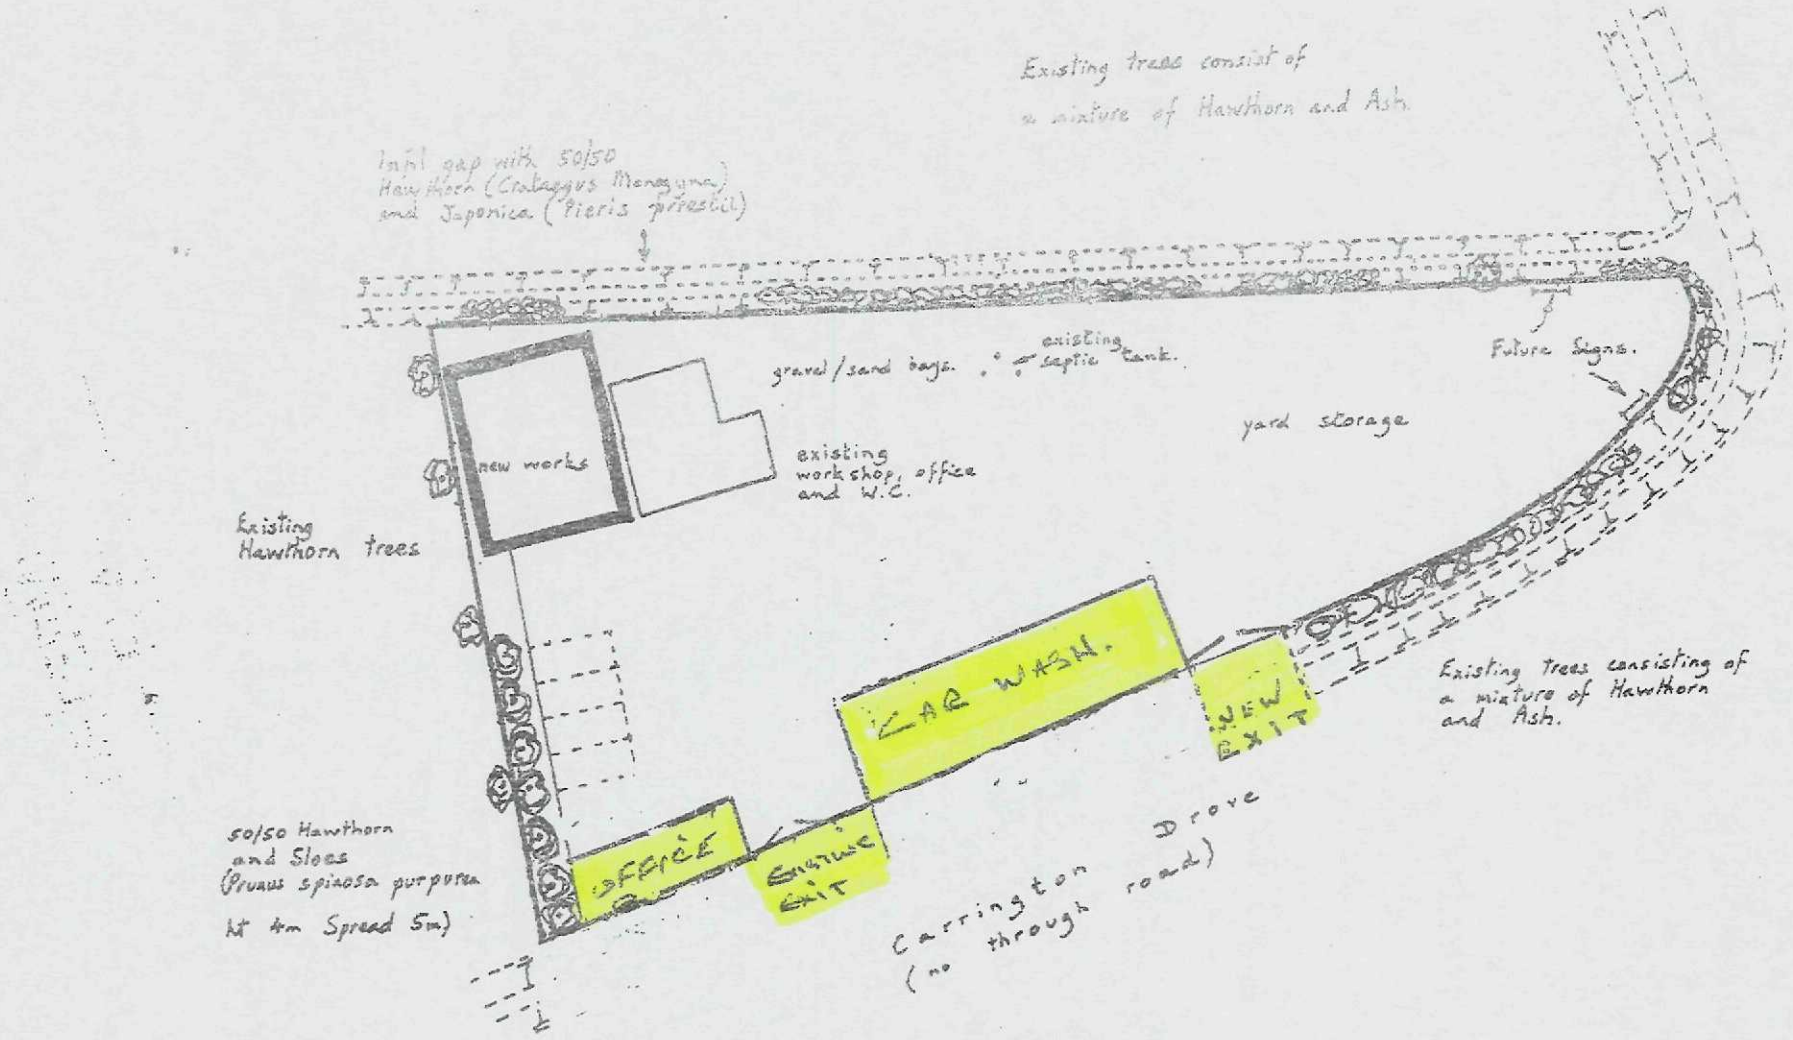


Site Plan ~ Scale 1:500 ~ Drawing No 21

SHDC
Planning & Development
17 MAY 2011
Ref: 0370-11