NOTICE PLAN


LINCOLNSHIRE : SOUTH HOLLAND

N

ORDNANCE SURVEY MAP REFERENCE:	TF2610NE	SCALE 1:1250 Enlarged from 1/2500

©CROWN COPYRIGHT. Produced by HMLR. Further reproduction in whole or in part is prohibited without the prior written permission of Ordnance Survey. Licence Number GD 272728.

THIS IS THE PLAN REFERRED TO IN THE ACCOMPANYING NOTICE DATED 01/03/2002 TITLE NO. LL79766

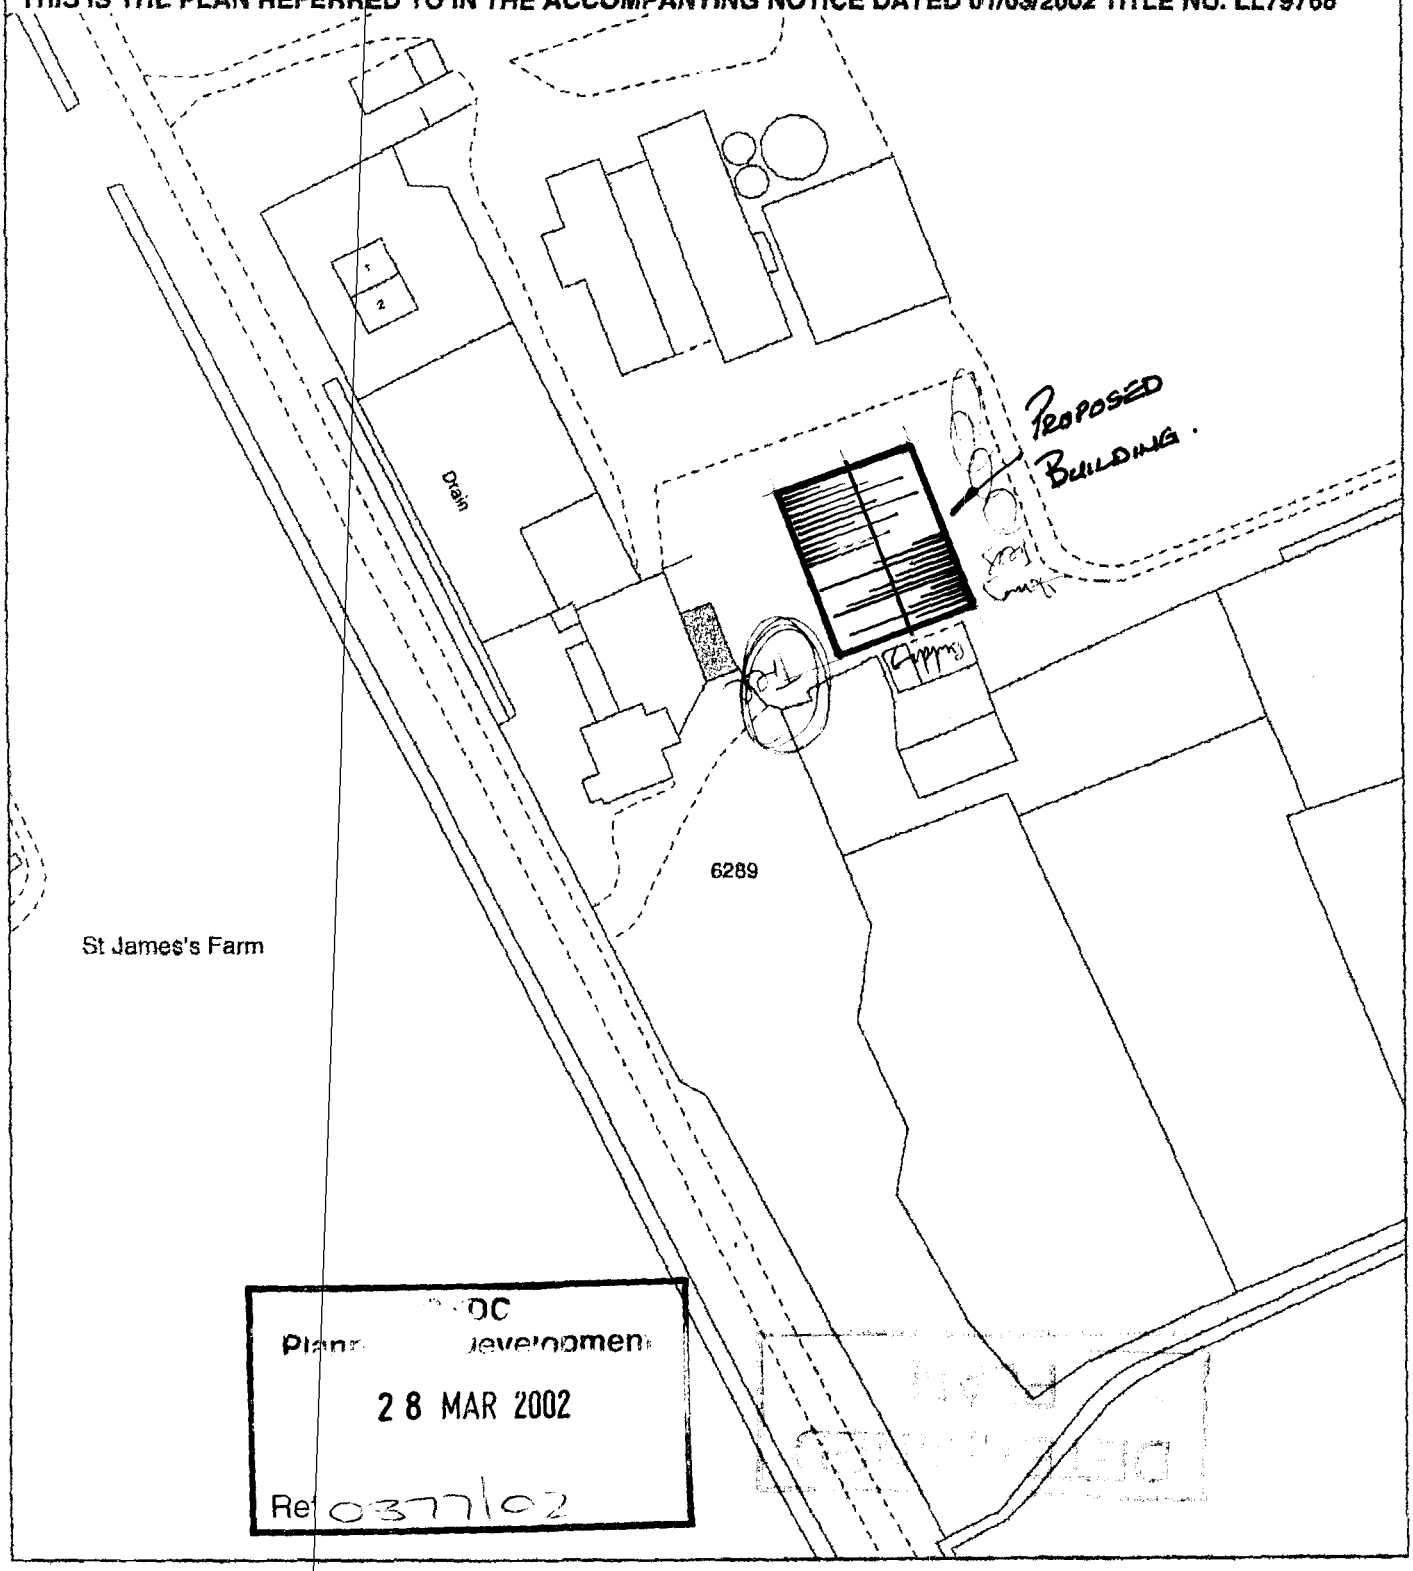

DC
Planning Development
28 MAR 2002
Ref 0377/02

H.M. LAND REGISTRY
DD
03/2002

JD CP

St James's Bridge

A1073

B1166

Mast

St James's Farm

Manor Farm

Track

2m

Drain

3m GP

Caulton's Farm

Caulton's Cottages

The Nursery

St James's Farm

Proposed Buildings

Grange Cottages

Grange Farm

Hollies Farm

Sheppard's Drove

3031
17.29

1733
27.38

9908
14.31

6908
14.17

9821
15.04

1098
3.59

8787
1.58

5290
0.61

0283
12.69

0871
37.53.

1945
24.94

2246

2678
3.16

1063
9.56.

4143
Drains
18.37.

2220
8.12.

R. LONGSTAFF & CO.
Licence No. ES759066
4 MAY 1993


INCLUDING
1995 Nos

FOR IDENTIFICATION PURPOSES

CROWN COPYRIGHT RESERVED
Reproduced from the Ordnance Survey Map with the sanction of the Controller of H.M. Stationery Office


SHDC
Planning & Development
28 MAR 2002
Ref 0377/02

DO NOT SCALE

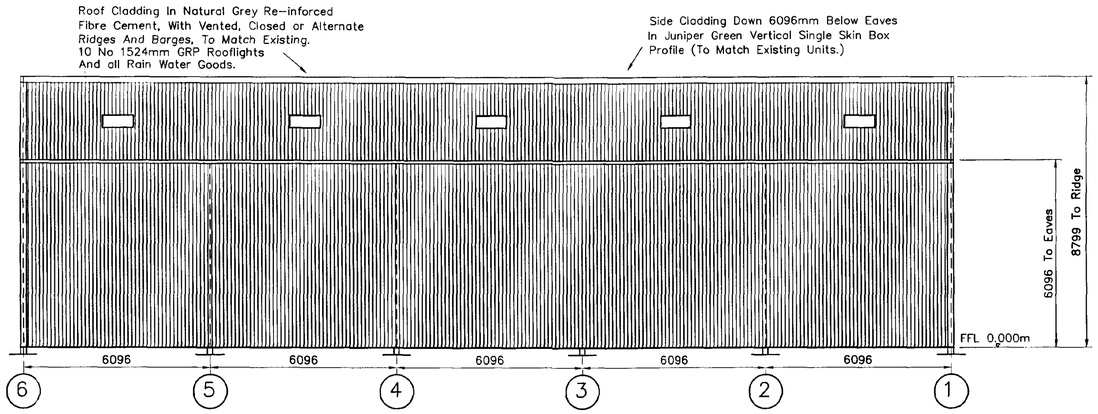


ELEVATION ON LINE A AND
OPPOSITE HAND LINE B

1:100

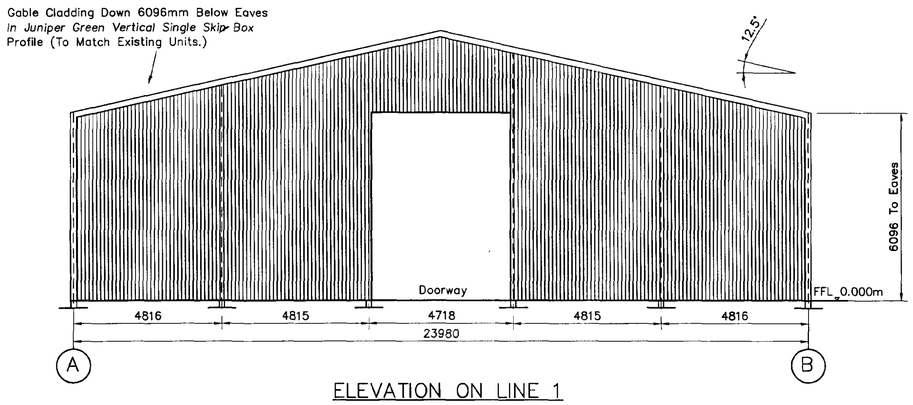

ELEVATION ON LINE 1

1:100

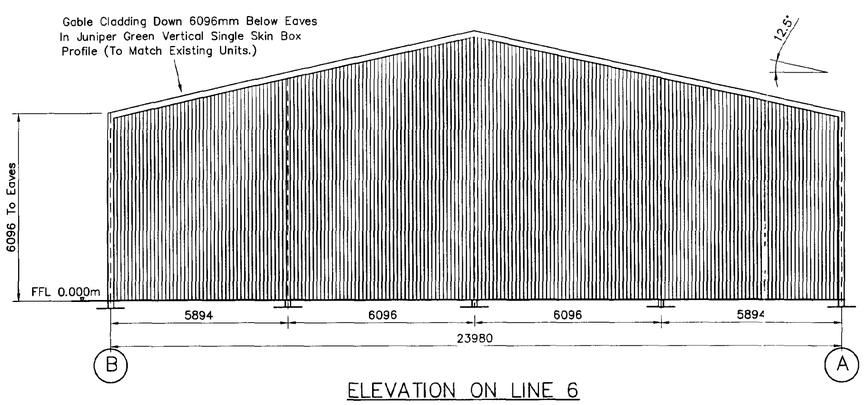

ELEVATION ON LINE 6

1:100

NOTES

FOUNDATION DESIGN ALLOWS FOR A SOIL BEARING CAPACITY OF 150kN/sqm. CLIENT TO CONFIRM ACTUAL CAPACITY.

SOIL ANALYSIS TO BE ARRANGED BY CLIENT IF REQUIRED.

STEELWORK SHOTBLAST TO BS SA 2.5 HOT DIPPED GALVANISED FINISH TO BSEN ISO 1461.

2 METRE CLEARANCE REQUIRED TO FULL PERIMETER OF BUILDING FOR SAFE ERECTION.

ALL DIMENSIONS ARE FROM CENTRE TO CENTRE OF STEELWORK ON FOUNDATION PLAN.

ALL CONCRETE SUPPLIED BY CUSTOMER.

THIS IS HOW WE HAVE INTERPRETED YOUR REQUIREMENTS. IF THIS IS INCORRECT, PLEASE NOTIFY US VERBALLY OR IN WRITING WITHIN 7 DAYS OF RECEIVING DRAWING.

REV	DESCRIPTION	DRWN	APPROVED	DATE

STATUS

FOR PLANNING

SHUFFLEBOTTOM Ltd.

Cross Hands Business Park
Cross Hands, Llanelli, Carms.
Tel: 01269-831831 Fax: 01269-831031

CLIENT

MR M. COCK.
WOODBINE LODGE, POSTLAND,
CROWLAND, PE6 0JX.

PROJECT

PROPOSED MACHINERY STORAGE
@ St JAMES FARM.

DRAWING TITLE

ELEVATION DETAILS.

DRAWN	TRACED	CHECKED	APPROVED	DATE
M.D				26/3/02


SCALE: AS SHOWN | DRG No: LS00/07/48/GP-01 | REV:

ORIGINAL DRAWING A1

DETERMINED PLAN


Planning Department
28 MAR 2002
Ref 0377/02

DO NOT SCALE

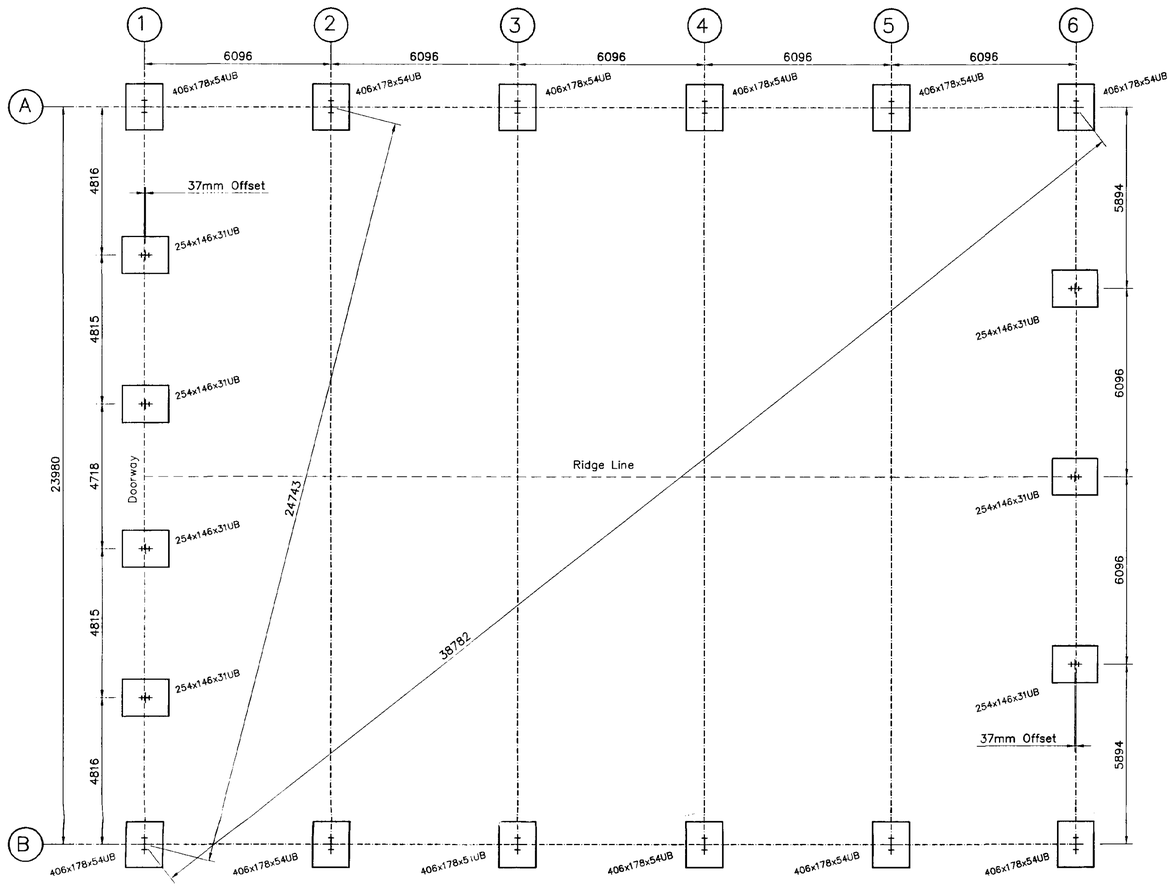


FOUNDATION PLAN

1:100

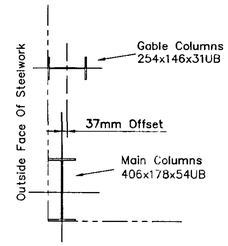

GABLE COLUMN OFFSET ON LINE 1 AND OPPOSITE HAND LINE 6


1:20

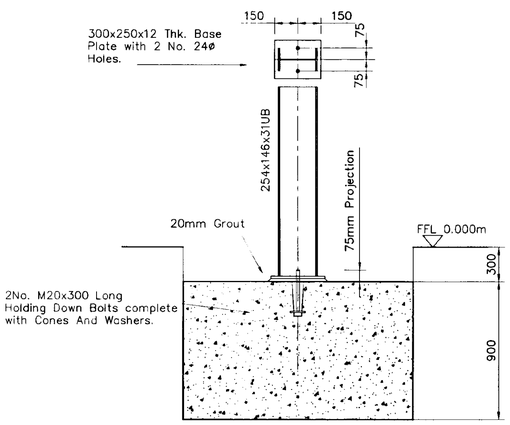

FOUNDATION DETAIL FOR GABLE COLUMNS ON LINE 1 AND 6

1:20

FOUNDATION SIZES SUBJECT TO FINAL DESIGN

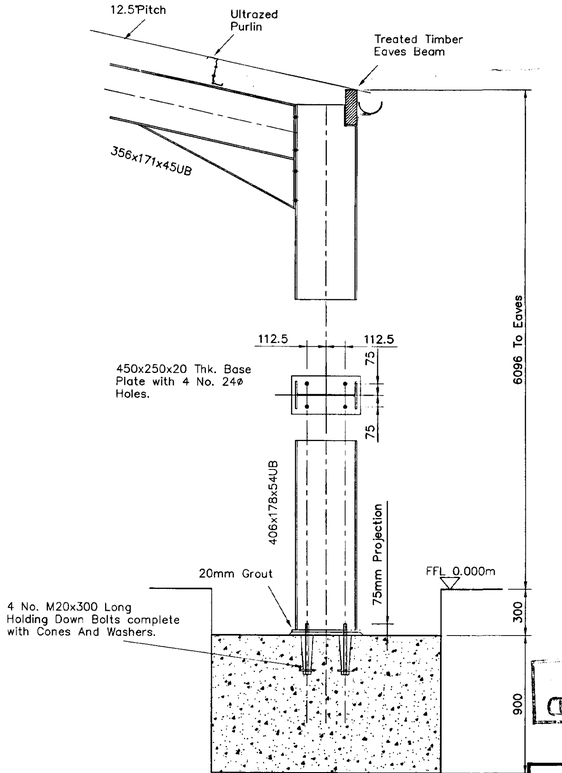

FOUNDATION DETAIL FOR MAIN COLUMNS ON LINE A AND B

1:20

DETERMINED PLAN

SHDC
Planning
28 MAR 2002
Ref 0377/02

NOTES

FOUNDATION DESIGN ALLOWS FOR A SOIL BEARING CAPACITY OF 150kN/sqm. CLIENT TO CONFIRM ACTUAL CAPACITY.

SOIL ANALYSIS TO BE ARRANGED BY CLIENT IF REQUIRED.

STEELWORK SHOTBLAST TO BS SA 2.5 HOT DIPPED GALVANISED FINISH TO BSEN ISO 1461.

2 METRE CLEARANCE REQUIRED TO FULL PERIMETER OF BUILDING FOR SAFE ERECTION.

ALL DIMENSIONS ARE FROM CENTRE TO CENTRE OF STEELWORK ON FOUNDATION PLAN.

ALL CONCRETE SUPPLIED BY CUSTOMER.

THIS IS HOW WE HAVE INTERPRETED YOUR REQUIREMENTS. IF THIS IS INCORRECT, PLEASE NOTIFY US VERBALLY OR IN WRITING WITHIN 7 DAYS OF RECEIVING DRAWING.

REV	DESCRIPTION	DRAWN	APPROVED	DATE

STATUS

FOR PLANNING

SHUFFLEBOTTOM Ltd.

Cross Hands Business Park
Cross Hands, Llanelli, Carms.
Tel: 01269-831831 Fax: 01269-831031

CLIENT

MR M. COCK.
WOODBINE LODGE, POSTLAND,
CROWLAND, PE6 0JX.

PROJECT

PROPOSED MACHINERY STORAGE.
@ St JAMES FARM.

DRAWING TITLE

GROUND PLAN AND FOUNDATION DETAIL.

DRAWN	TRACED	CHECKED	APPROVED	DATE
M.D				26/3/02

SCALE	ORG No.	REV.
AS SHOWN	LS00/07/48/GP-02	

ORIGINAL DRAWING A1