

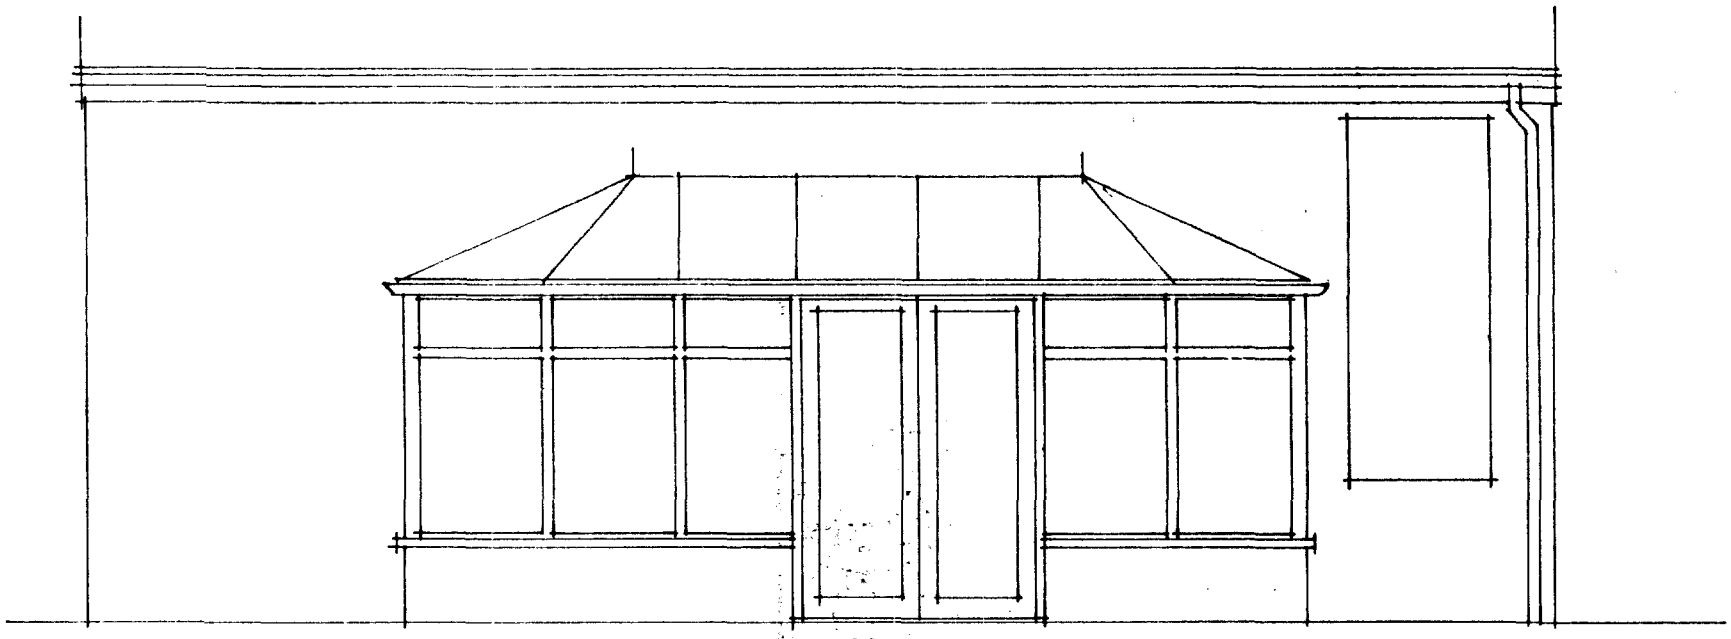


SOUTH ELEVATION

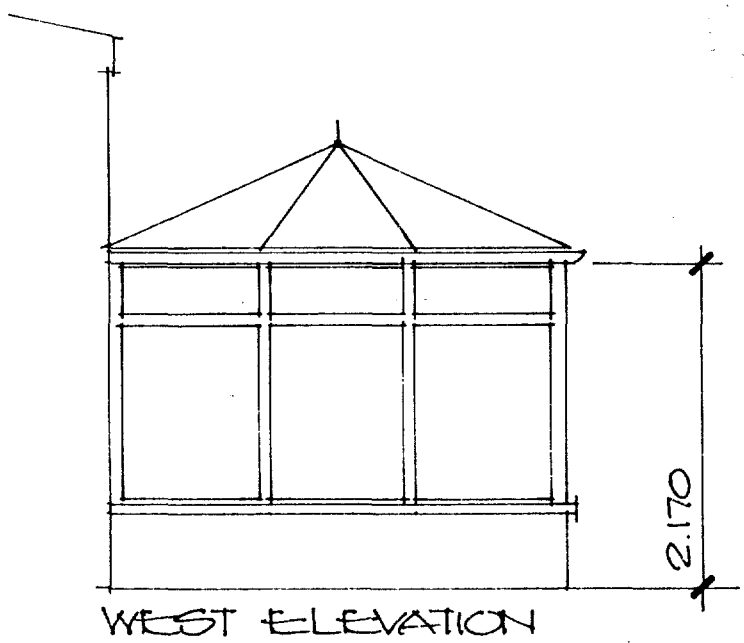

WEST ELEVATION

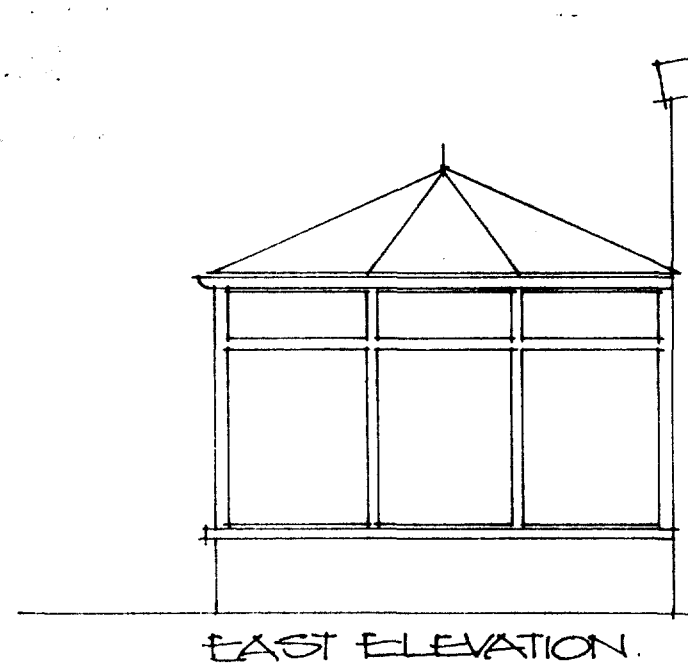


EAST ELEVATION.

Multi skin translucent polycarbonate sheeting to roof.

White U.P.V.C. framing to sides.

Red multi-rustic facing brickwork up to cill level.

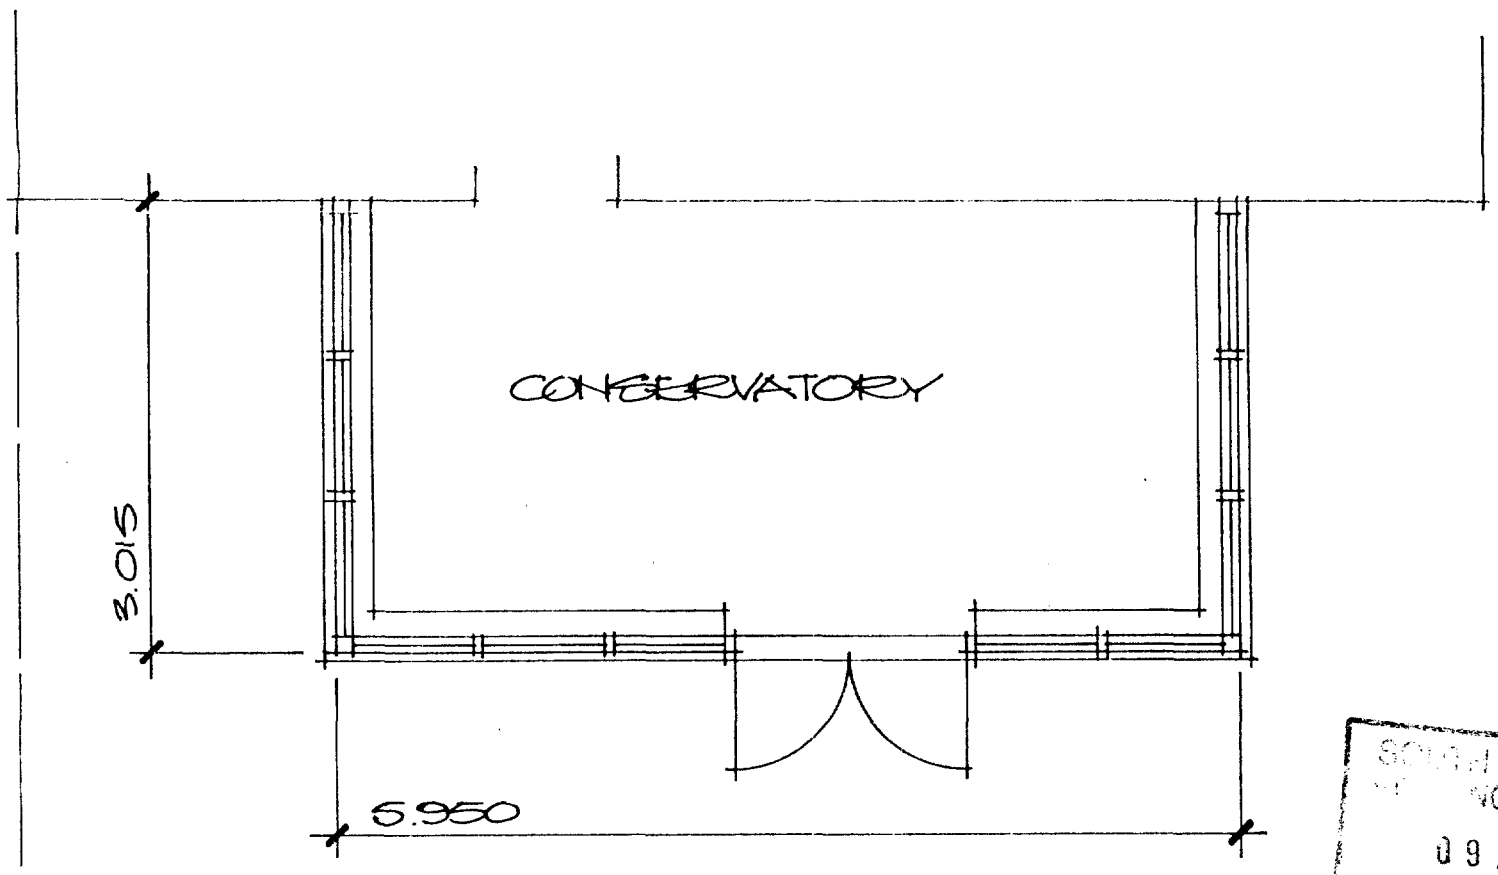

Note :
For site location plan refer to drg. no. 98/25/01

SOUTH HOLLAND DISTRICT COUNCIL
PLANNING & PLANNING
09 APR 1998
Ref: 0386/98
DETERMINED PLAN

Project

DETAILS OF CONSERVATORY ADJACENT TO WORKSHOP 66 PETERBOROUGH ROAD, CROWLAND.

ALAN HORNSBY
ARCHITECTURAL SERVICES

'Little Acre'
Peak Hill, Cowbit,
Spalding, Lincs. PE12 6AW
Tel. Holbeach (01406) 380591

Client

MARCUS TREVEAN

Scale 1:50


Date April 98

Drg. no. 98/25/02

AM ADMEL 230

Do not scale off this drawing.
All site dimensions to be checked before work commences.

Roller shutter doors:
To be approx. 3.000 wide x 2.700 high fully insulated to current standards.
'U' value = 0.7 W/M²K.

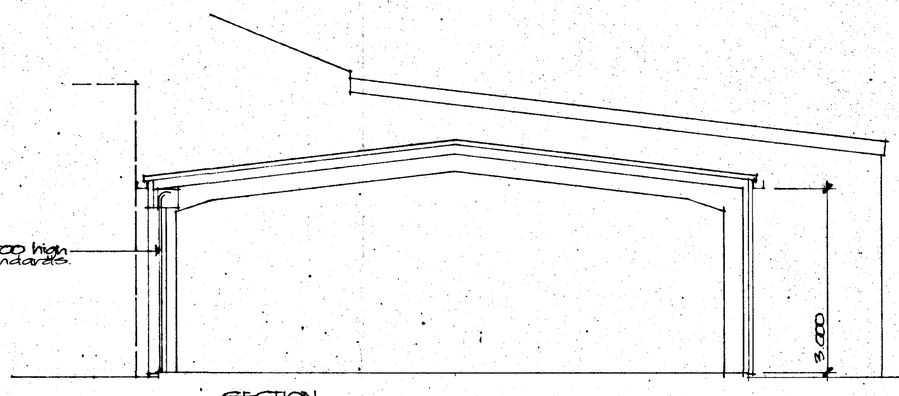


SECTION

Roof construction:
Colour coated profiled steel sheeting in colour 'Merlin grey' BS colour ref 18B25 on steel purlins and steel portal frame all to engineers design.
Roof pitch to be similar to existing adjacent building.
Roof cladding to be insulated to current standards and to incorporate approx. 10% double skin translucent rooflights.
Average 'U' value = 0.45W/M²K.


Wall construction:
Colour coated profiled steel sheeting in colour 'terracotta' BS colour ref 04C39 on steel sheeting rails supported by steel portal frame.
Cladding to be insulated to current standards.
Average 'U' value = 0.45W/M²K.

Acoustic performance:
The anticipated acoustic performance of the proposed wall and roof construction will be between 35 and 40 dB (SRI).

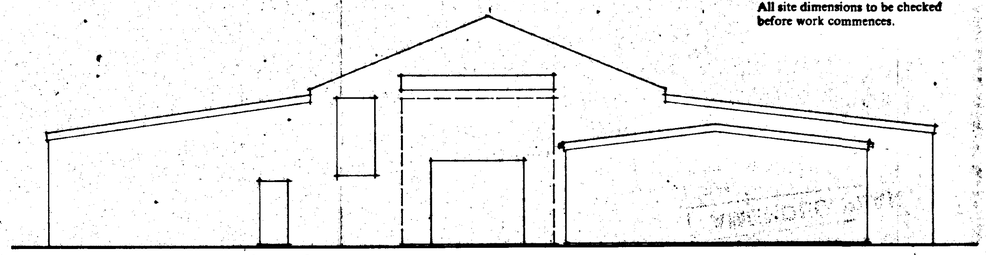


EAST ELEVATION


Infill to former large roller shutter door opening to finished to match remainder.

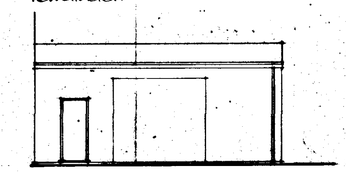


SOUTH ELEVATION

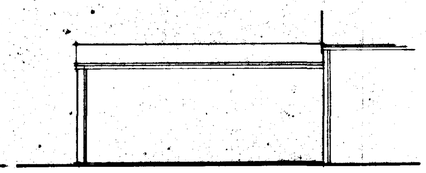


NORTH ELEVATION

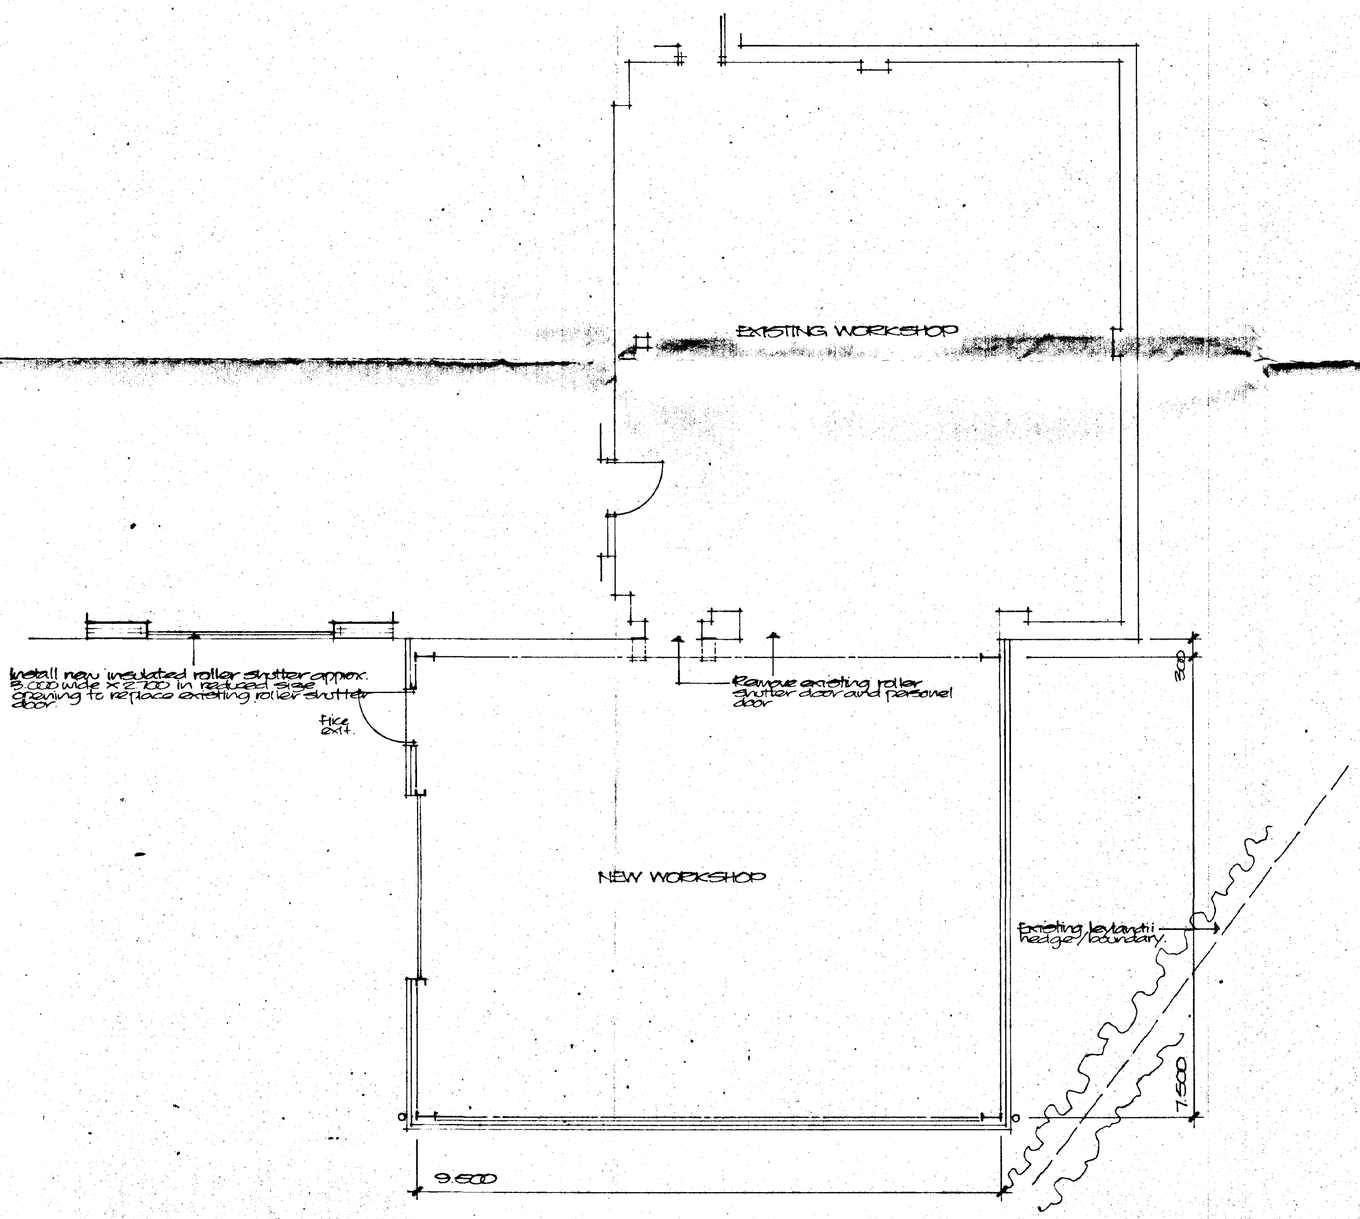

Amendment
'A' June 98 Fire exit door moved and not re acoustic performance added.

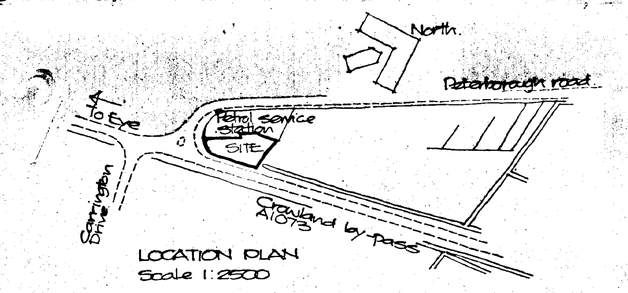

LOCATION PLAN
Scale 1:2500

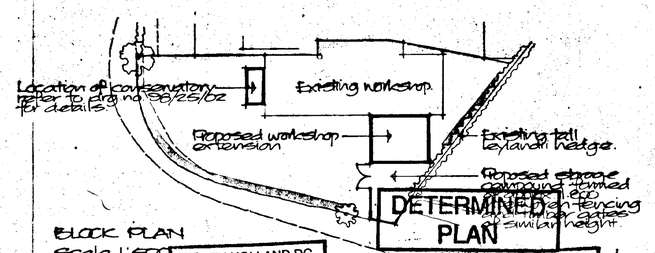

BLOCK PLAN
Scale 1:500

SOUTH HOLLAND DC
HOUSING & PLANNING
05 JUN 1998
0286/98
Ref:

AMENDED PLAN
Ref.

Project
PROPOSED EXTENSIONS TO EXISTING WORKSHOP 66 PETERBOROUGH ROAD, CROWLAND.

ALAN HORNSBY
ARCHITECTURAL SERVICES
'Little Acre'
Peak Hill, Cowbit,
Spalding, Lincs. PE12 6AW
Tel. Holbeach (01406) 380591

Client
MARCUS TREVEAN

Scale 1:50/1:100
Date April 98

Drg. no.
98/25/01A

AM ADMEL 230