




End Elevation

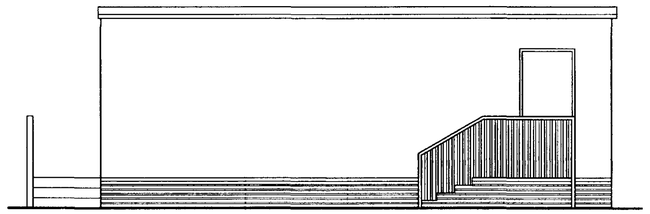


End Elevation

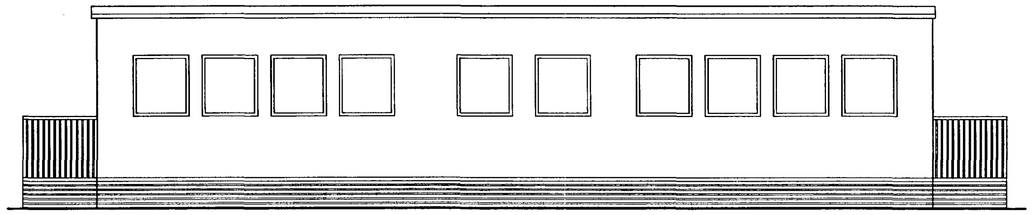

Rear Elevation

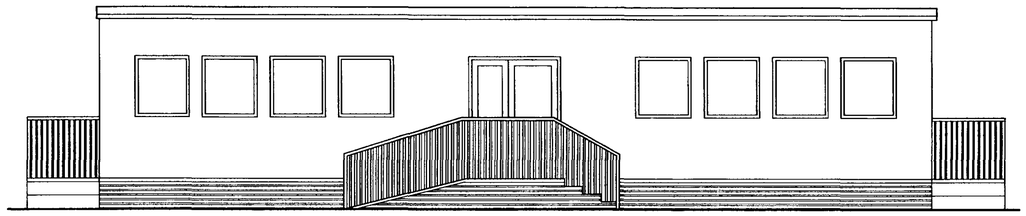

Front Elevation

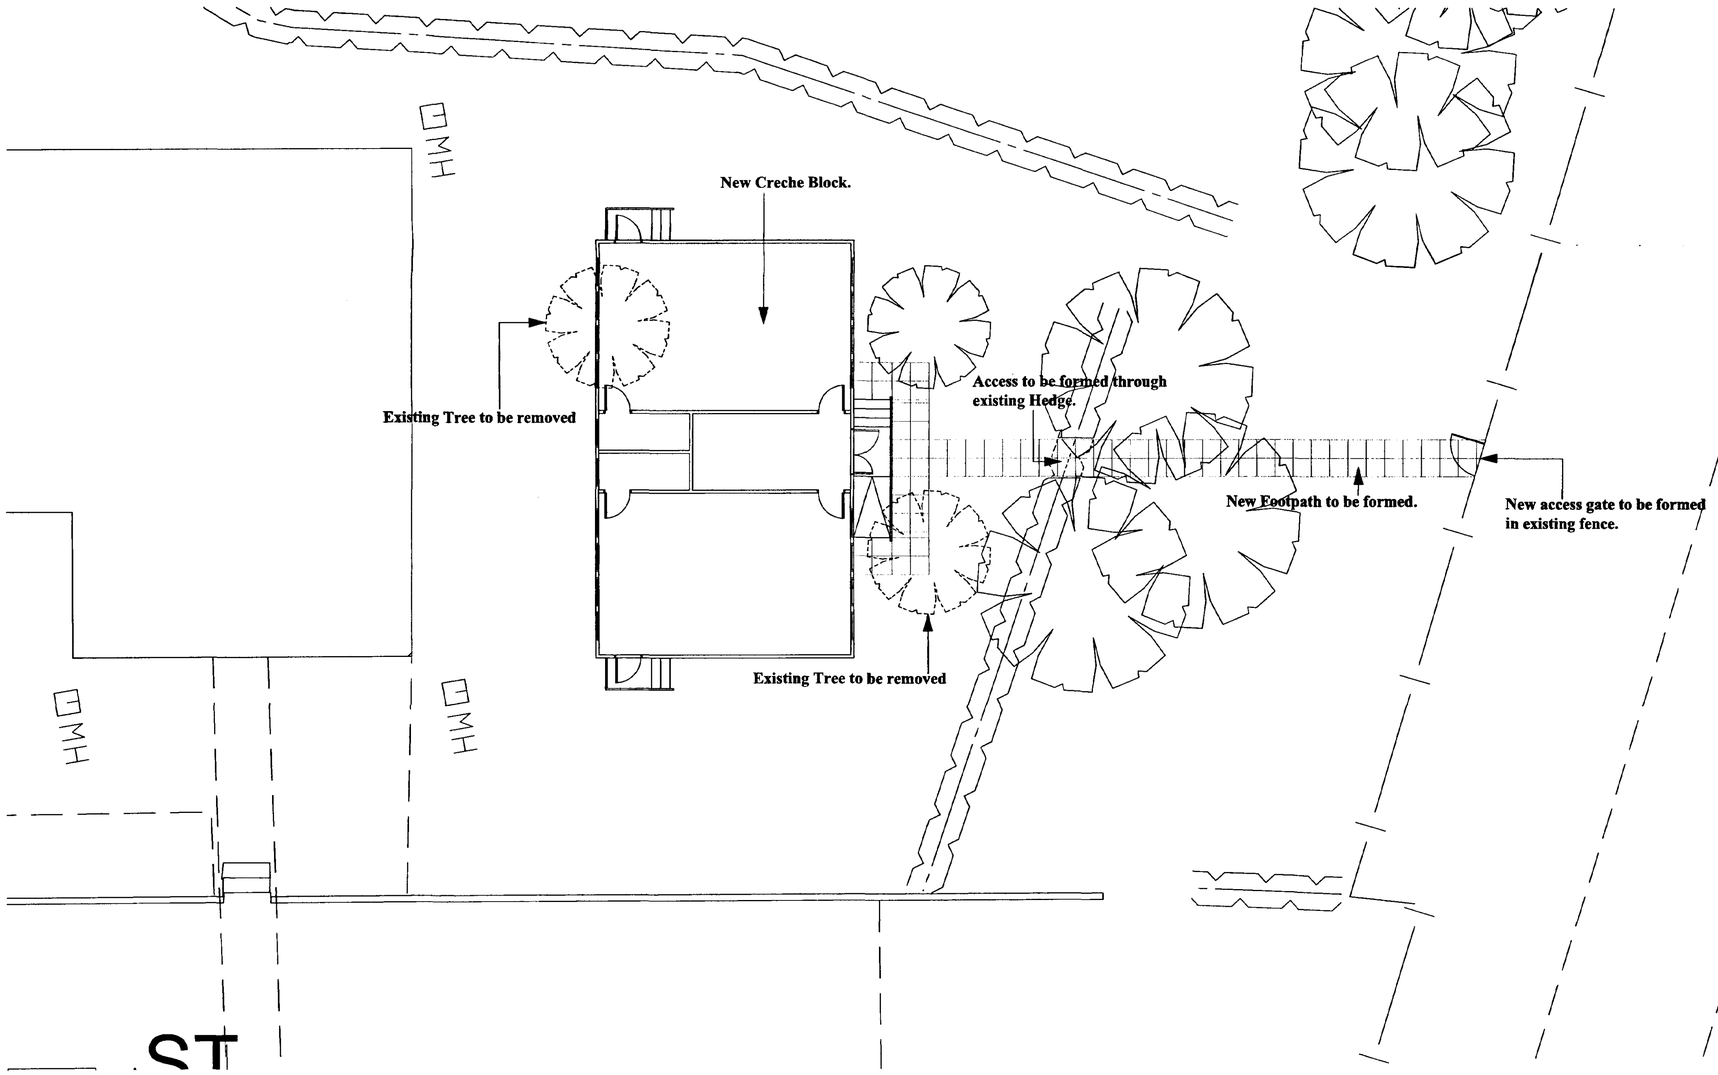

All Dimensions and Levels to be verified on site.
Only Figured Dimensions to be used.
Do not scale this drawing.
Any discrepancies to be notified to the originator of this drawing immediately.
If in doubt, ask.
This drawing is the property of Hyder Business Services.
Copyright is reserved by them and the drawing is issued on the condition that it is not copied, reproduced, retained, or disclosed to any unauthorised person, either wholly or in part without the consent in writing of Hyder Business Services.

-3 JUL 2001
Horncastle

DETERMINED PLAN

Rev.	Date	Description	By	Chk'd

Hyder

Hyder Business Services
Orchard House, Orchard Street
Lincoln LN1 1ZA
Tel: 01522 552607 Fax: 01522 552611

Client
Crowland St Guthlac School.

Project
New Creche Facility.


Drawing Title
Proposed Site Plan and Elevations.

Drawn By	Checked By
AJS	


Scale	Date
1:100	March 2001

Project No.	Drawing No.	Revision
D619	02	


All Dimensions and Levels to be verified on site.
Only Figured Dimensions to be used.
Do not scale this drawing.
Any discrepancies to be notified to the originator of this drawing immediately.
If in doubt, ask.
This drawing is the property of Hyder Business Services.
Copyright is reserved by them and the drawing is issued on the condition that it is not copied, reproduced, retained, or disclosed to any unauthorised person, either wholly or in part without the consent in writing of Hyder Business Services.

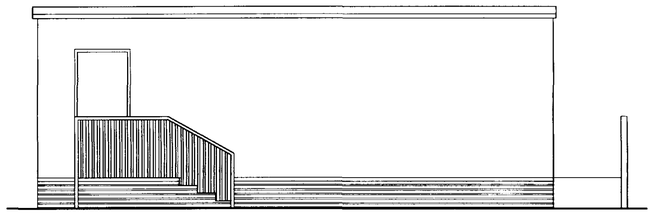


End Elevation

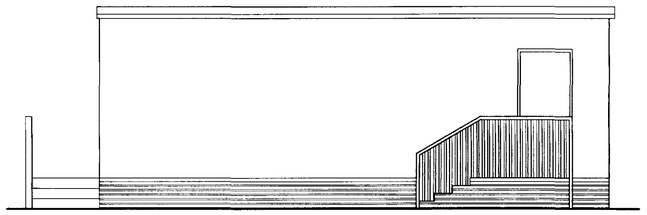


End Elevation

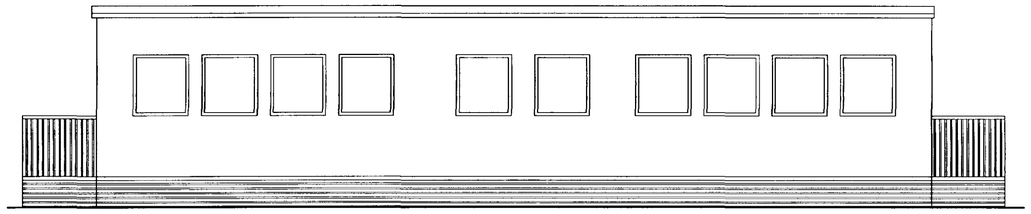

Rear Elevation

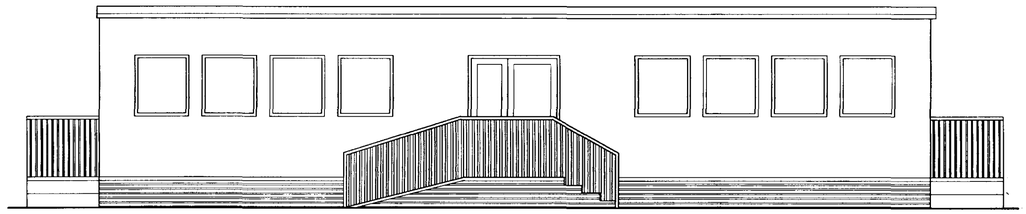

Front Elevation

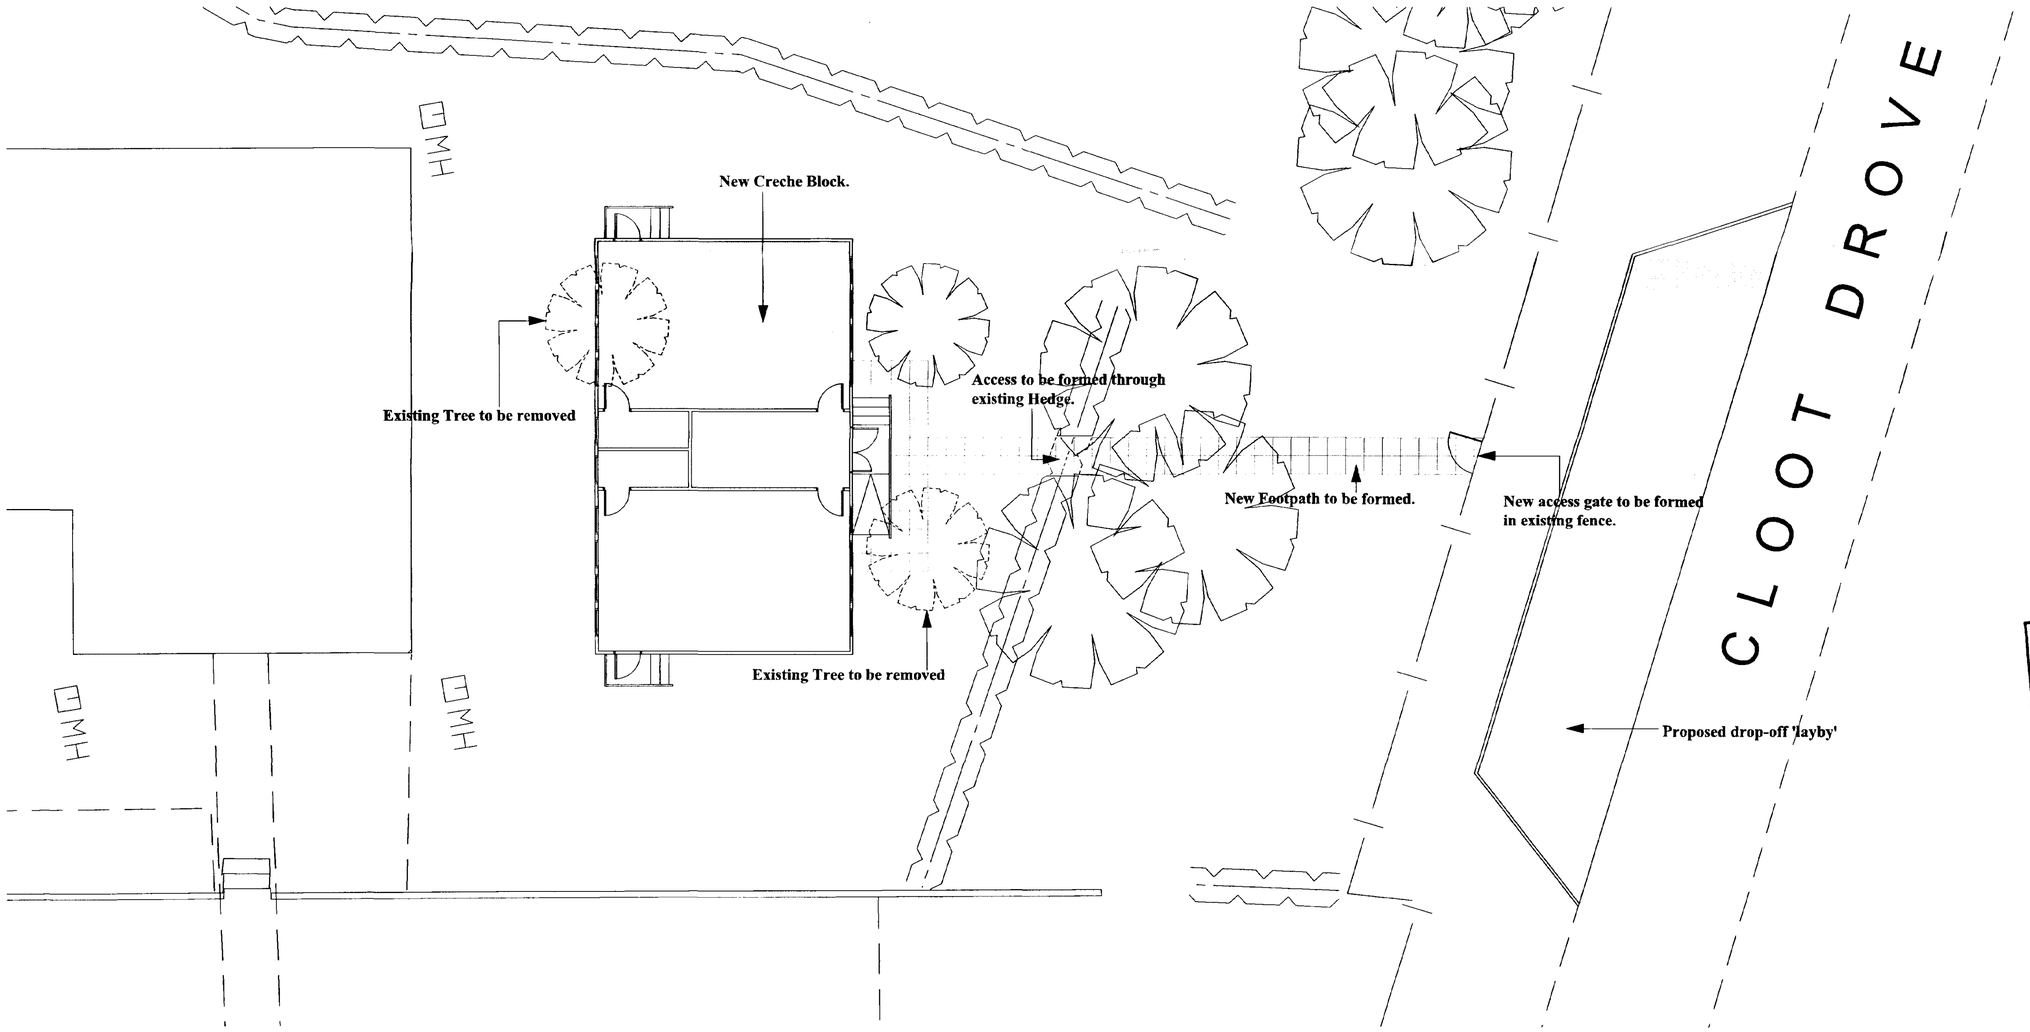

PROPOSED SITE PLAN

NOT ACCEPTED

Rev.	Date	Description	By	Chk'd
A	4/5/01	Drop-off layby added to Cloot Drove	AJS	

SOUTH HOLLAND DC
HOUSING & PLANNING
- 9 MAY 2001
Ref: 400/01

Hyder

Hyder Business Services
Orchard House, Orchard Street
Lincoln LN1 1ZA
Tel: 01522 552607 Fax: 01522 552611

Client
Crowland St Guthlac School.

Project
New Creche Facility.


Drawing Title
Proposed Site Plan and Elevations.

Drawn By	Checked By
AJS	

Scale	Date
1:100	March 2001

Project No.	Drawing No.	Revision
D619	02	A

All Dimensions and Levels to be verified on site.
Only Figured Dimensions to be used.
Do not scale this drawing.
Any discrepancies to be notified to the originator of this drawing immediately.
If in doubt, ask.
This drawing is the property of Hyder Business Services.
Copyright is reserved by them and the drawing is issued on the condition that it is not copied, reproduced, retained, or disclosed to any unauthorised person, either wholly or in part without the consent in writing of Hyder Business Services.

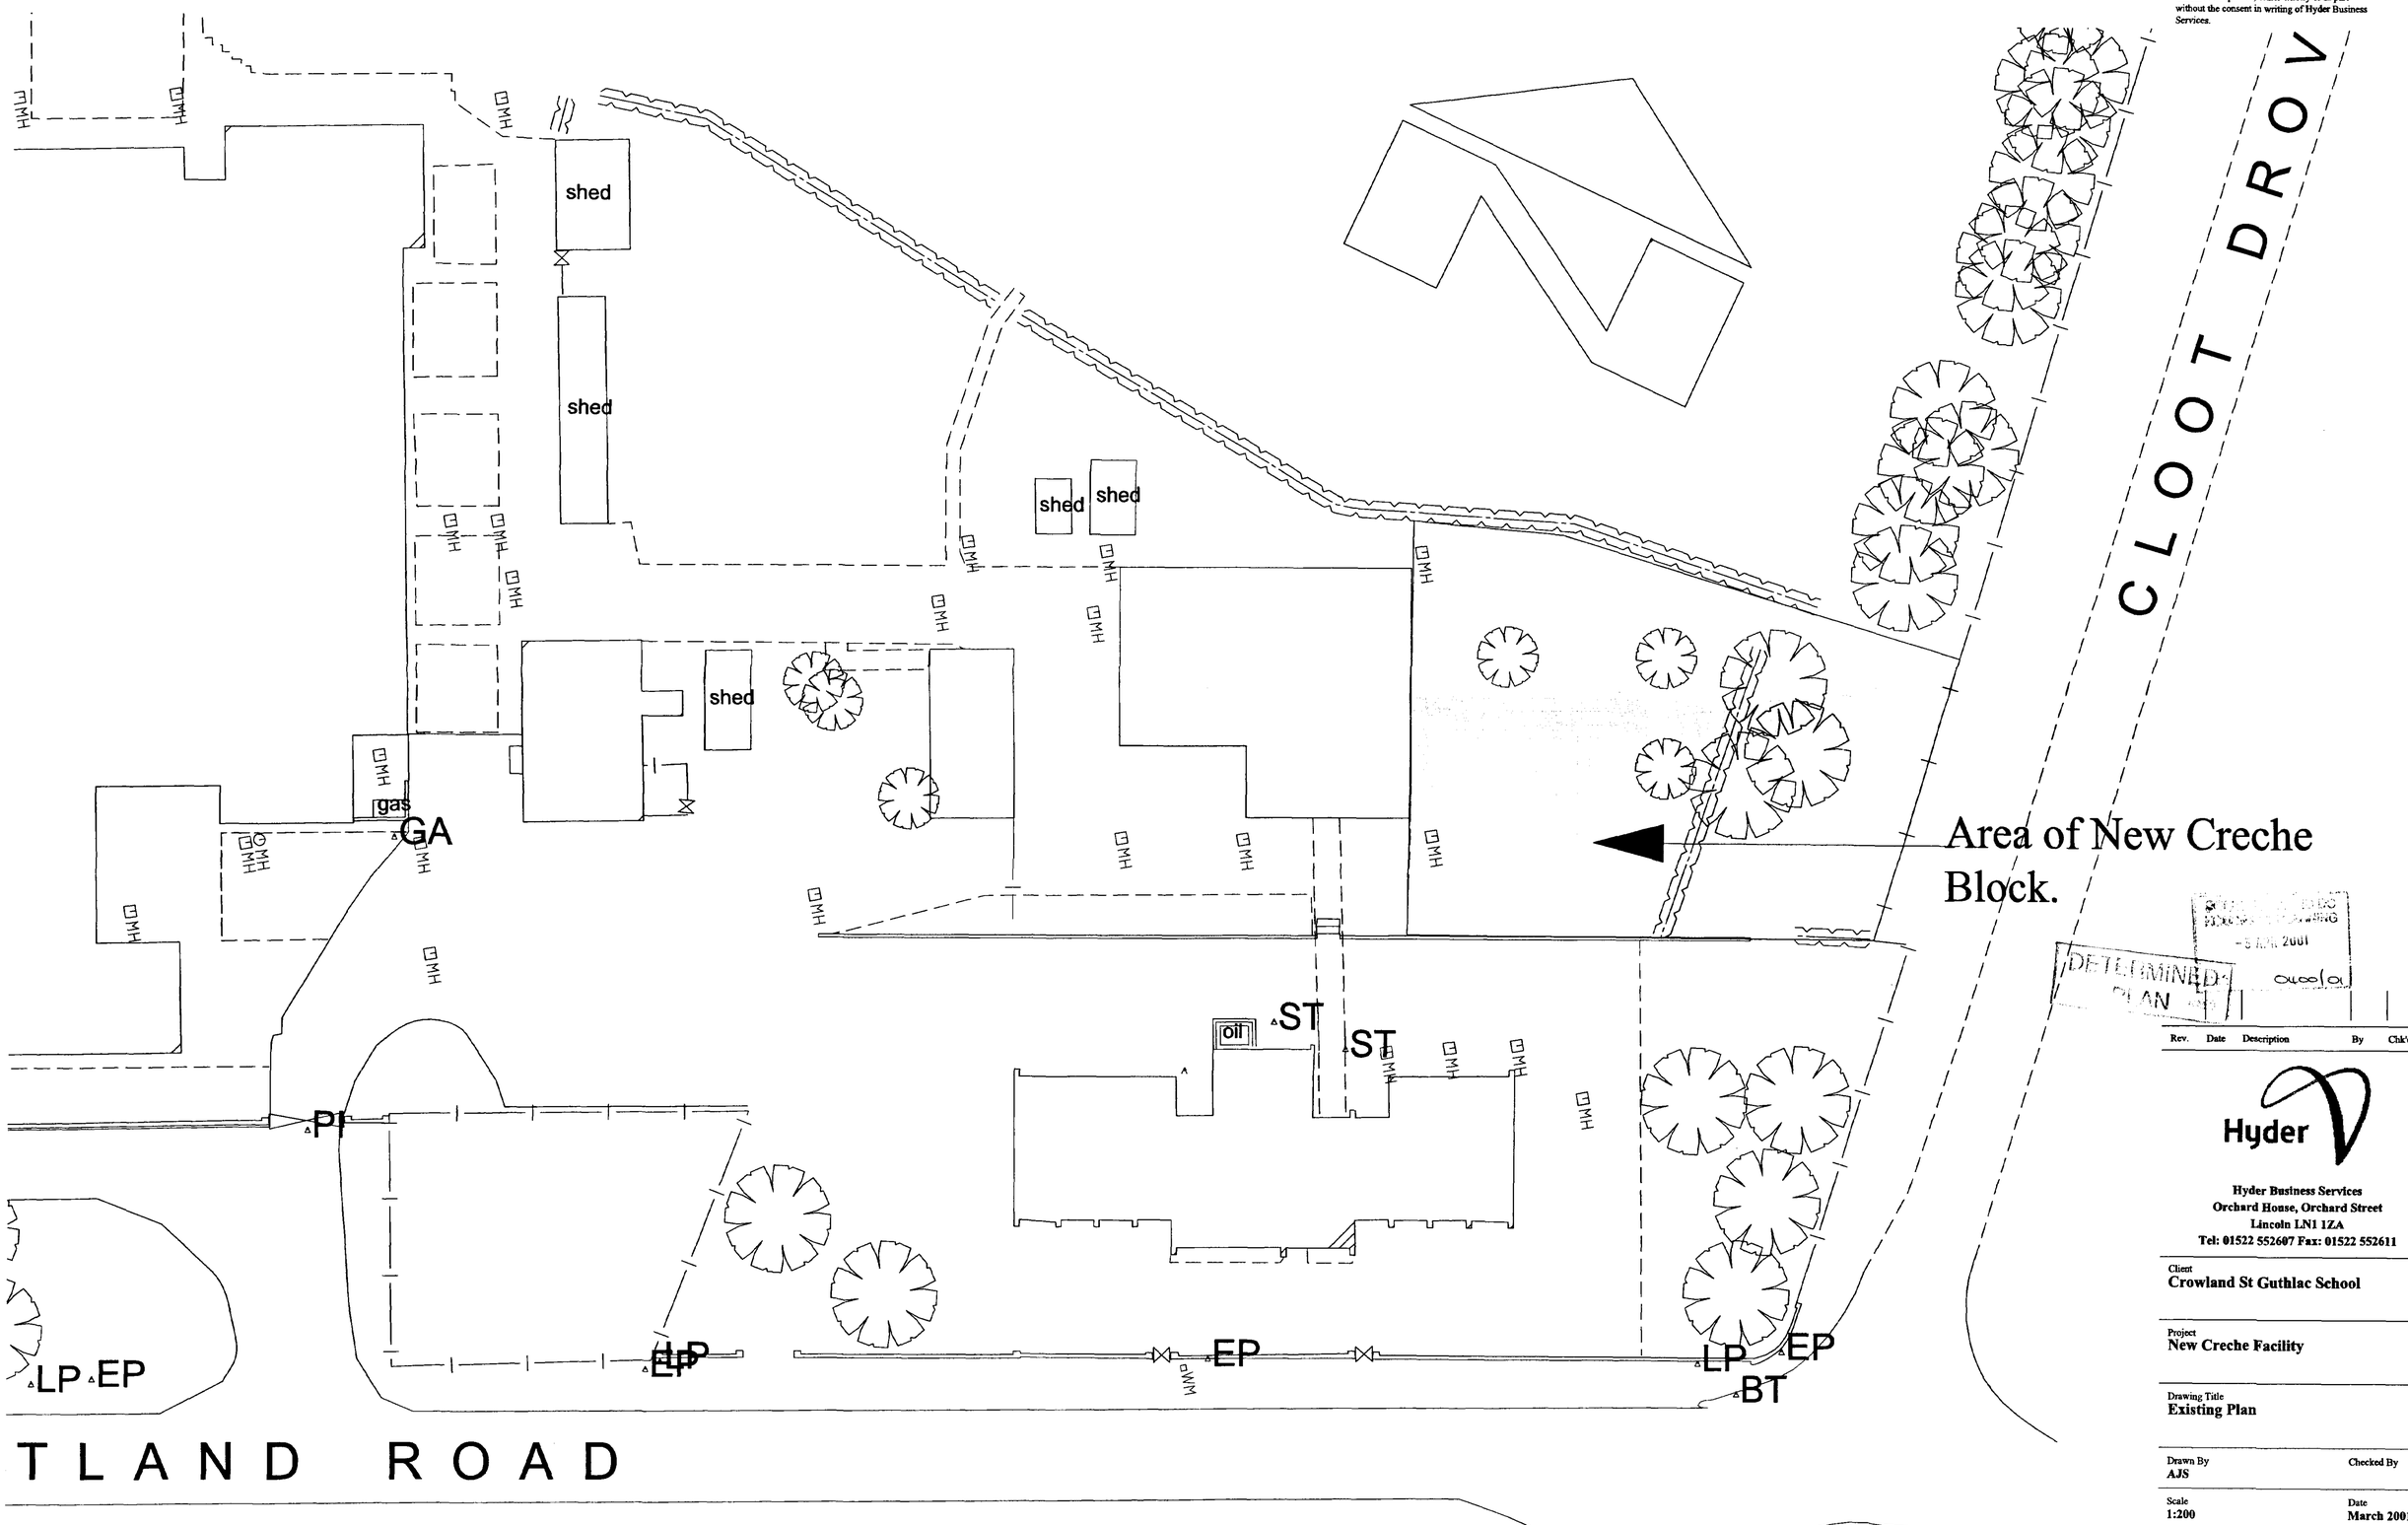

DETERMINED PLAN
- 6 MAR 2001
01/00/01

Rev.	Date	Description	By	Chk'd

Hyder

Hyder Business Services
Orchard House, Orchard Street
Lincoln LN1 1ZA
Tel: 01522 552607 Fax: 01522 552611

Client
Crowland St Guthlac School

Project
New Creche Facility

Drawing Title
Existing Plan

Drawn By	Checked By
AJS	
Scale	**Date**
1:200	March 2001
Project No.	**Drawing No.** / **Revision**