
All dimensions to be checked on site prior to work commencing on site. Any discrepencies must be reported to MR+P

All dimensions to be checked on site prior to work commencing as this property has not been surveyed by MR+P. Any discrepancies must be reported to MR+P


0 200 400 600 800 1000

1:20

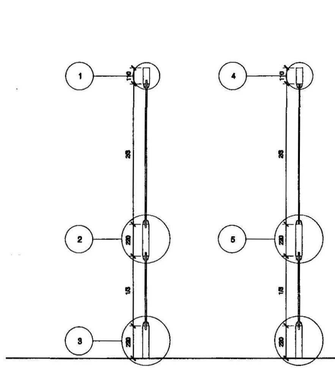


A SECTION
1:20


B SECTION
1:20

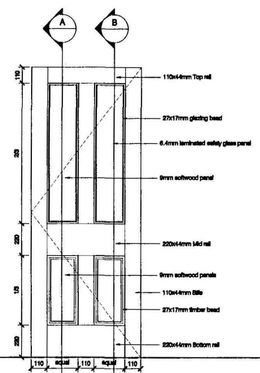


GLAZED DOOR TYPE 1
Scale: 1:20

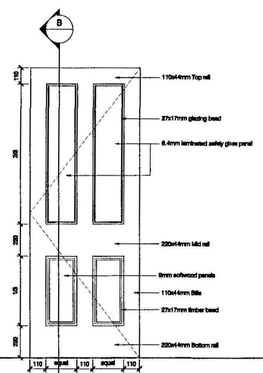


GLAZED DOOR TYPE 2
Scale: 1:20

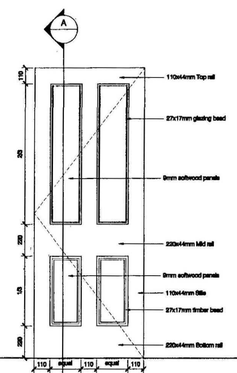

PANELLED DOOR
Scale: 1:20

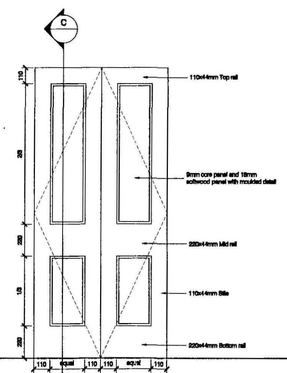


ENTRANCE DOOR
Scale: 1:20

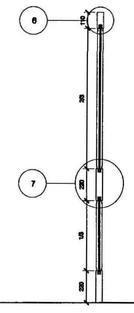



C SECTION
1:20

1 DETAIL
Scale: 1:5

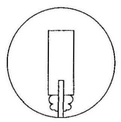


4 DETAIL
Scale: 1:5

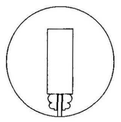


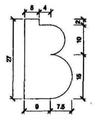

TIMBER BEAD
Scale: 1:1


4 DETAIL
Scale: 1:5

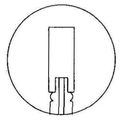

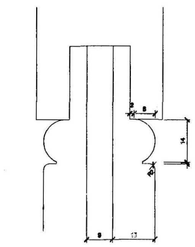


MOULDED PANEL
Scale: 1:1


2 DETAIL
Scale: 1:5

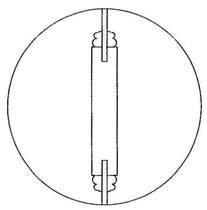


5 DETAIL
1:4

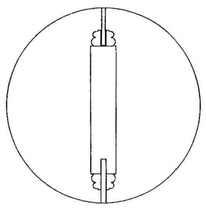


5 DETAIL
1:4

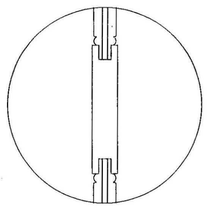


3 DETAIL
Scale: 1:5

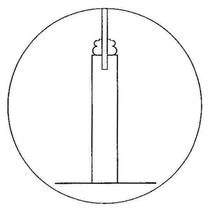

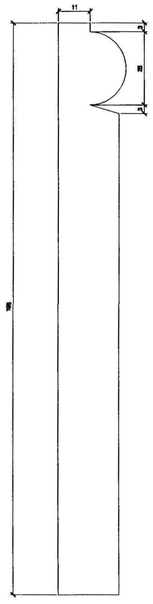

SKIRTING SECTION
Scale: 1:1

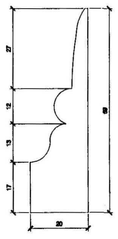

ARCHITRAVE SECTION
Scale: 1:1

SHDC
Planning & Development
15 JUN 2009
Ref: 0431/09

DETERMINED
PLAN

MR+P
ARCHITECTS

MELLING RIDGEWAY + PARTNERS LTD
CHARTER HOUSE MOORE STREET
SHEFFIELD S3 7UR
t: (0114) 2723321
f: (0114) 2727395
e: info@mrp-architects.co.uk

PROJECT
ENTERPRISE INNS PLC
GEORGE & ANGEL
2 NORTH STREET, CROWLAND
PETERBOROUGH, PE6 0EF

TITLE
DOOR & JOINERY DETAILS AS PROPOSED

DRAWING STATUS
PLANNING

DRAWN BY:	KJB
DATE:	MAY 2009
SCALE:	1:20@A1
DRAWING No.	4566/802

All dimensions to be checked on site prior to work commencing on site. Any discrepancies must be reported to MR+P

All dimensions to be checked on site prior to work commencing as this property has not been surveyed by MR+P. Any discrepancies must be reported to MR+P

0 1000 2000 3000 4000 5000

1:100



WEST ELEVATION AS EXISTING



SOUTH ELEVATION AS EXISTING




EAST ELEVATION AS EXISTING




WEST ELEVATION AS PROPOSED




SOUTH ELEVATION AS PROPOSED

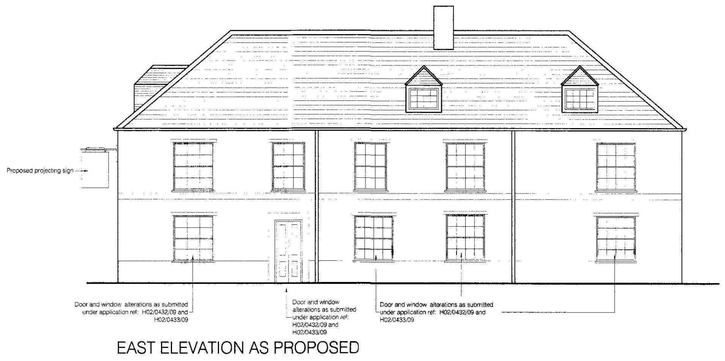

EAST ELEVATION AS PROPOSED

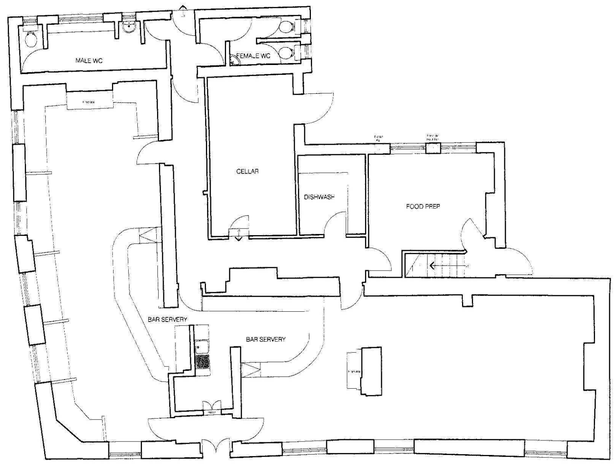

GROUND FLOOR PLAN AS EXISTING

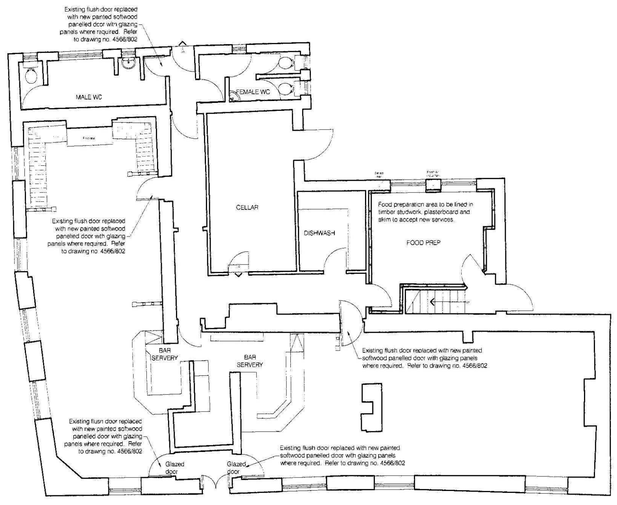

GROUND FLOOR PLAN AS PROPOSED

SHDC
Planning & Development
22 JUL 2009
Ref: 0431/09

DETERMINED PLAN

Rev A 21.07.09 Elevations corrected. Hanging sign added to elevations. Glazed doors identified.

MR+P
ARCHITECTS

MELLING RIDGEWAY + PARTNERS LTD
CHARTER HOUSE MOORE STREET
SHEFFIELD S3 7UR
t: (0114) 2723321
f: (0114) 2727395
e: info@mrp-architects.co.uk

PROJECT
ENTERPRISE INNS PLC
GEORGE & ANGEL
2 NORTH STREET, CROWLAND
PETERBOROUGH, PE6 0EF


TITLE
GROUND FLOOR PLAN & ELEVATIONS AS EXISTING & PROPOSED
LISTED BUILDING CONSENT

DRAWING STATUS
PRELIMINARY


DRAWN BY:	KJB
DATE:	MAY 2009
SCALE:	1:100@A1
DRAWING No.	4566/402A

All dimensions to be checked on site prior to work commencing on site. Any discrepancies must be reported to MR+P

All dimensions to be checked on site prior to work commencing as this property has not been surveyed by MR+P. Any discrepancies must be reported to MR+P

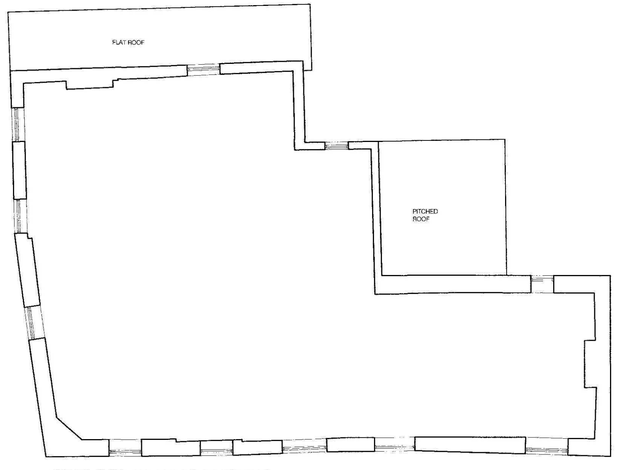

1ST FLOOR PLAN AS EXISTING

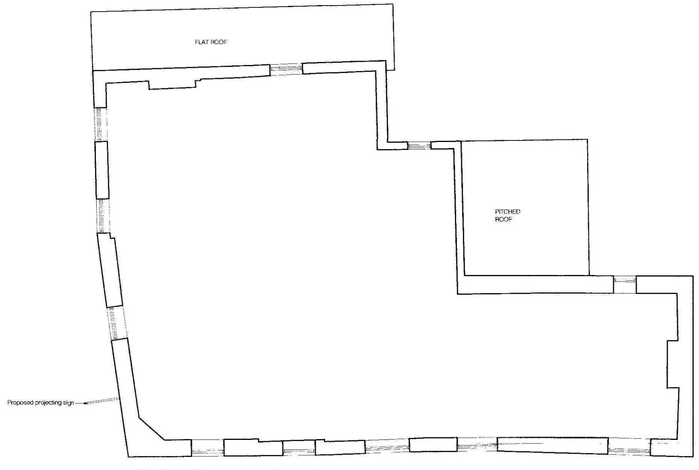

1ST FLOOR PLAN AS PROPOSED

DETERMINED PLAN

SHDC
Planning & Development
22 JUL 2009
Ref: 0431/09

MR+P
ARCHITECTS

MELLING RIDGEWAY + PARTNERS LTD
CHARTER HOUSE MOORE STREET
SHEFFIELD S3 7UR
t: (0114) 2723321
f: (0114) 2727395
e: info@mrp-architects.co.uk

PROJECT
ENTERPRISE INNS PLC
GEORGE & ANGEL
2 NORTH STREET, CROWLAND
PETERBOROUGH, PE6 0EF

TITLE
1ST FLOOR PLAN AS EXISTING & PROPOSED

DRAWING STATUS
PLANNING

DRAWN BY:	KJB
DATE:	JULY 2009
SCALE:	1:100@A2
DRAWING No.	4566/406