
NOTES

1. All discrepencies to be referred to the Architect before commencing.
2. This drawing is copyright.
3. Do not scale this drawing. Only figured dimensions shall be used.

THESE DRAWINGS ARE INTENDED FOR PLANNING APPLICATION ONLY

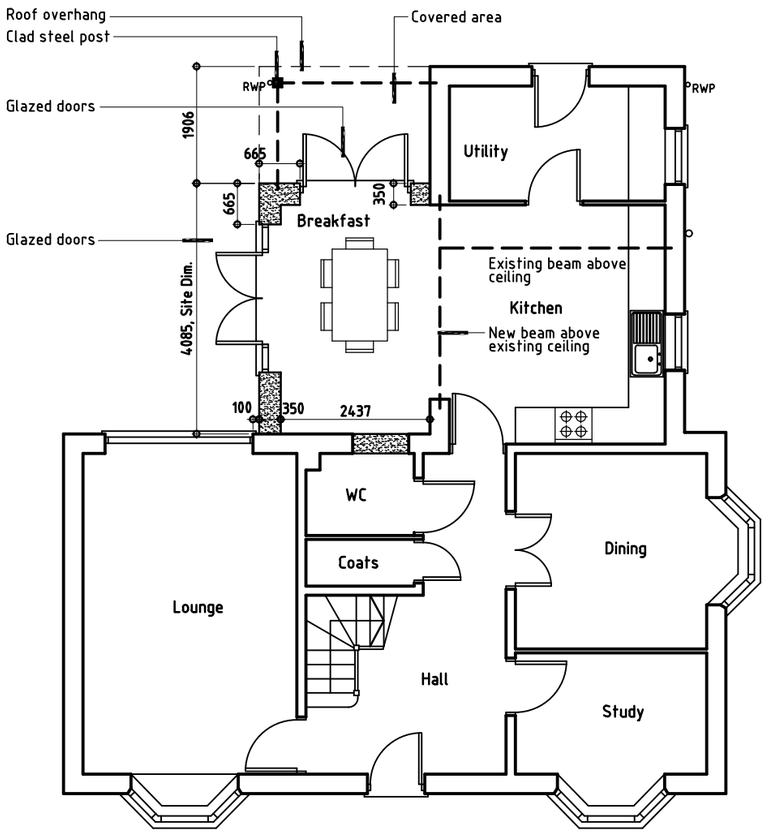

Ground Floor

Scale

0 1m 2m 5m


Key:-

Existing walls

New walls

Principle Structure/Beam

Dimensions are approximate only and do not allow for internal finishes

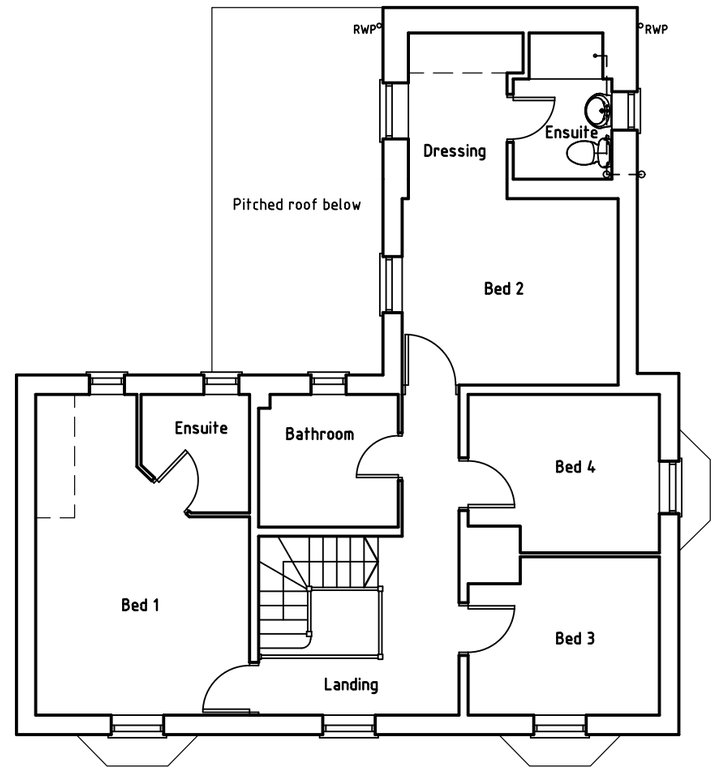

First Floor

A Annotation removed.
29/06/26

Client: Dr L. Edensor			Project: Proposed extension and alterations at 23 Normanton Road Crowland	
Drawing: Proposed Floor Plans				
Date: April 2026	Scale: 1:100 @ A3	Project No.: 596b	Drawing No.: 05	Revision: A