
NOTES

1. All discrepencies to be referred to the Architect before commencing.
2. This drawing is copyright.
3. Do not scale this drawing. Only figured dimensions shall be used.

THESE DRAWINGS ARE INTENDED FOR PLANNING APPLICATION ONLY

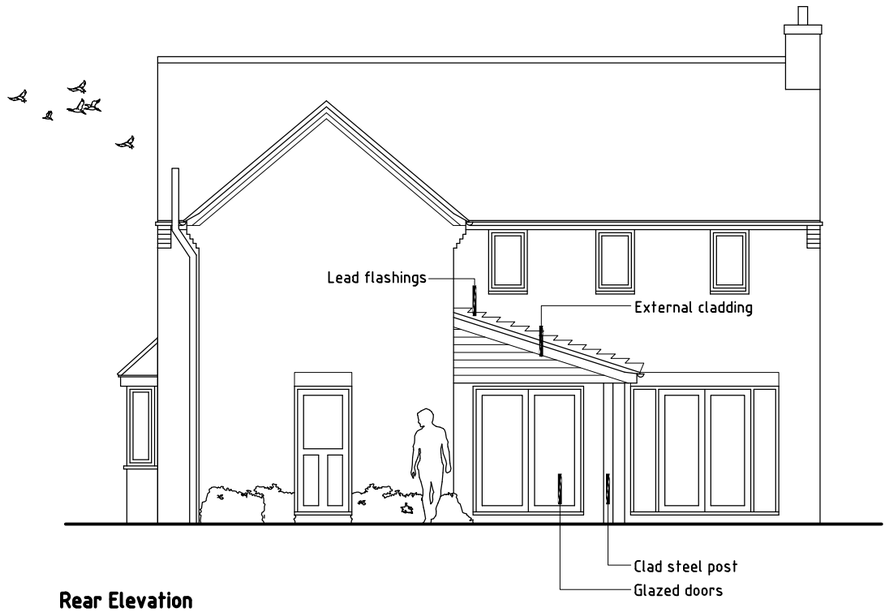


Rear Elevation

Scale

0 1m 2m 5m



Side Elevation

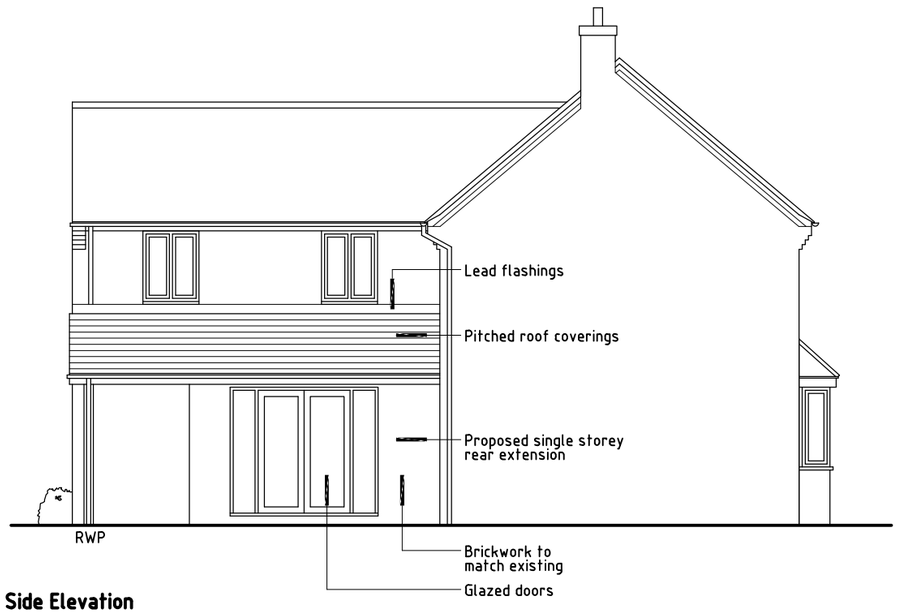

Side Elevation

A Annotation removed.
29/06/26

Client: Dr L. Edensor		Project: Proposed extension and alterations at 23 Normanton Road Crowland		
Drawing: Proposed Elevations				
Date: April 2026	Scale: 1:100 @ A3	Project No.: 596b	Drawing No.: 06	Revision: A