



SINGLE GARAGE FLOOR PLAN

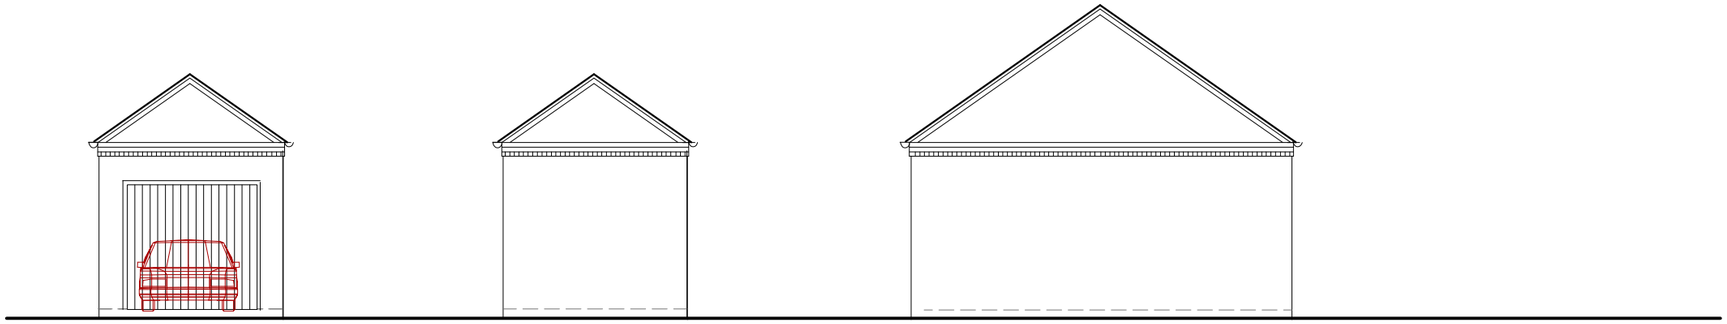


FRONT ELEVATION

REAR ELEVATION


SIDE ELEVATIONS

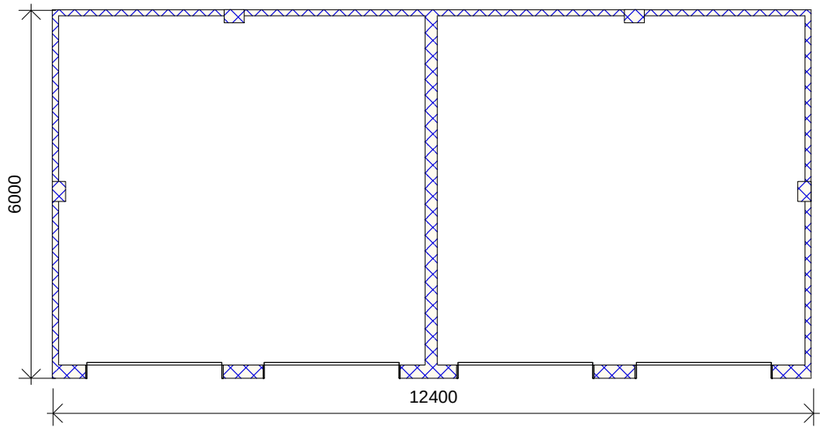


DOUBLE GARAGE FLOOR PLAN

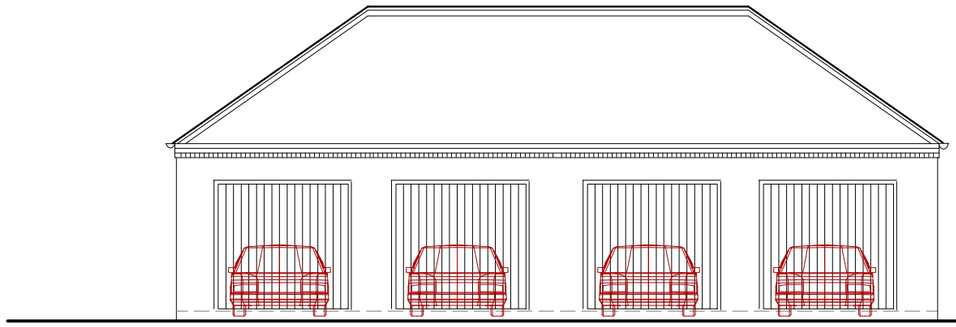

FRONT ELEVATION

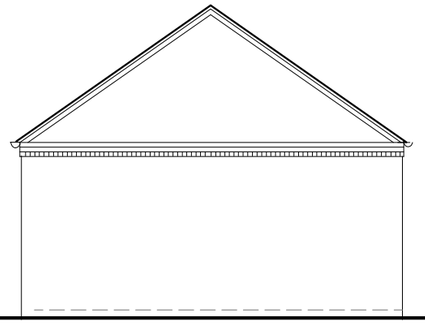

SIDE ELEVATIONS

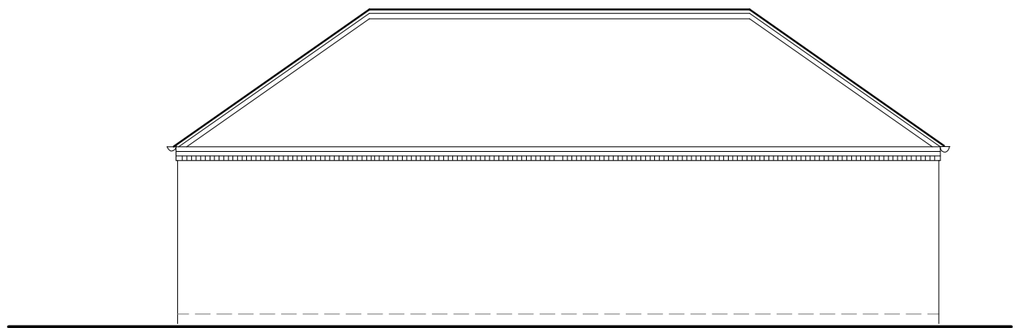

REAR ELEVATION

Scale Bar - 1:100

0M 10M

Project: EASTLANDS CROWLAND			Aspect Architectural Design
Title: SINGLE GARAGE PLAN & ELEVATIONS DOUBLE GARAGE PLAN & ELEVATIONS			Architectural Designer
Scale: 1:100	Date: April 18	Job No: 194	29A Church Street Northborough Peterborough PE6 9BN Telephone 07907030047
Category: D	CiSfb Element: (--)	Sequential No: 09	Revisions

© Copyright