




East Elevation

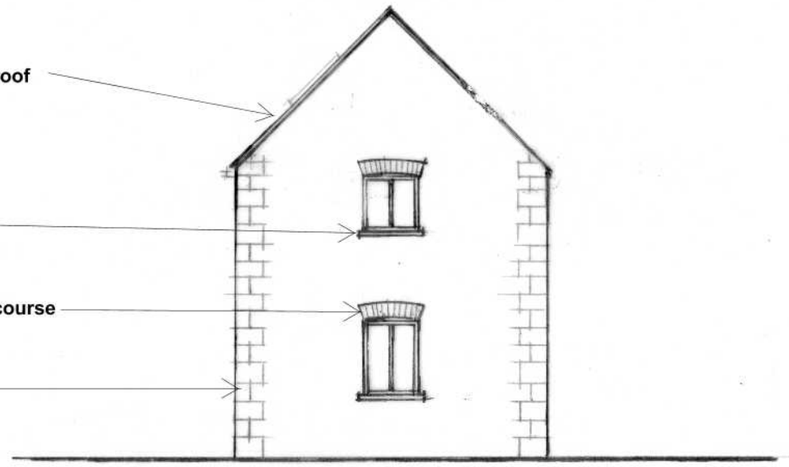

South Elevation

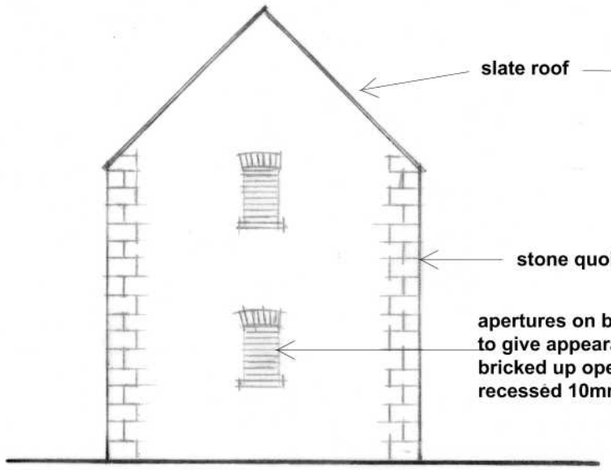

North Elevation - on boundary

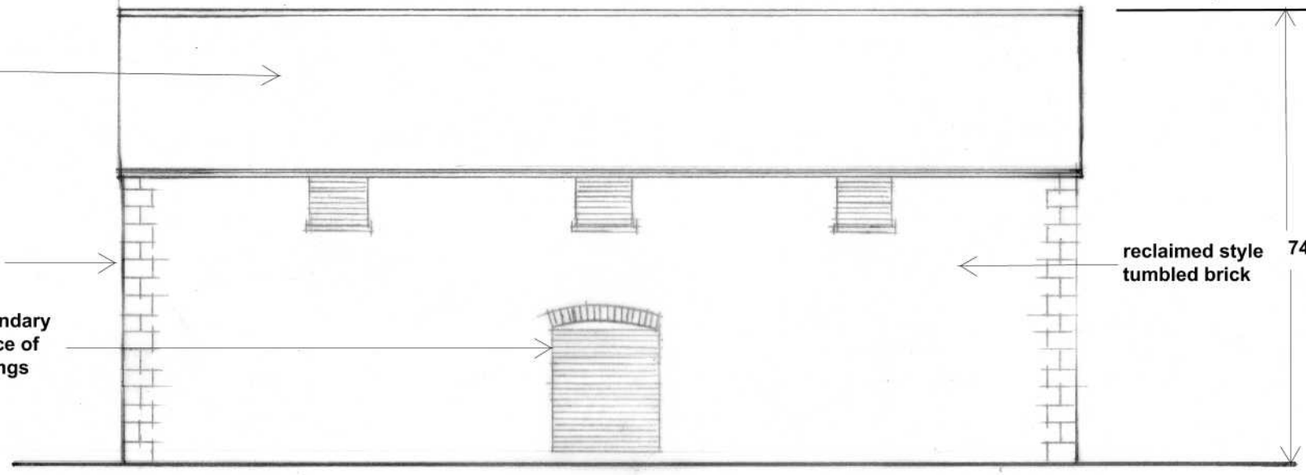

West Elevation - on boundary

Proposed Dwelling
Land to Rear of
21 South Street
Crowland

for L Johnson

Detailed Elevations

Scale 1:100 @ A3

Drawing No. 2055:10

H A Architectural Services