



SIDE LOCATION.

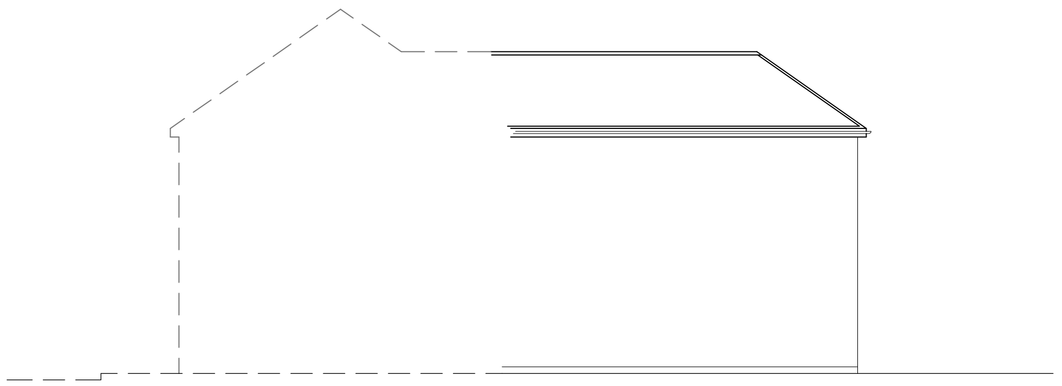


REAR LOCATION.

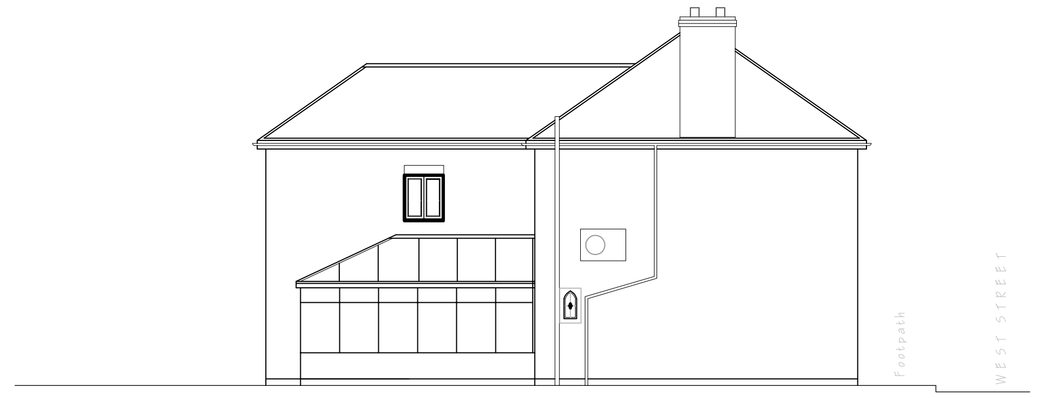


SIDE LOCATION.

WEST STREET

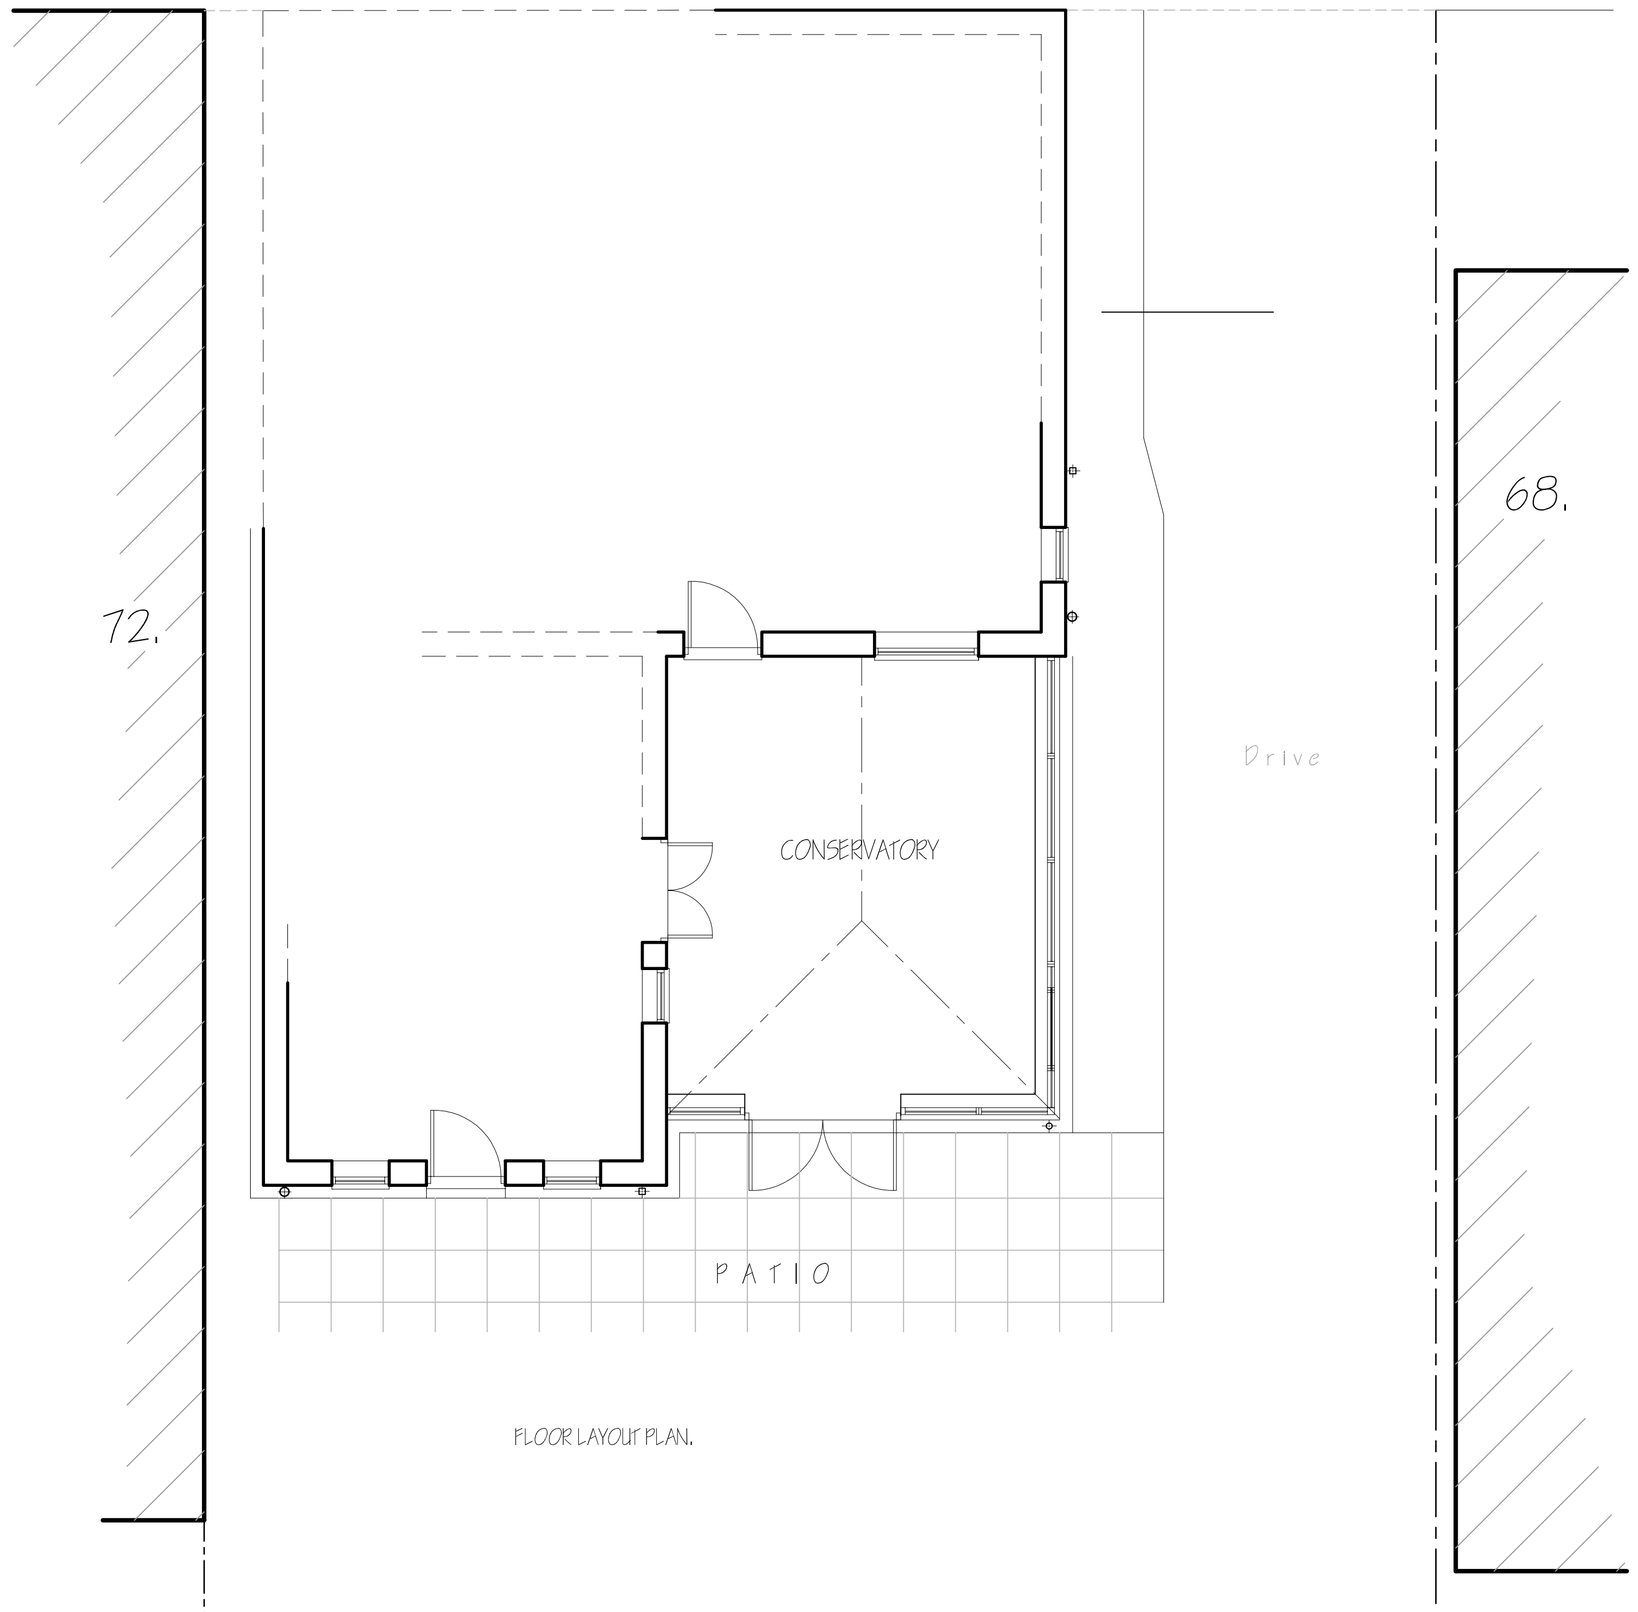

FLOOR LAYOUT PLAN.

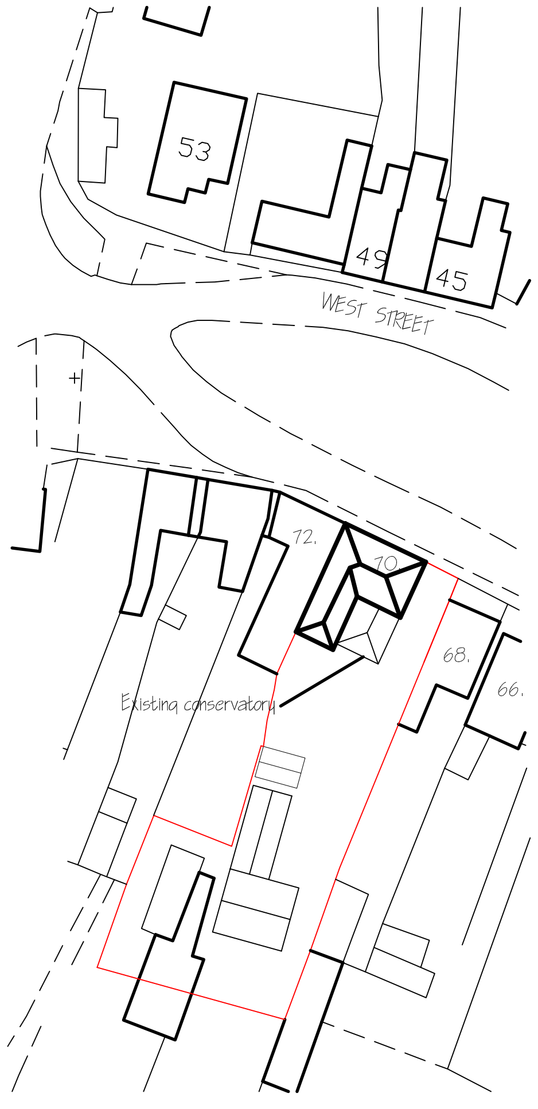

SITE LAYOUT PLAN.
1/ 500.



LOCATION PLAN.
1/ 2500.

ref:	revision	date

G. R. MERCHANT
I.ENG AMICE FIWO

ARCHITECTURAL, STRUCTURAL AND LAND DRAINAGE CONSULTANTS

Unit 4, Wrights Mews
12A Park Road, Holbeach,
Spalding, Lincs. PE12 7EE
Tel: 01406 490800
Fax: 01406 425744
E-Mail: G. R. Merchant @ Merchant. F9. Co. UK

Project
CONSERVATORY UP-GRADE.
Rear of 70 WEST STREET.
CROWLAND.
PETERBOROUGH. PE6 0ED.

Client
MR. & MRS. G. WYCHERLEY.

Drawing
FLOOR PLANS & ELEVATIONS - EXISTING.
LOCATION & SITE PLANS.

Job Ref.	Drawing No.
2918-16.	10.
Date	**Drawn**
MARCH 2016.	GRM

Scales
1/ 100. 1/ 50. (unless otherwise stated)

DO NOT SCALE FROM THIS DRAWING
This drawing is copyright and may not be altered, traced, photographed or used for any other purpose other than that for which it is issued. The General Contractor is to check all dimensions on site and report any discrepancies to the Architect. All details shown on this drawing including foundations are indicative only and are subject to the results of trial excavations. Levels are assumed for planning purposes but which may be incorrect on site. Any variations unless reported to the Architect so that design amendments may be considered may invalidate any contract. Investigations in respect of foundations to establish specific site conditions before foundation work is undertaken. This drawing is limited in the amount of information contained and does not purport to contain a full specification for the job. It is to be read in conjunction with all other drawings and any specification approval. This drawing must not be used as a contract document alone. The works will not be supervised or inspected on site by G R Merchant or any representative thereof. It is the client or the appointed agents responsibility to control workmanship, substitution of materials, adherence to specification, variations to contract etc.
All materials to be new unless noted otherwise and materials etc. to be used fitted and installed etc. to strict accordance with manufacturers instruction and relevant code of practice, Materials shall conform to appropriate British standard specification or BBA certificate or European code equivalent. The Employer / Client shall ensure that the selected contractor is conversant with and adopts all measures necessary to achieve compliance with Health and Safety Regulations. Where the project is notifiable to the HSE, the Principal Contractor will be appointed and need to comply with the Construction Design and Management Regulations an Independent Planning Supervisor will be required. The works shall comprise of all that is shown on the drawing and details. Work that may not specifically shown but may be reasonably inferred as necessary to carry out the works shall be deemed to be included.