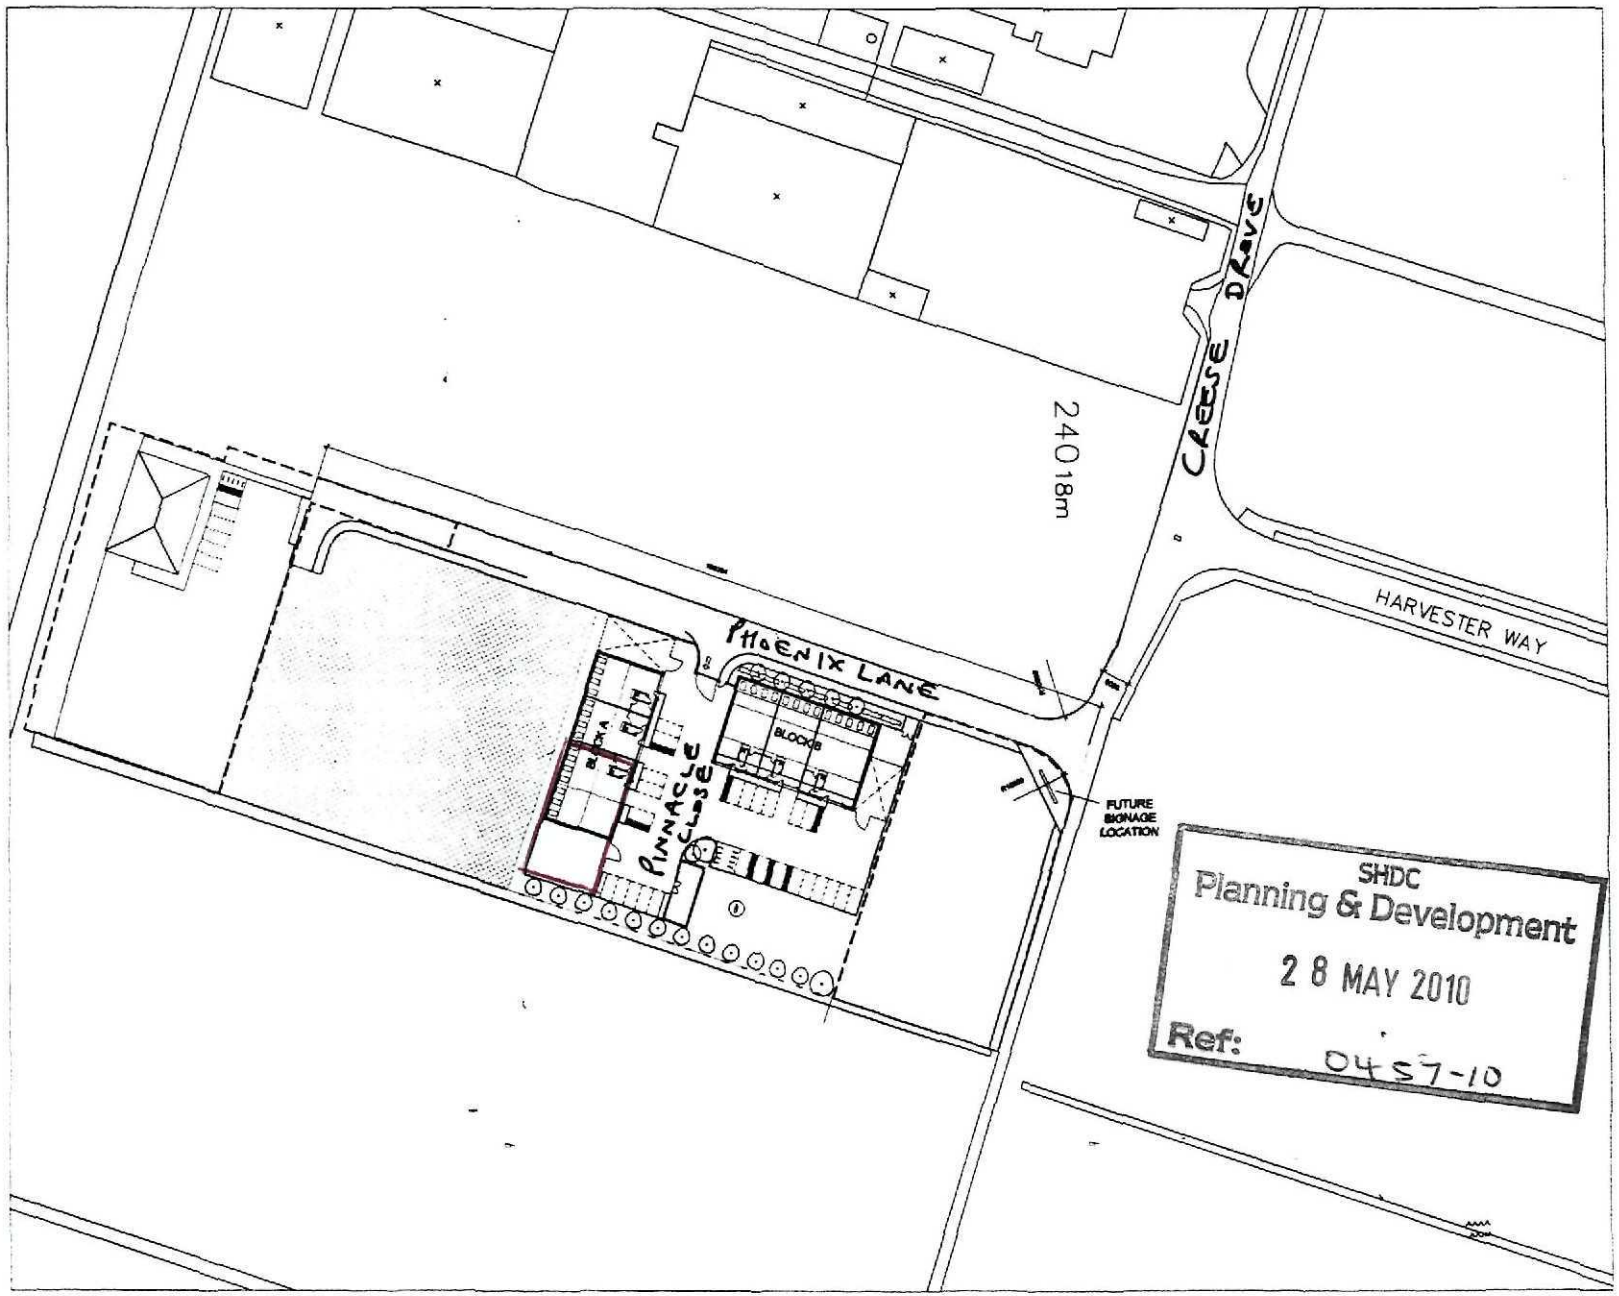


Issues

Dimensions to be verified on site. Figured dimensions to take preference to those scaled. Do not scale from drawings. All discrepancies to be notified with project Architect.

This drawing is the property and copyright of Pieces - Design/Architecture and is issued on the condition it is not reproduced, retained or disclosed to any unauthorised persons(s), either wholly or in part without the written consent of Pieces - Architecture.

Ordnance Survey material is used with the permission of HM Controller of the HMSO. © Crown Copyright/DB 100031673.

Revisions

Rev	Date	Text
A	14.07.09	General amendment
B	25.11.09	Road layout changed
C	26.11.09	Block A amended to show 3 units

SHDC
Planning & Development
28 MAY 2010
Ref: 0457-10

CURRENT SITE STATUS

PLOT IN NEGOTIATION

POTENTIAL CONTRACTOR SET UP SITE

client: South Holland DC
project: Creese Drove, Crowland
drawing: GA Drawing
Indicitive Site Layout

date: June 2009
scale: 1:500 @ A1
dwg. no. P391 - L(2)102C

architecture
26 Westgate Lincoln LN1 3BD
t: 01522 546962 e: info@pieces-architecture.co.uk

Notes


Dimensions to be verified on site. Figured dimensions to take preference to those scaled: do not scale from drawings. All discrepancies to be clarified with project Architect.

This drawing is the property and copyright of place : architecture and is issued on the condition it is not reproduced, retained or disclosed to any unauthorised person(s), either wholly or in part without the written consent of place : architecture.


Ordnance Survey material is used with the permission of The Controller of the HMSO. © Crown Copyright AR 159870.

Revisions


Rev	Date	Text

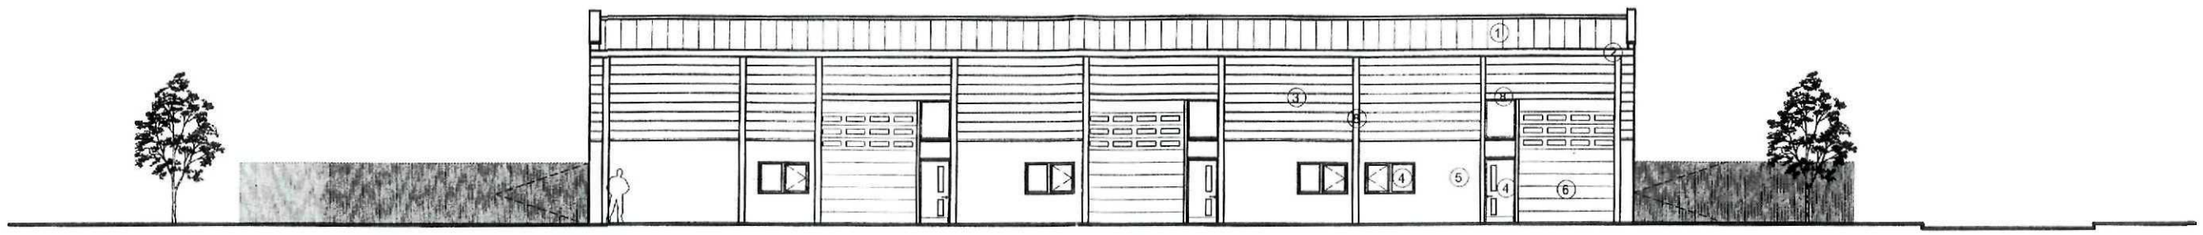


WEST ELEVATION

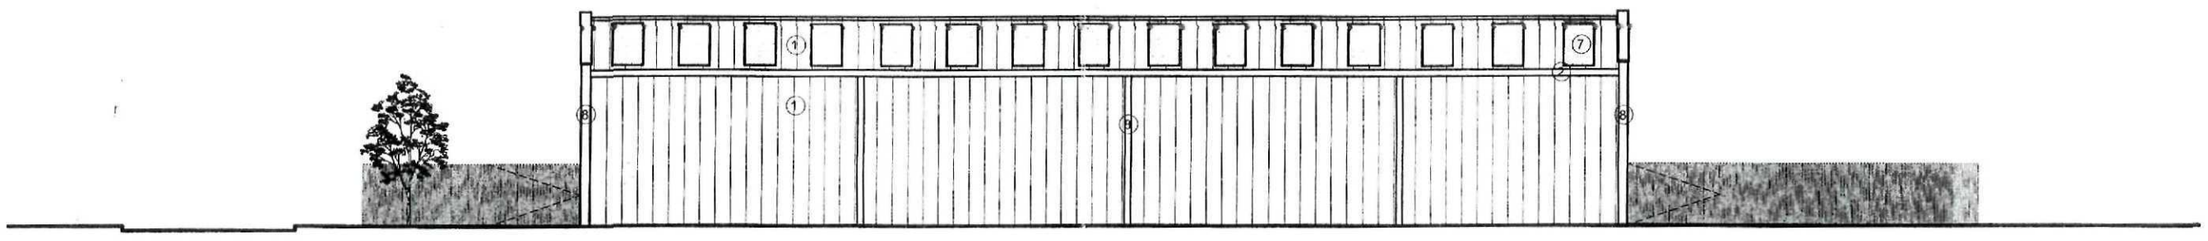

EAST ELEVATION

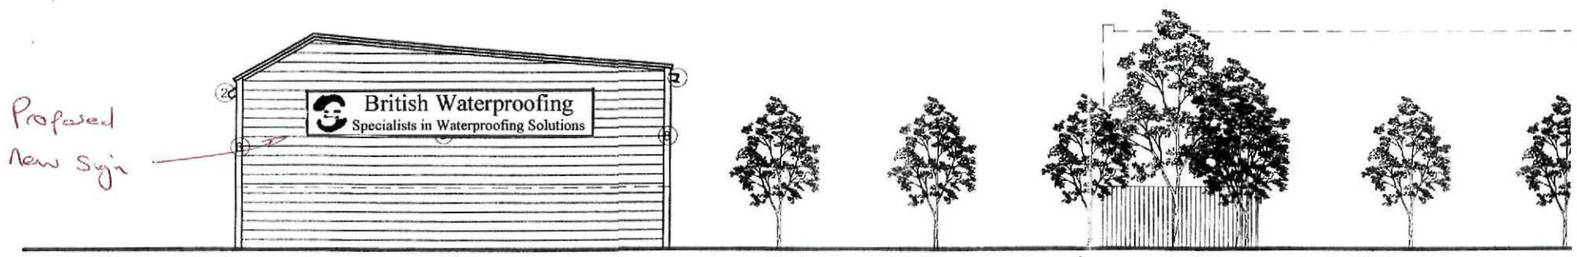

SOUTH ELEVATION

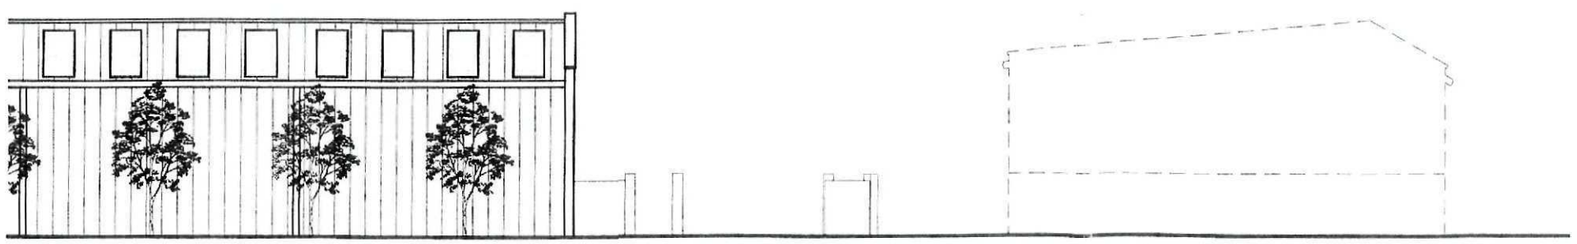

EXTERNAL FINISHES

1. Kingspan Vertical RW1000 panel, Insulation thickness 100mm 0.20 w/m² K; BREEAM A+ Rated Colour TBC
2. Polyester powder coated aluminium 'Highline' type gutter - Dark Grey RAL 7021
3. Kingspan Horizontal RW1000 panel, insulation thickness 100mm 0.20 w/m² K; BREEAM A+ Rated Colour TBC
4. Windows & Personnel Doors to be polyester powder coated aluminium framed - Dark Grey RAL 7021 1.8 w/m² k
5. Cement Render on 100mm EnviroBlock outer leaf, 100mm EnviroBlock inner leaf, 200mm Crown DriTherm Cavity Slabs 37 - 0.29 w/m² K; Partial Fill; BREEAM A+ Rated
6. External sectional doors: 1.25 w/m² k; Crawford or similar composite panel overhead sectional door with vision panels. BREEAM n/a
7. Kingspan rooflights: 1.64 w/m² k, cellular polycarbonate construction
8. Polyester powder coated steel section

SHDC
Planning & Development
2 8 MAY 2010
Ref: 0457-10

Client	South Holland DC
Project	Crease Drove, Crowland
Drawing	GA Drawing Elevations Block A - Option B

Date	June 2009
Scale	1:200 @ A3
Dwg. no.	P391 - L(2)011

place : architecture
28 Westgate Lincoln LN1 3BD
t: 01522 546362 e: info@place-architecture.co.uk

SHDC
Planning & Development
2 8 MAY 2010
Ref: 0457-10

SCALE 1:150

EX ST

157.42 sqm
1694 sqft

11208

14040

UNIT 1

204.61 sqm
2202sqft

UNIT 2

112.56 sqm
1212 sqft

UNIT 3

111.84 sqm
1204 sqft

EX ST

98.7 sqm
942 sqft

40000

Sign location →

FFL 1.20

FFL 1.20

FFL 1.20

16095

8700

9043

7207

13960

UNDERGROUND LAND DRAIN

NEW WALL AND GATES AS DETAIL

4500

4600

R6000

17537.5

REFUSE AREA

1750

0mm BOUNDARY FENCING

9m.



1m

SHDC
Planning & Development
28 MAY 2010
Ref: 0457-10