

THIS DRAWING IS COPYRIGHT. ALL DIMENSIONS TO BE CHECKED ON SITE
ELECTRONIC DATA IS NOT TO BE AMENDED/DELETED WITHOUT APC DESIGN PERMISSION
ALL FIXINGS, TO BE DESIGNED BY APPROPRIATE SPECIALIST SUB-CONTRACTOR

Rev.	Description	Date	By



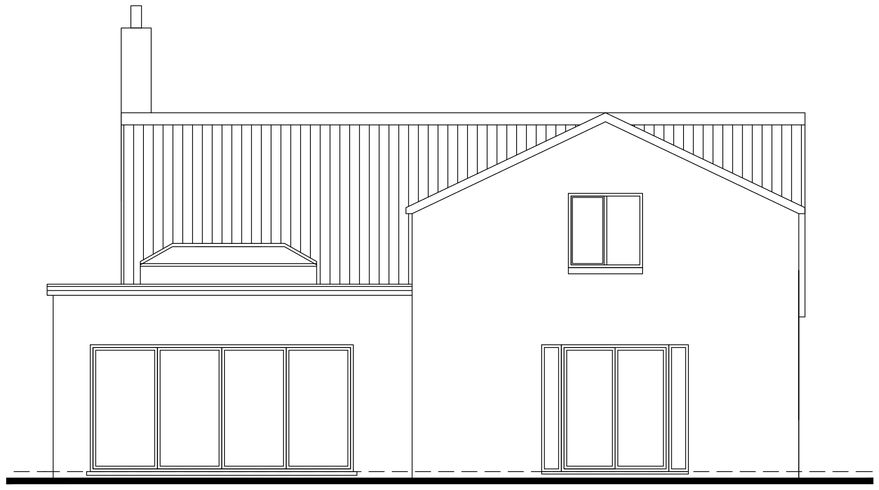

PROPOSED FRONT & REAR ELEVATIONS @1:50 @ A1

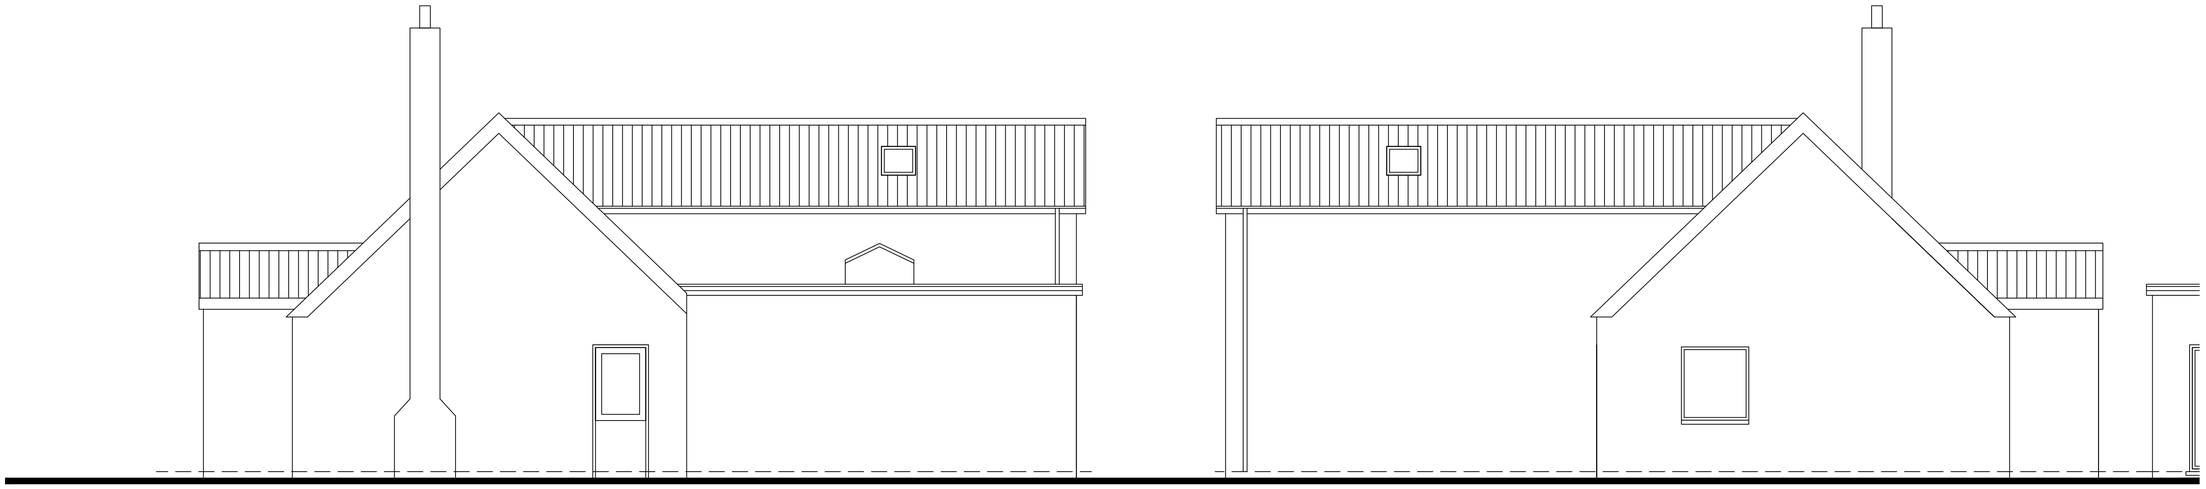

PROPOSED SIDE ELEVATIONS @1:50 @ A1



SCALE BAR @1:50 @A1

APC DESIGN & PLANNING

apcdesignltd@btinternet.com
T. 01933 318622
M. 07766 656 363

PROJECT	SCALE	DRAWN	CHECKED
Mr M Goldspink 47a Postland Road Crowland	1:50 @ A1	APC	APC
	DATE: Apr 22	STATUS: Planning	
Proposed Elevations	DRAWING No.: 23130-802		REVISION: –