


THIS DRAWING IS COPYRIGHT. ALL DIMENSIONS TO BE CHECKED ON SITE
ELECTRONIC DATA IS NOT TO BE AMENDED/DELETED WITHOUT APC DESIGN PERMISSION
ALL FIXINGS, TO BE DESIGNED BY APPROPRIATE SPECIALIST SUB-CONTRACTOR


Rev.	Description	Date	By
01	Updates	22.05.22	APC

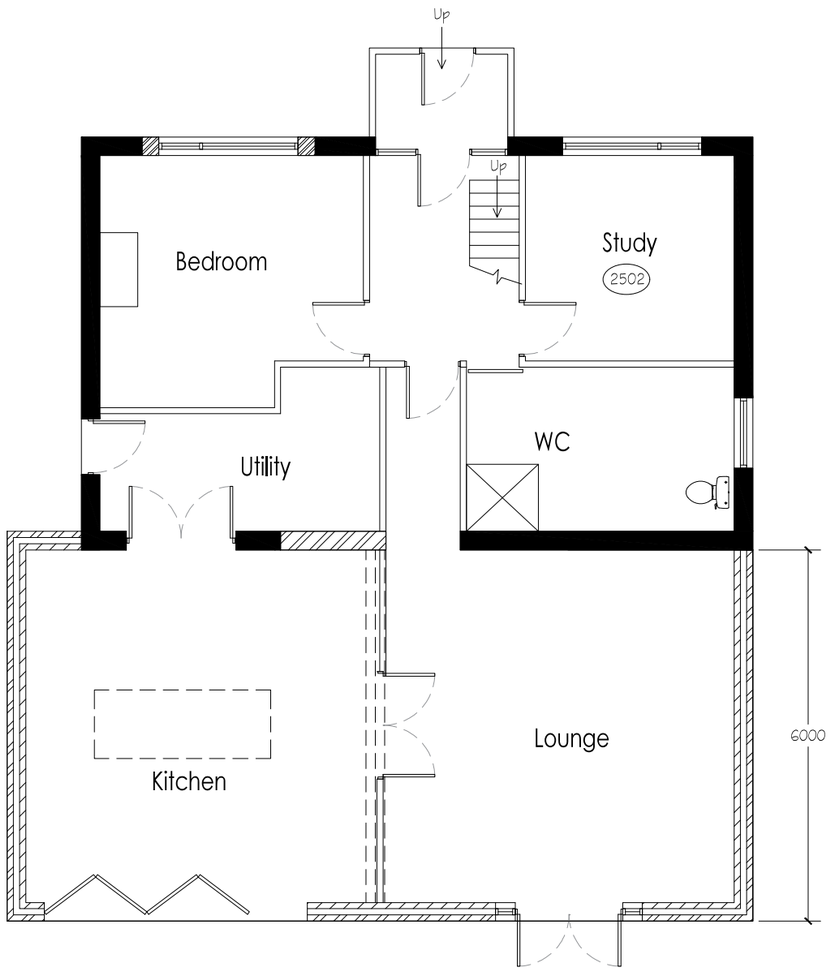

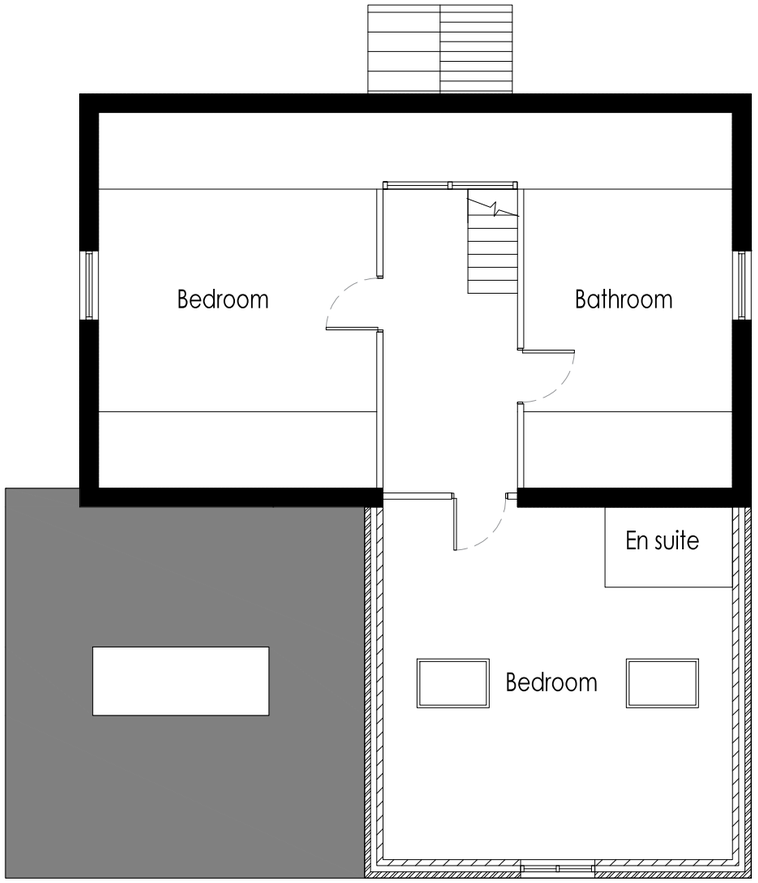

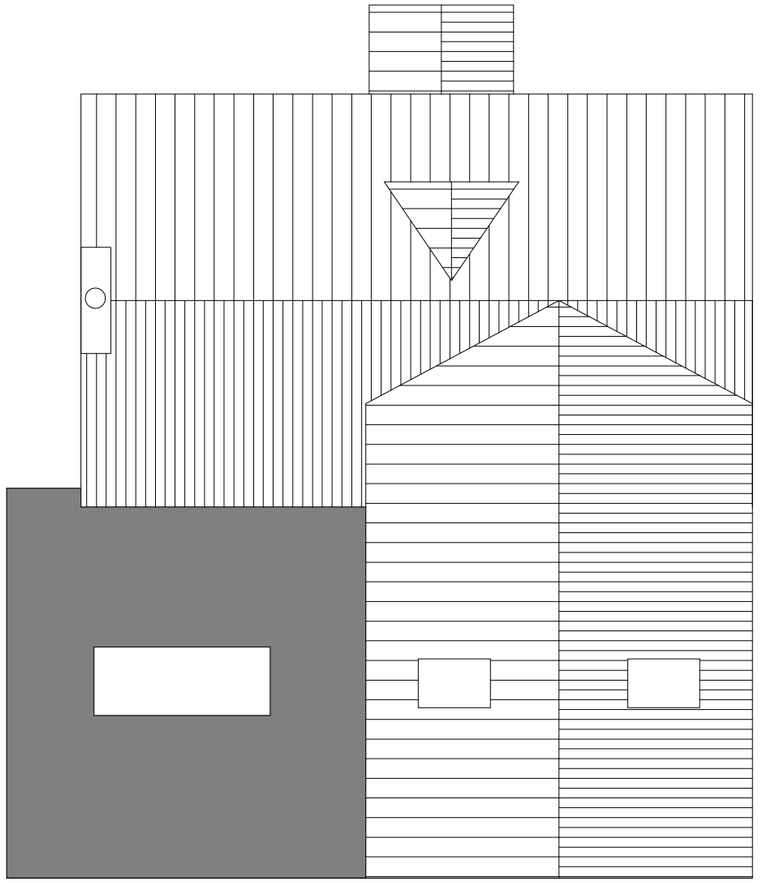

PROPOSED GROUND & FIRST FLOOR PLAN @1:50 @ A1

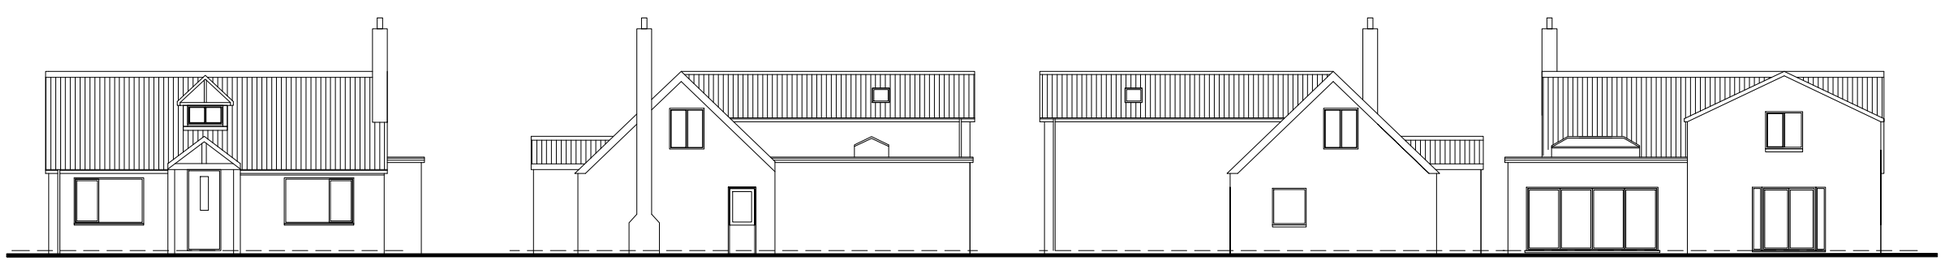

PROPOSED ELEVATIONS @1:100 @ A1



SCALE BAR @1:50 @A1

APC DESIGN & PLANNING
apcdesignltd@btinternet.com
T. 01933 318622
M. 07766 656 363

PROJECT	SCALE	DRAWN	CHECKED
Mr M Goldspink 47a Postland Road Crowland PROPOSED PLANS & ELEVATIONS	VARIES	APC	APC
	DATE: Apr 22	STATUS: Planning	
	DRAWING No.: 23130-801		REVISION: 01