
STUDIO 11 architecture

Do not scale directly from this drawing. All discrepancies are to be brought to the attention of the below office.


The copyright to this drawing is owned by studio 11 architecture.




Front Elevation

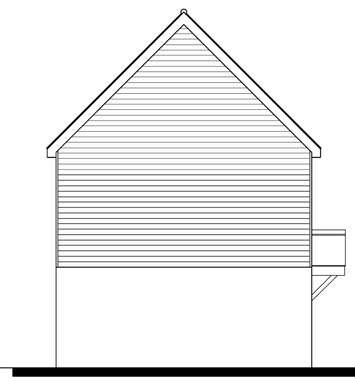


Side Elevation

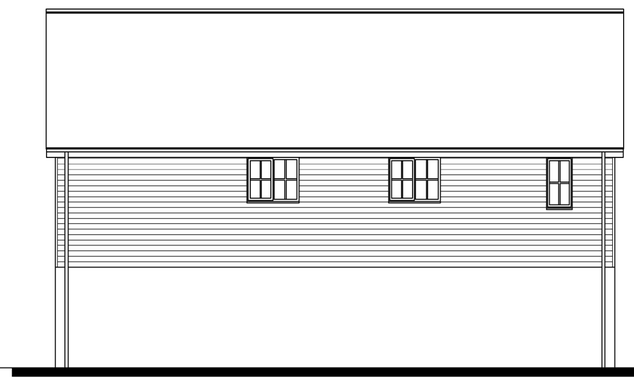

Rear Elevation

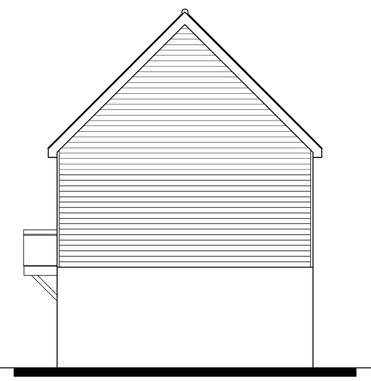


Side Elevation

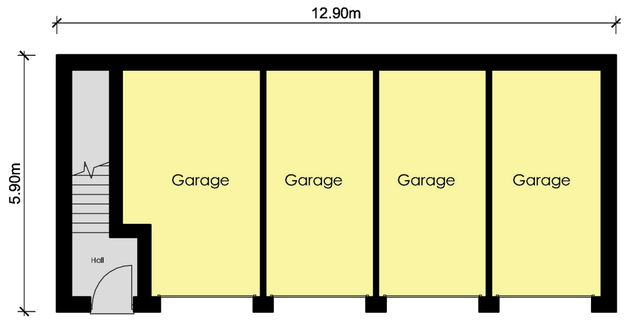

Ground Floor Plan



First Floor Plan

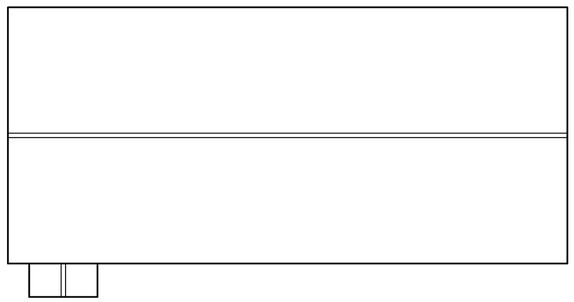

Roof Plan

Chartered Institute of Architectural Technologists

Measurement Bar - When printed to the correct scale this line measures 100mm.

PLANNING APPLICATION

REVISION	DATE	DRAWN	DESCRIPTION

CLIENT Ashley King (Developments) Ltd

PROJECT Proposed residential development at Peterborough Road, Crowland

DRAWING K2S2B02-B Floor Plans & Elevations

SCALE 1:100 @ A2 **DRAWN** KB **DATE** 07.04.2014

STUDIO11 architecture

DRAWING NO. 163.K2S2B02-B.P.01

STUDIO 11 ARCHITECTURE LTD, 11 HUNTINGDON CLOSE, HOLBEACH, LINCOLNSHIRE. PE12 7QZ
T: 07920 023886 E: design@studio11architecture.co.uk W: www.studio11architecture.co.uk