
STUDIO 11 architecture

Do not scale directly from this drawing. All discrepancies are to be brought to the attention of the below office.

The copyright to this drawing is owned by studio 11 architecture.

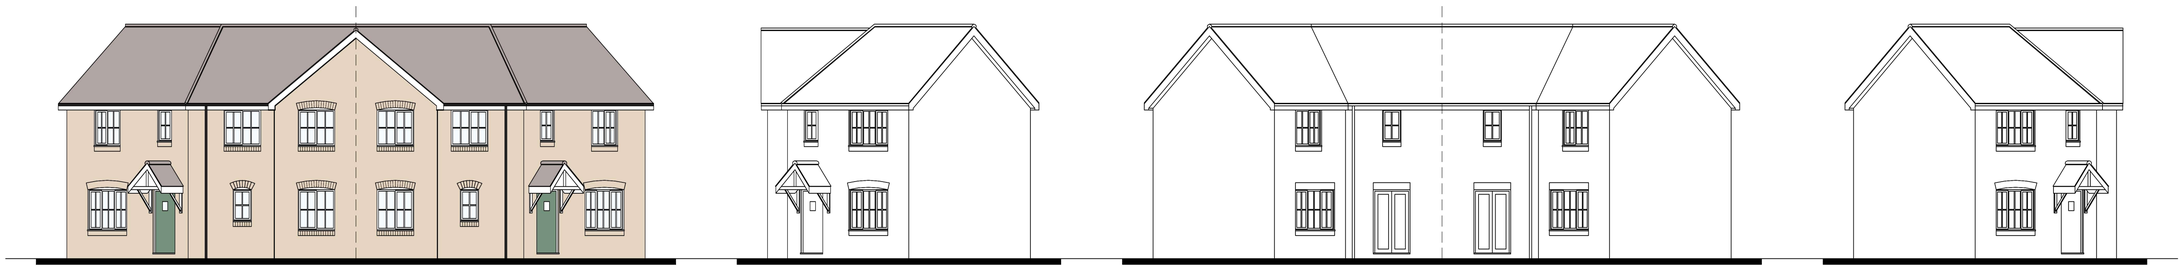


Front Elevation


Side Elevation

Rear Elevation


Side Elevation

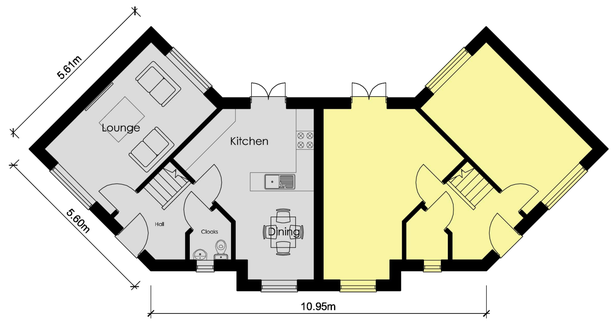

Ground Floor Plan

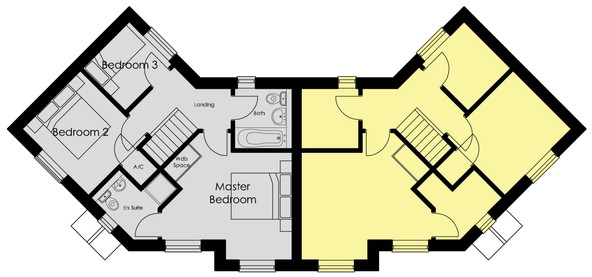

First Floor Plan

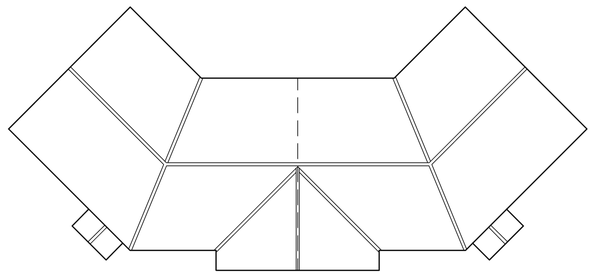

Roof Plan

PLANNING APPLICATION

REVISION	DATE	DRAWN	DESCRIPTION

CLIENT	Ashley King (Developments) Ltd
PROJECT	Proposed residential development at Peterborough Road, Crowland
DRAWING	K2S3B02-B Floor Plans & Elevations
SCALE	1:100 @ A1 **DRAWN** KB **DATE** 08.04.2014

STUDIO 11 architecture

DRAWING NO. 163.K2S3B02-B.P.01

STUDIO 11 ARCHITECTURE LTD, 11 HUNTINGDON CLOSE, HOLBEACH, LINCOLNSHIRE, PE12 7QZ
T: 07920 023886 E: design@studio11architecture.co.uk W: www.studio11architecture.co.uk

Chartered Institute of Architectural Technologists

Measurement bar - When printed to the correct scale this line measures 100mm.