
Do not scale off this drawing


All site dimensions to be checked before work commences.

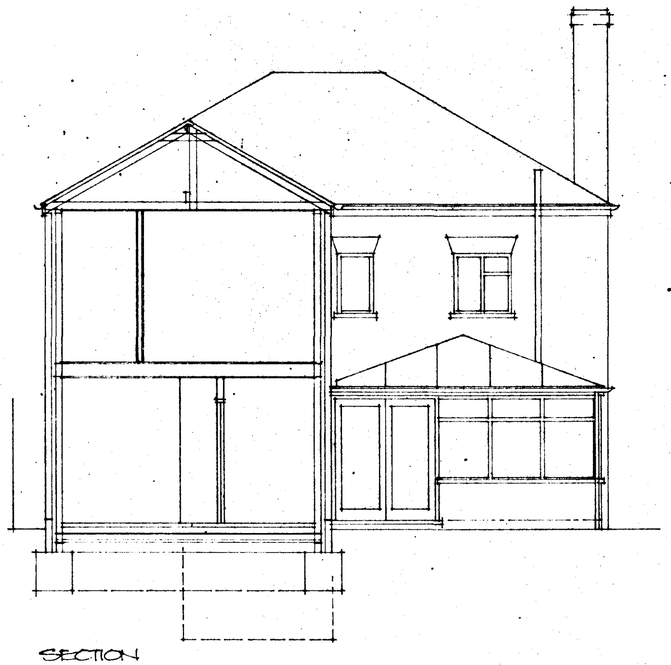


SECTION




REAR ELEVATION

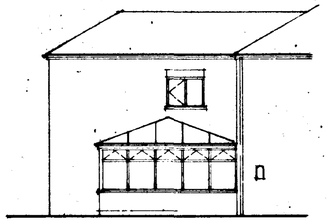


SIDE ELEVATION

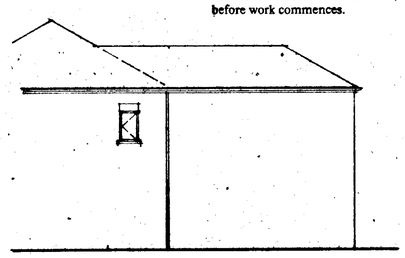


SIDE ELEVATION

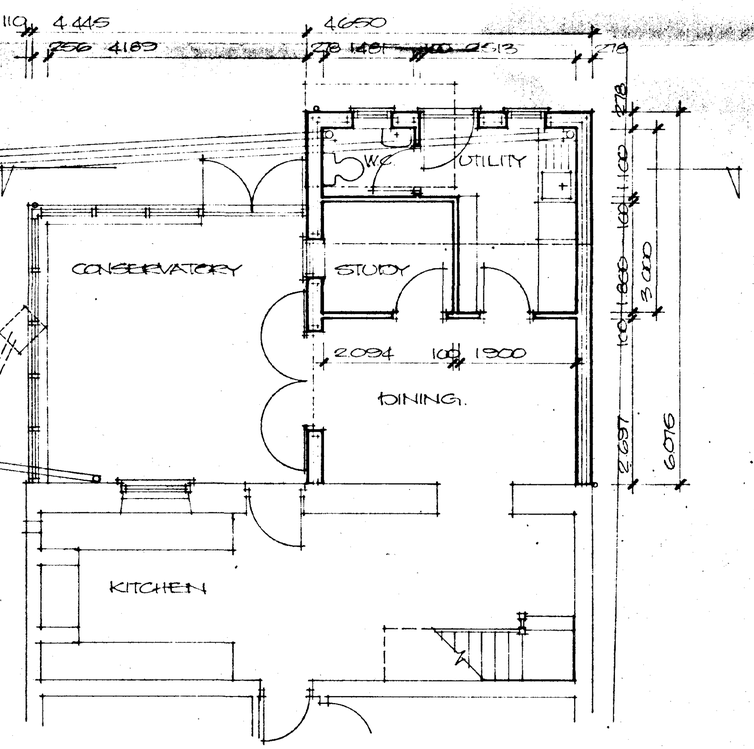


GROUND FLOOR LAYOUT

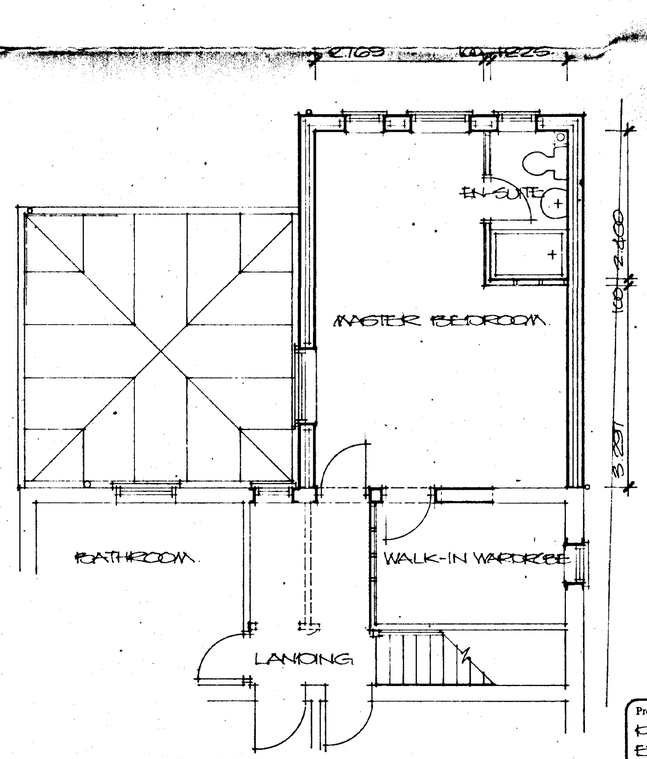

FIRST FLOOR LAYOUT

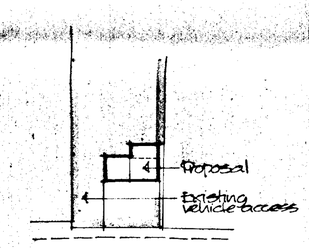

BLOCK PLAN Scale 1:500

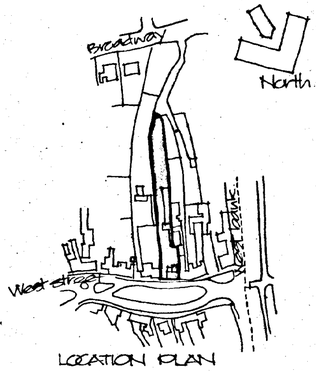

LOCATION PLAN
Scale 1:2500

SHDC
Planning & Development
14 APR 2003
Ref 0474/03

Project
PROPOSED EXTENSION TO EXISTING HOUSE
70 WEST STREET,
CROWLAND.

ALAN HORNSBY
ARCHITECTURAL SERVICES
'Little Acre'
Peak Hill, Cowbit,
Spalding, Lincs. PE12 6AW
Tel. Holbeach (01406) 380591

Client
MR & MRS G. WYCHERLEY

Scale 1:50/1:100
Date April 03

Drg. no.
03/19/01

Summit DS(UK) CO98