
Do not scale off this drawing


All site dimensions to be checked before work commences.




SECTION

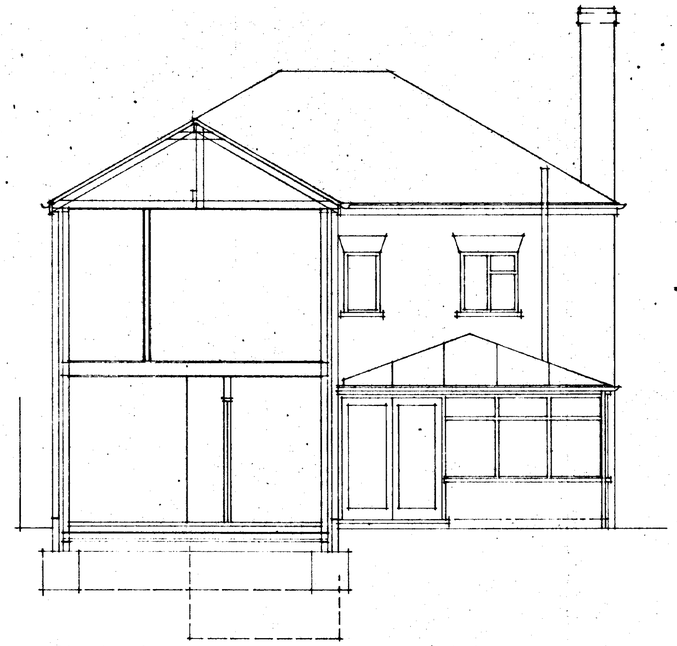


REAR ELEVATION

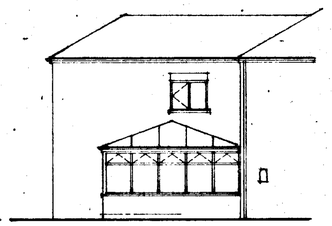


SIDE ELEVATION

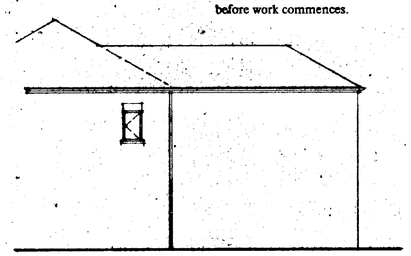


SIDE ELEVATION.

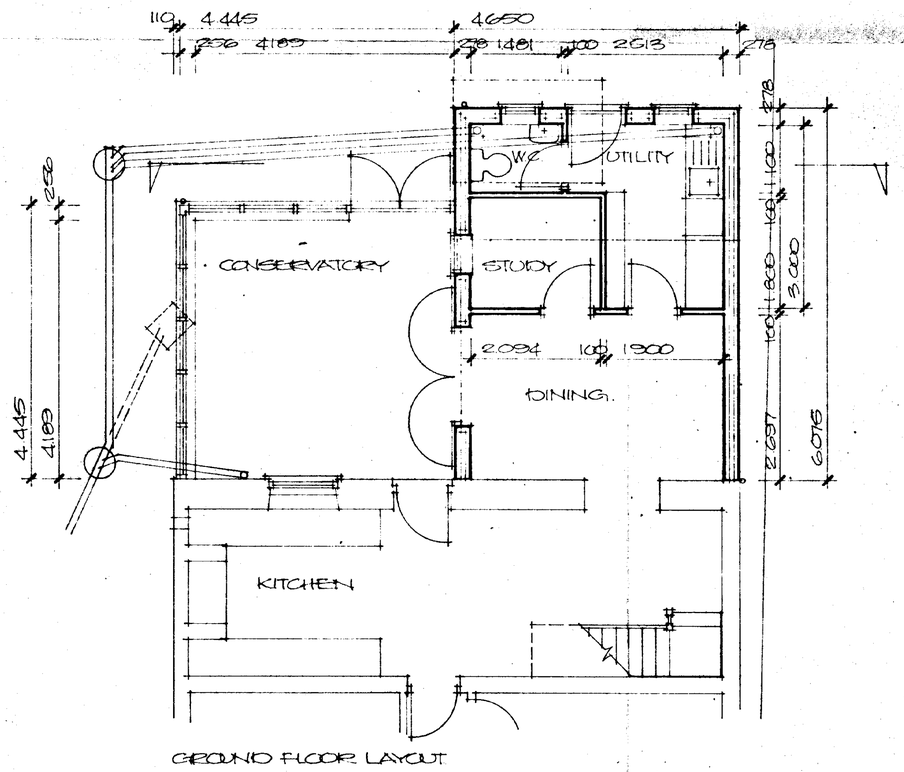

GROUND FLOOR LAYOUT

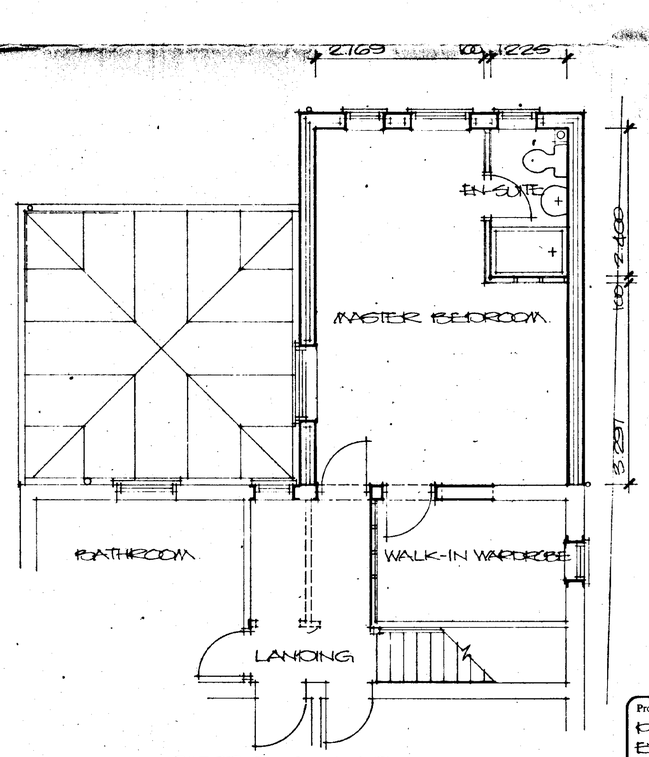

FIRST FLOOR LAYOUT.

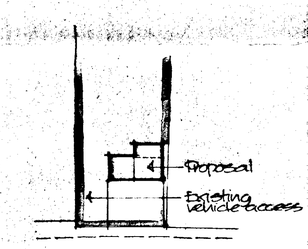


BLOCK PLAN Scale 1:500

DETERMINED PLAN

DETERMINED

SHDC
Planning & Development
14 APR 2003
Ref 0475/03

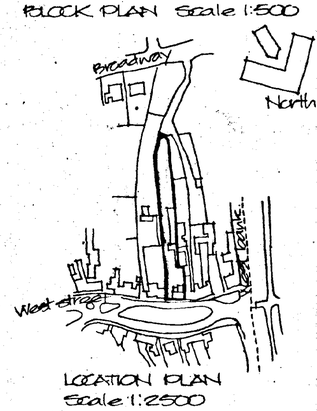

LOCATION PLAN
Scale 1:2500

Project
PROPOSED EXTENSION TO EXISTING HOUSE AT 70 WEST STREET, CROWLAND.

ALAN HORNSBY
ARCHITECTURAL SERVICES
'Little Acre'
Peak Hill, Cowbit,
Spalding, Lincs. PE12 6AW
Tel. Holbeach (01406) 380591

Client
MR & MRS G. WYCHERLEY

Scale 1:50, 1:100
Date April 03

Drg. no.
03/19/01.

Summit DS(UK) 0098