

This drawing is © place : architecture. Do not scale from this drawing. All dimensions are to be checked on site prior to construction. Immediately report any discrepancies on this drawing to the Architect.


Rev:	Description:	Date:
-	-	-

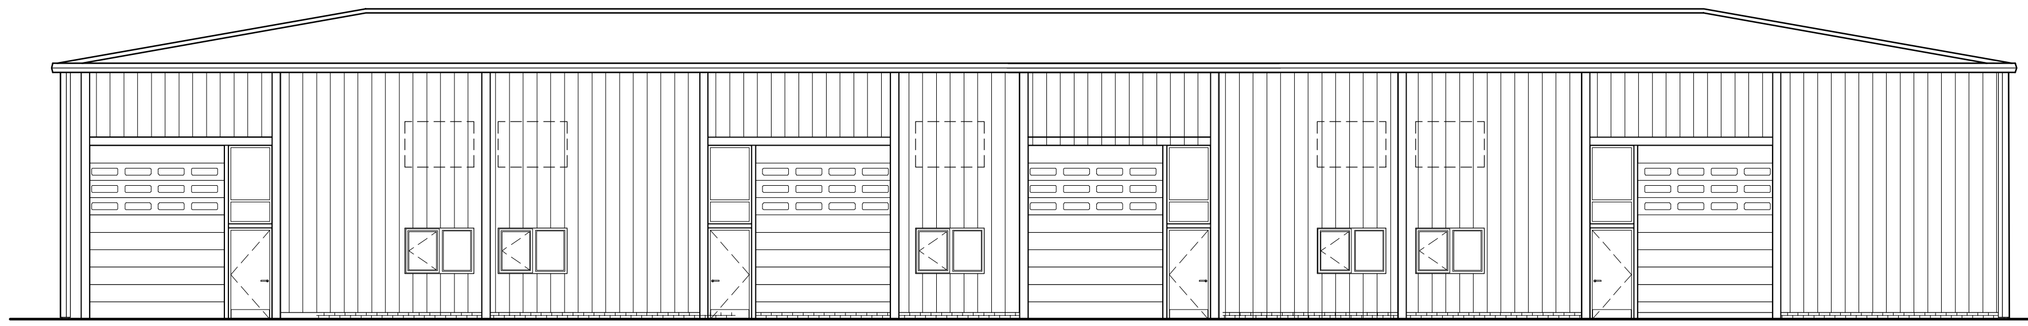


NORTH ELEVATION

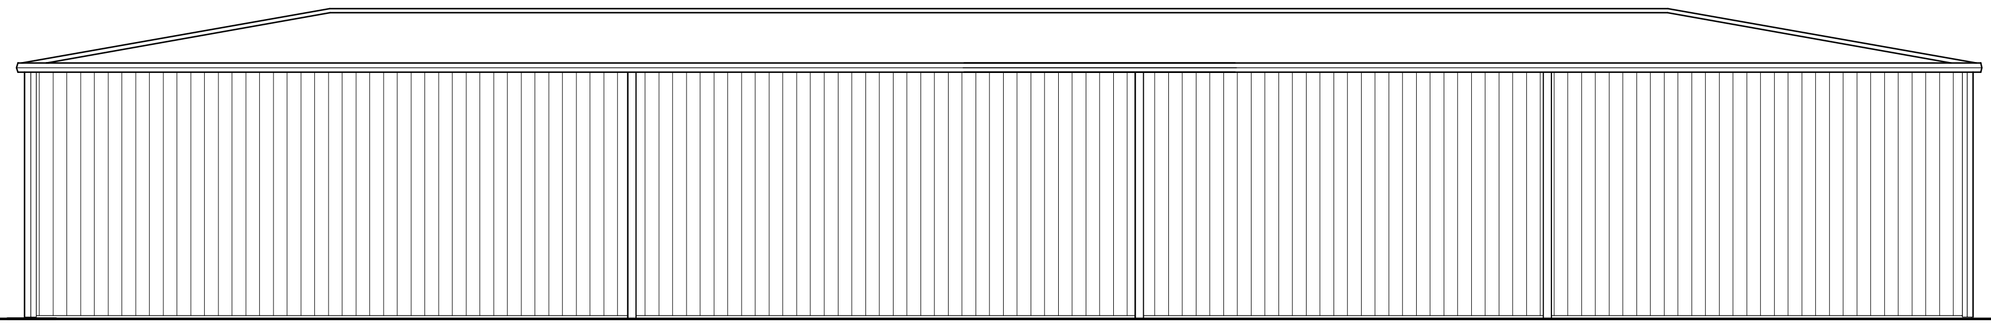


SOUTH ELEVATION

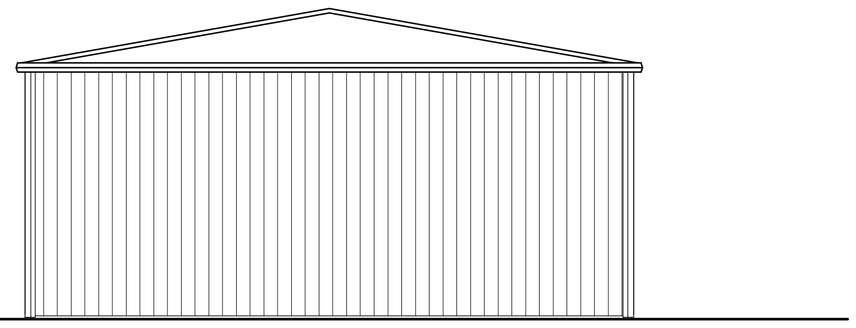

EAST ELEVATION

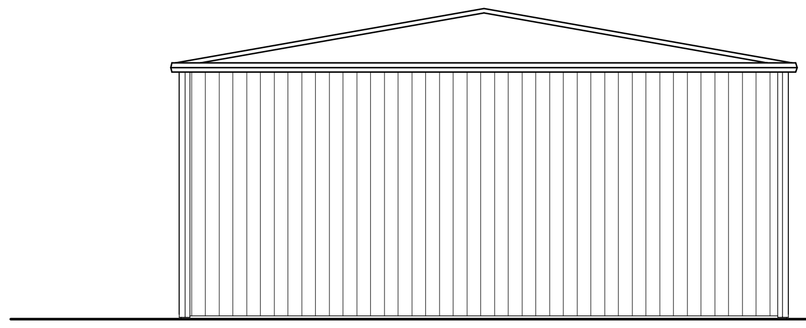

WEST ELEVATION

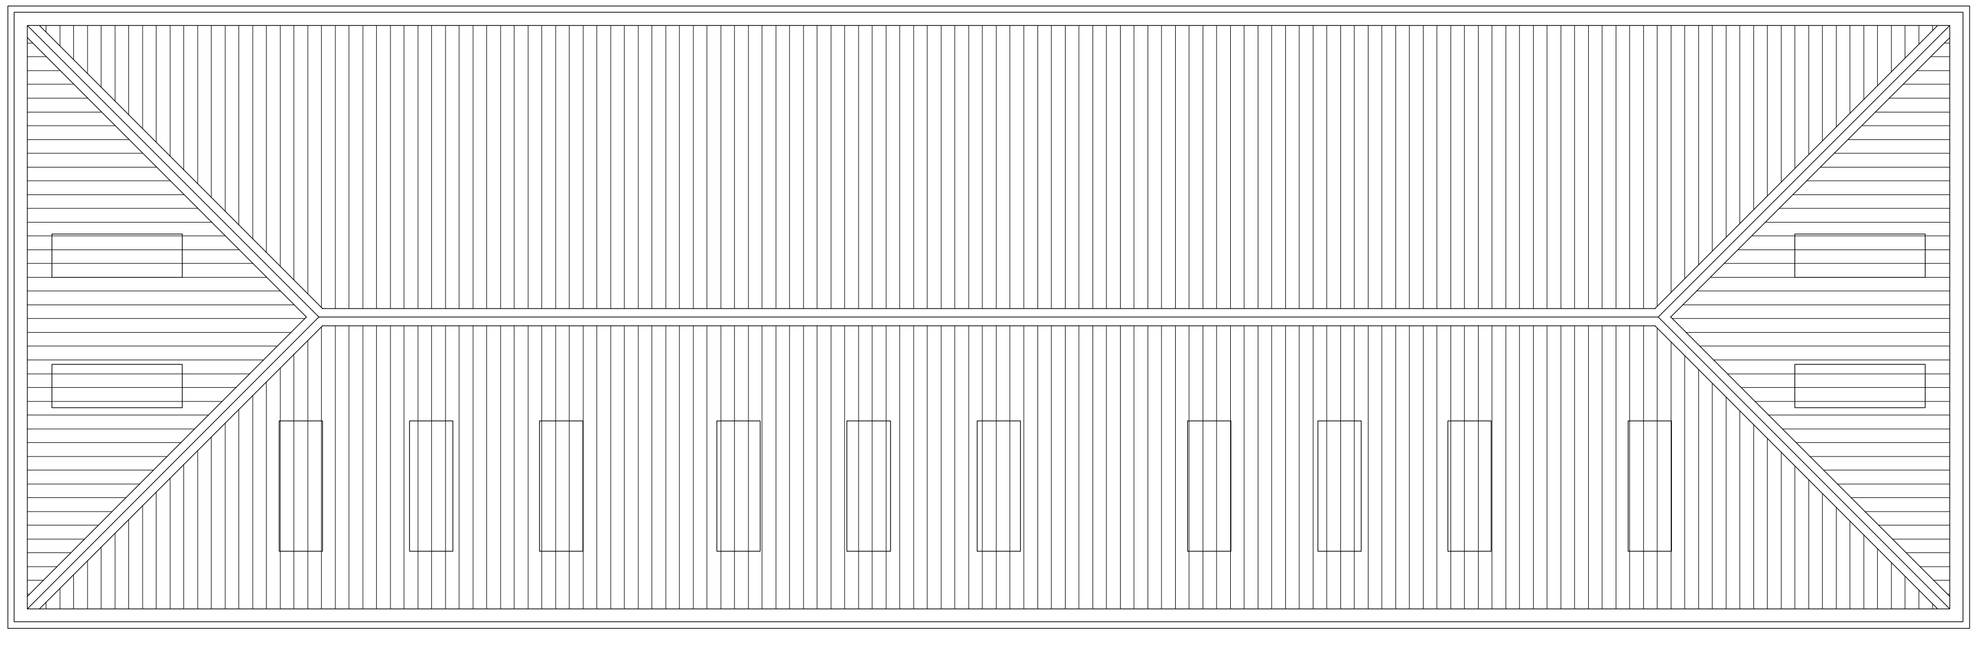

ROOF PLAN

Client:	South Holland District Council		
Project:	Phoenix Lane, Crowland		
Drawing:	ELEVATIONS Ph. 3 - Block E		
Project No:	P555	Status:	Preliminary
Scale:	1 :100@ A1	Date:	26.09.2017
Drawn:	SP	Checked:	.
Dwg no:	P102	Rev:	-

Place Architecture

Finch House, Little Snoring
Fakenham NR21 0HU
T: 01522 581860

www.place-architecture.co.uk