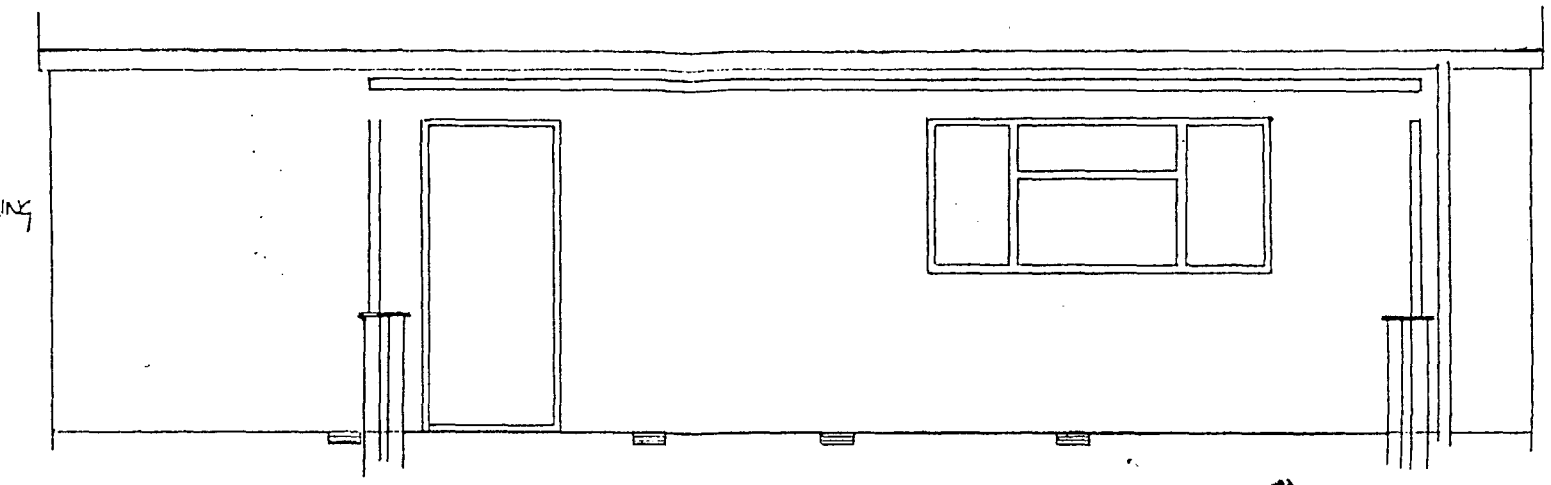
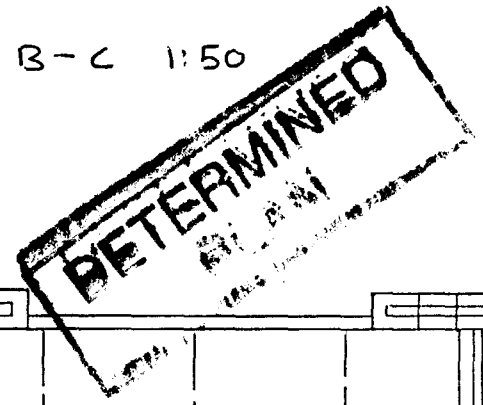
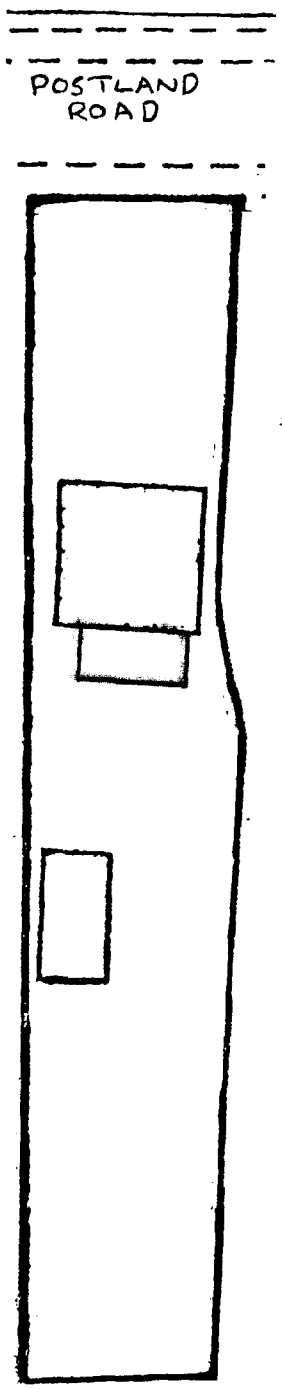
* WHITE PVCU WINDOWS, DOORS & GLAZING BARS
* CLEAR DOUBLE GLAZED UNITS TO BS5
* CAVITY DWARF WALLS IN BRICK TO MATCH EXISTING
* TRIPLE-PLY BRONZE POLYCARBONATE ROOF GLAZING
* 2 NO. SIDE HINGED OPENING SASHES
* 1 NO. DOUBLE OPENING SLIDING PATIO DOOR
* WHITE PVC SQUARELINE GUTTERING
* RAINWATER DRAINAGE TO NEW SOAKAWAY

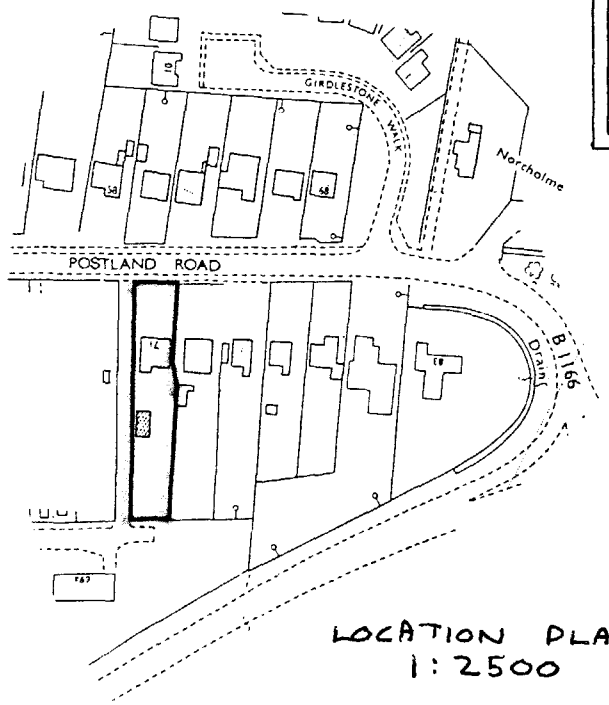


FRONT ELEVATION B-C 1:50

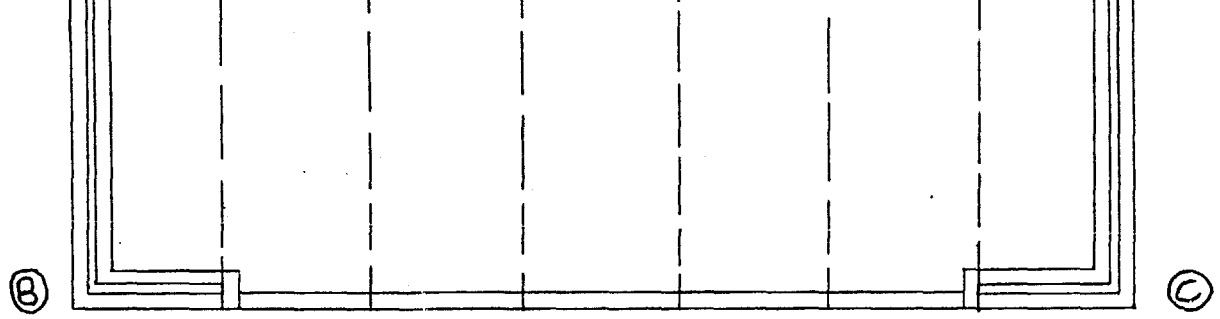


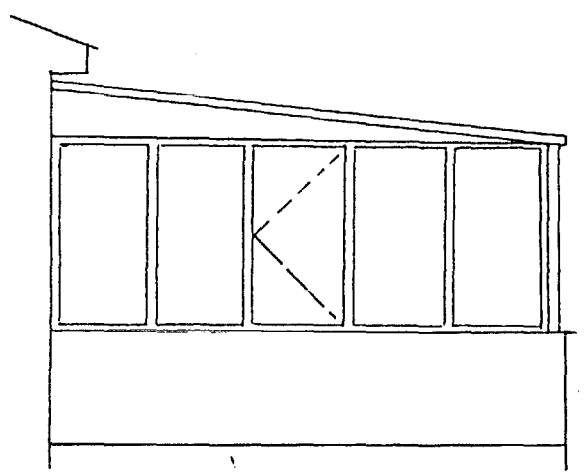

BLOCK PLAN
1:500



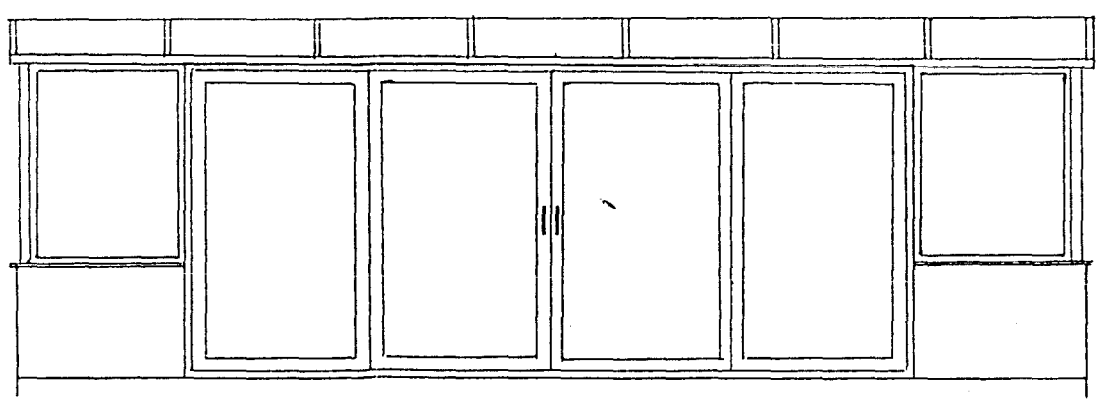

LOCATION PLAN
1:2500



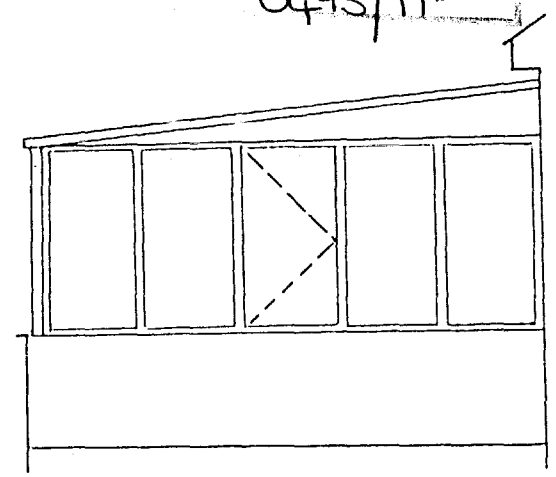

PLAN 1:50



ELEVATION A-B 1:50



ELEVATION B-C 1:50



ELEVATION C-D 1:50

0493/97

**Summer** *Conservatories plus...*

**PETERBOROUGH SHOWCENTRE:**
Notcutts Garden Centre, Oundle Road, Orton Waterville, Peterborough, PE2 5UU
Tel: (01733) 230444 Fax: (01733) 232399

***Proposed conservatory for:***

Name: MR & MRS MULLARD

Address: 71 POSTLAND RD

CROWLAND

LINC'S

Postcode: PE6 0JB

Home tel:

Work Tel:

Drawn by: AJS

Date: 22/4/97 | Quote ref:

Page: | Scale:

**HEAD OFFICE:**
Wendover Road, Rackheath Industrial Estate, Rackheath, Norwich, NR13 6LH
Tel: (01603) 720079 Fax: (01603) 721668