
Notes: Do not scale dimensions from this drawing. Only figured dimensions are to be taken from this drawing. Check all dimensions on site before commencing any work or shop drawings. © Copyright: All rights reserved. This drawing must not be reproduced without permission of Mark Simmonds Planning Services. Based upon the Ordnance Survey mapping with permission of the Controller of Her Majesty's Stationery Office © Crown Copyright. Unauthorised reproduction infringes Crown Copyright and may lead to prosecution or civil proceedings. 100053143 2025.

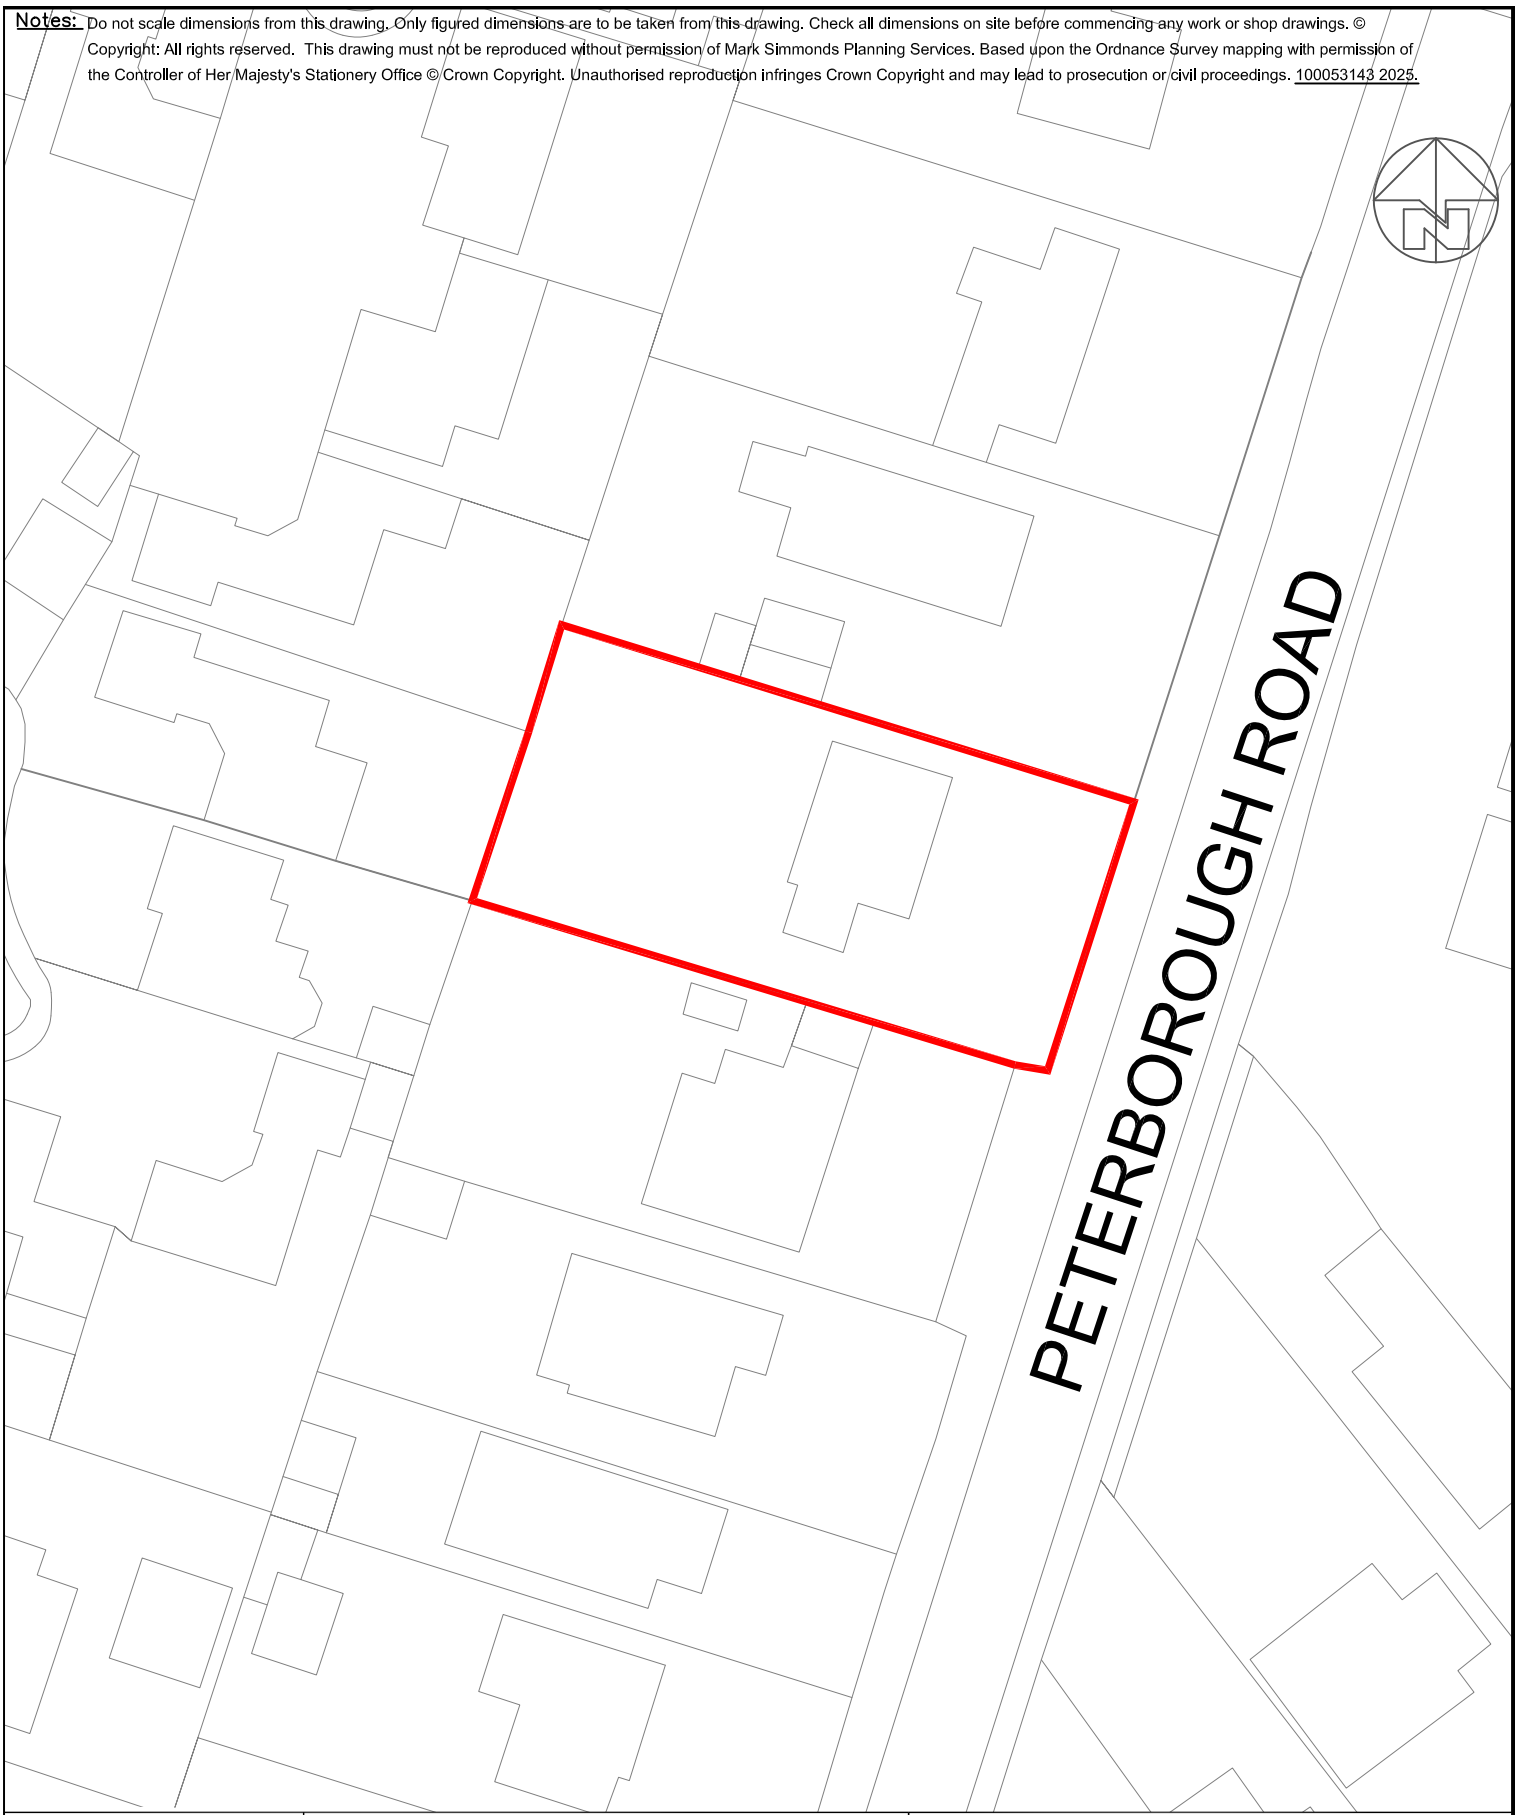

Drawing Title

SITE PLAN
PETERBOROUGH ROAD
CROWLAND

Ref:	Scale @ A4	Date
LIPC 001	1:500	MAY/25

Mark Simmonds
PLANNING SERVICES
enquiries@marksimmondsplanningservices.co.uk