




PLOT A SOUTH ELEVATION

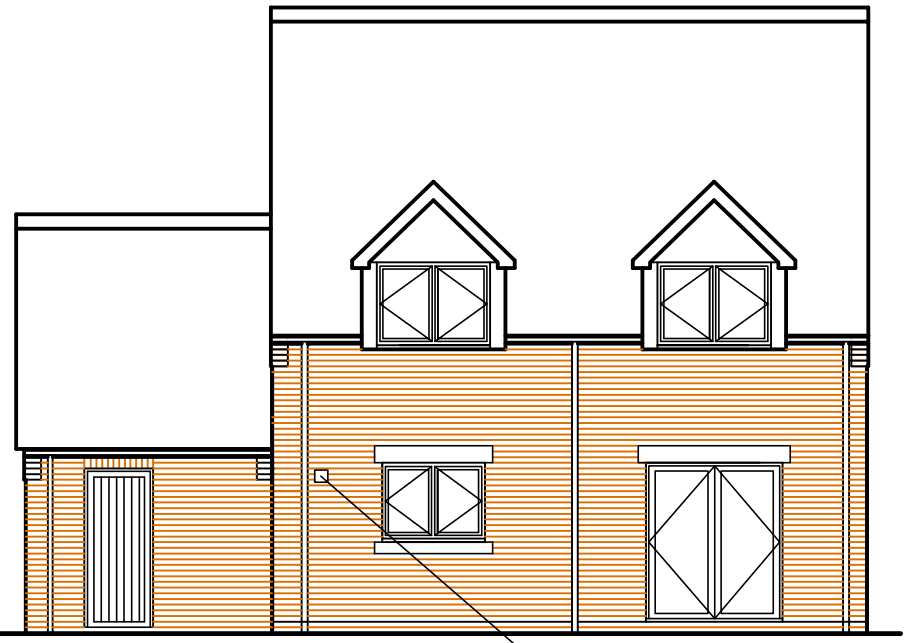


PLOT A NORTH ELEVATION

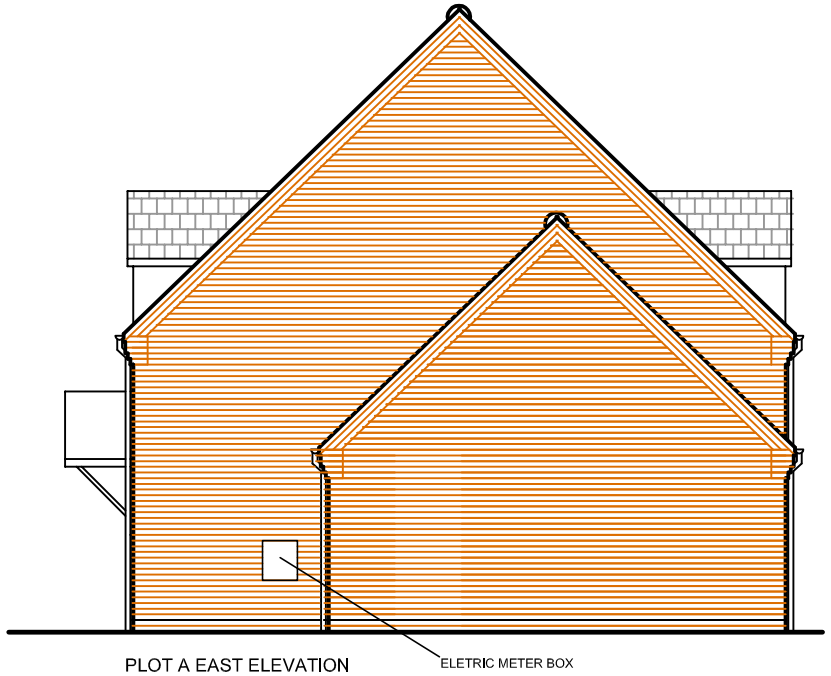


PLOT A EAST ELEVATION

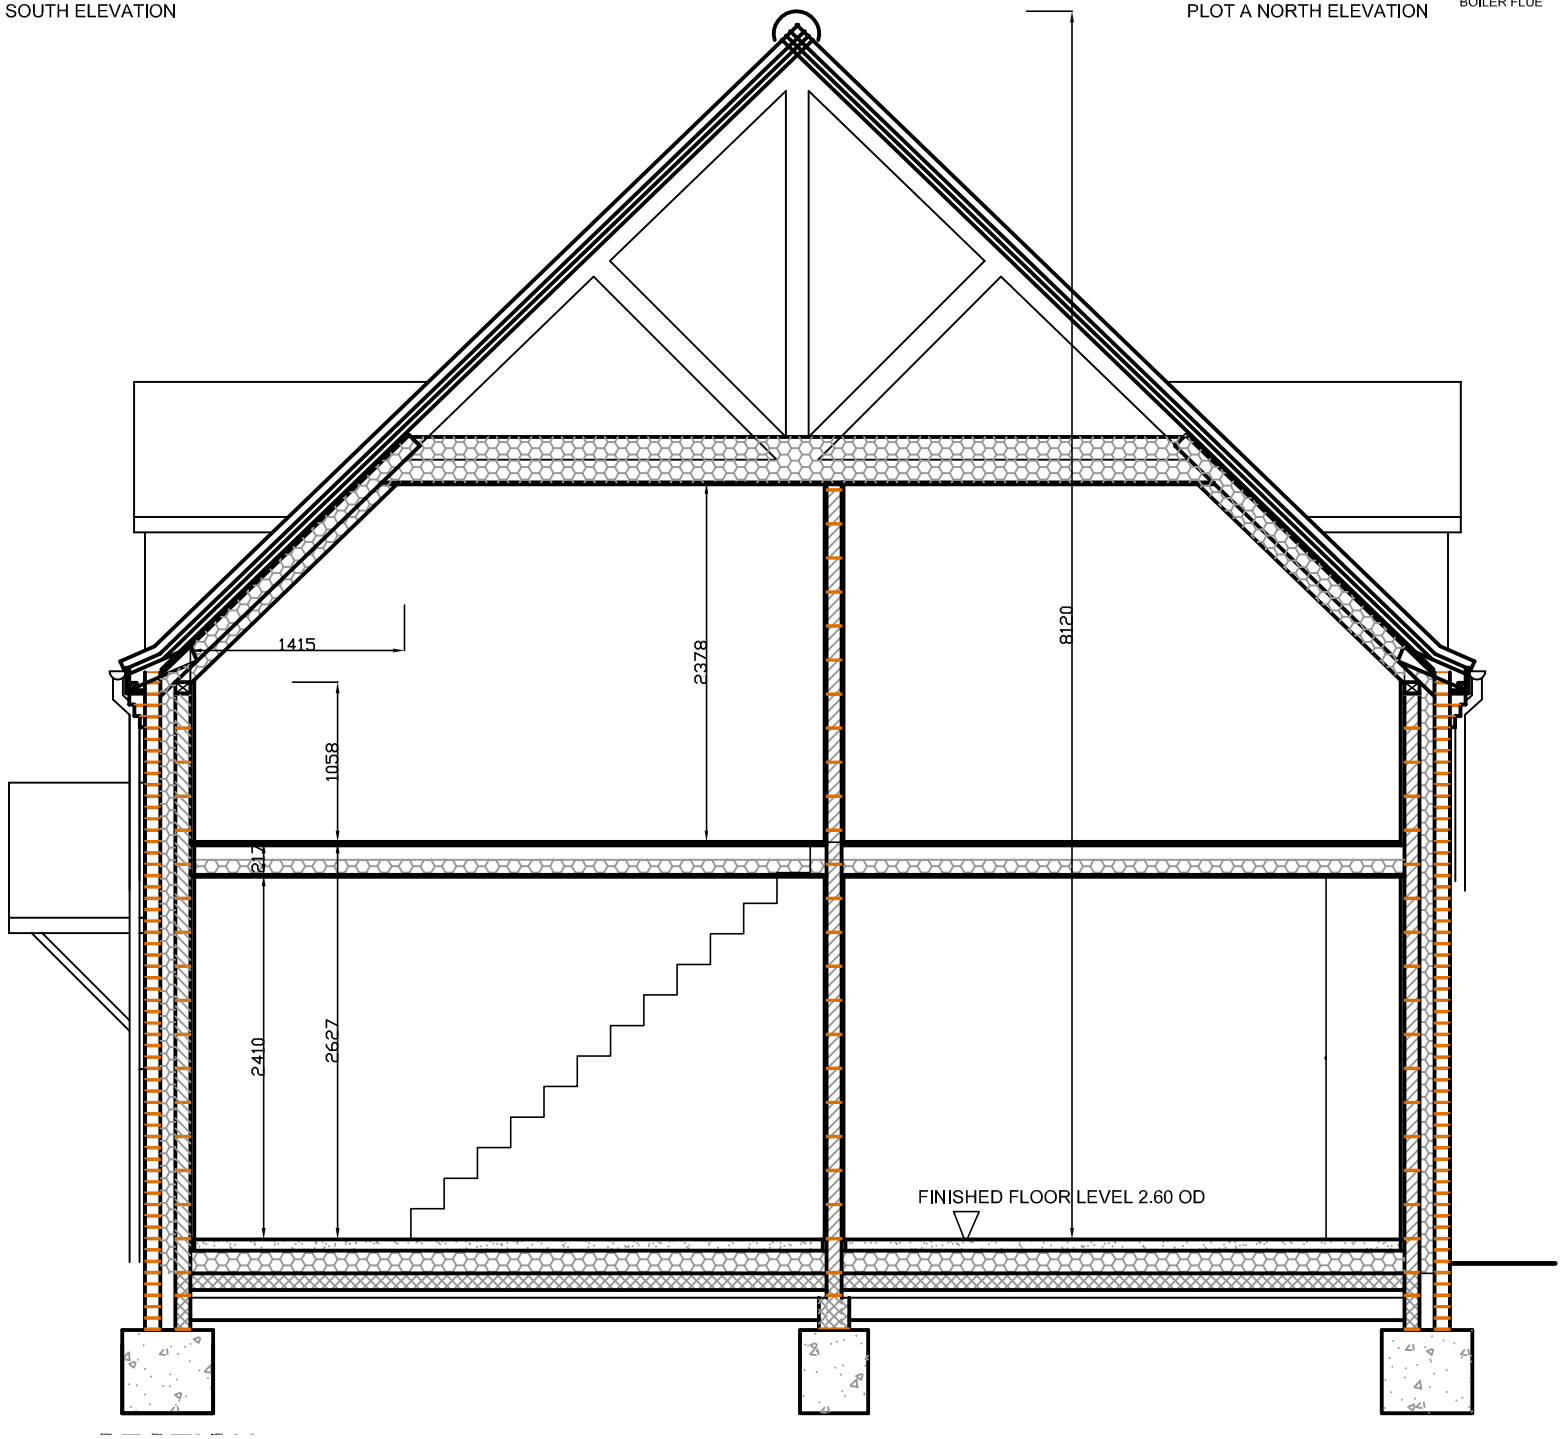

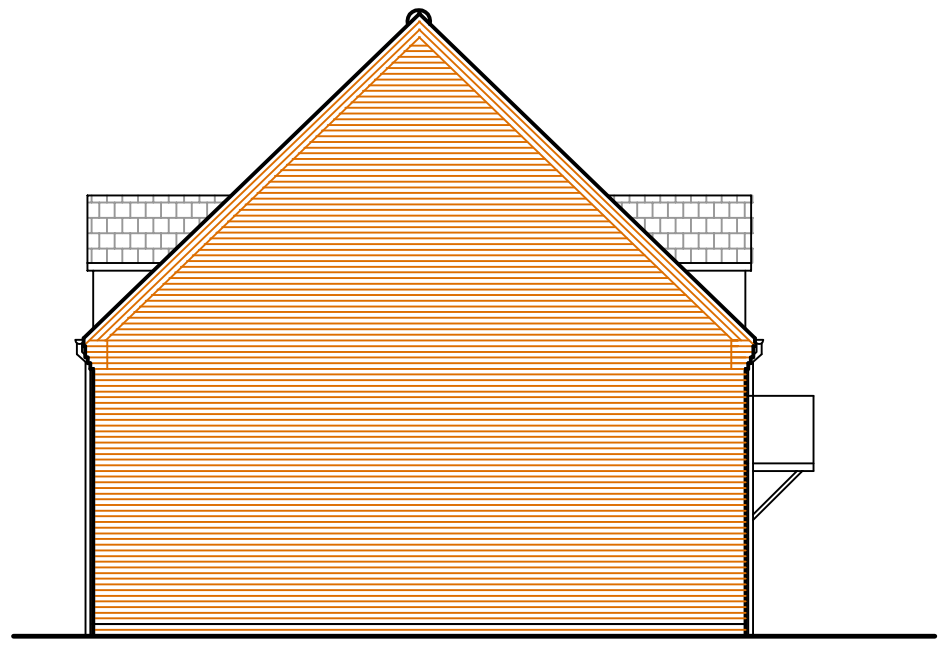

PLOT A WEST ELEVATION

FOR THE EXTERNAL GROUND LEVELS REFER TO THE SITE PLAN.
THE FOUNDATION DEPTHS SHALL BE ADJUSTED TO SUIT THE ACTUAL EXTERNAL LEVELS.

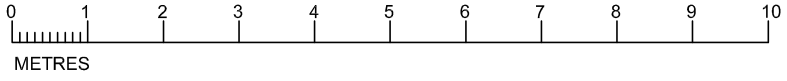

Rev	Date	Detail
-	-	-

i-LID DESIGN
INTERIOR DESIGN | ARCHITECTURE | PROJECT MANAGEMENT
28-29 Maxwell Road, Peterborough PE2 7JE
Tel: 01733 396181 info@i-lid.co.uk
www.i-lid.co.uk

Client: AC BUILDERS

Job Title:
PROPOSED NEW DWELLINGS
LAND AT 38 FRENCH DROVE
THORNEY
CAMBS

Scale: 1-50 @ A3 Date: 24/05/17

Drawing Title
SECTION AND ELEVATIONS

Drawing No.
262DD02-5 Revision -

ALL DRAWINGS ARE THE COPYRIGHT OF I-LID DESIGN
DIMENSION ARE TO BE CHECKED ON SITE

PLOT A SECTION AND ELEVATION