




LOCATION PLAN 1:2500

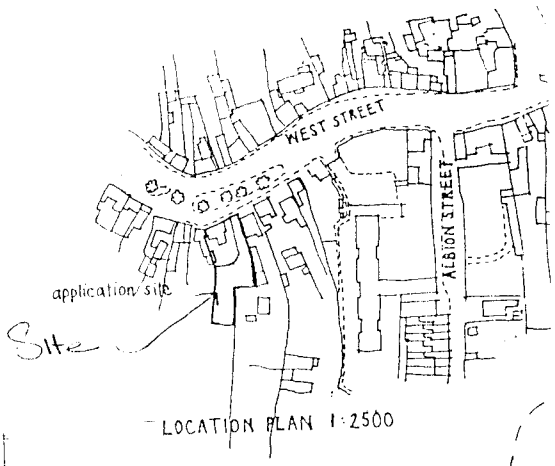


FRONT ELEVATION

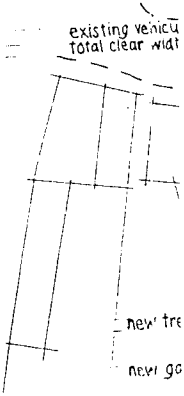


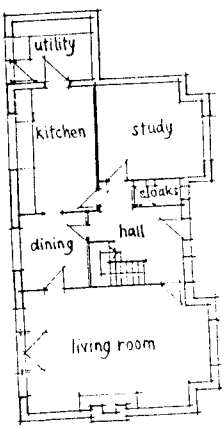


GROUND FLOOR PLAN

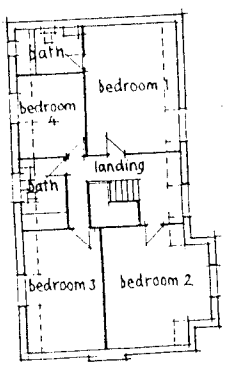

FIRST FLOOR PLAN

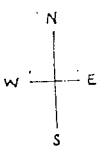

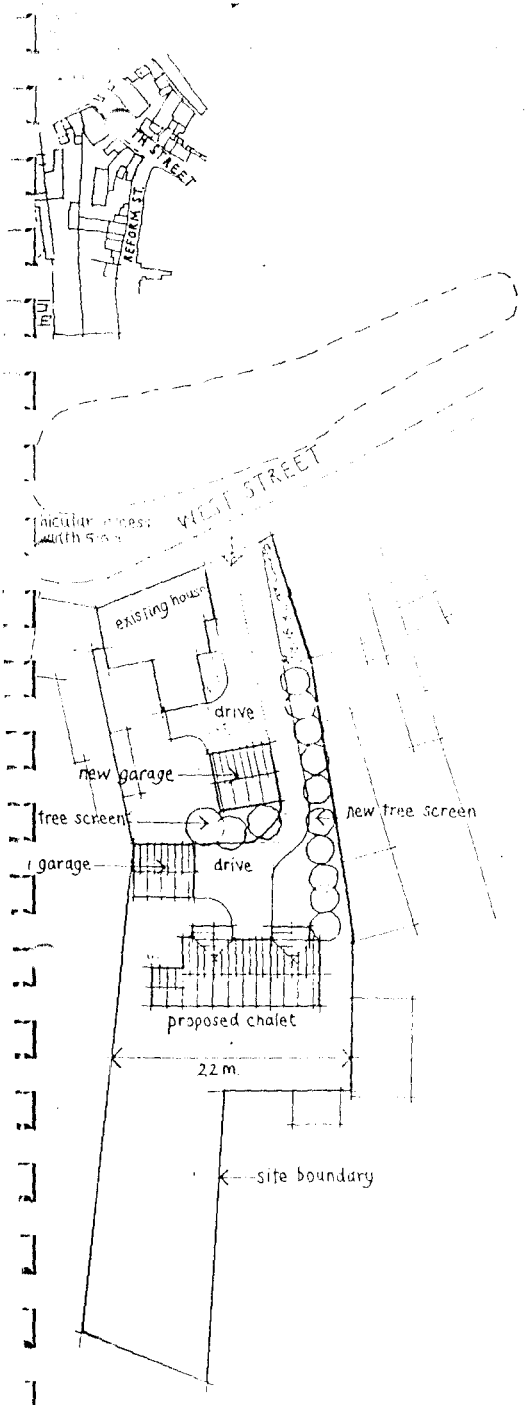

SITE PLAN 1:500

J. J. & J. HARTLEY

J J Hartley, M.B.I.A.T., M.C.I.O.B., M.B.I.M.
PRINCIPAL

Architectural and Project Management Service
Interior Design Consultants and Surveyors

109 Fulbridge Road, Peterborough, PE1 3LE
Fax/Tel: Peterborough 01733 707012

job:

MR & MRS S.D. ETCHELLS
PLOT TO REAR OF
48 WEST STREET
CROWLAND

Proposed dwelling

drg:

Sketch scheme

scale: 1/200
date: 2 July 1997
drawn by: N Hayes
drg. no.: 3089/1