This drawing is copyright and may not be altered, traced, copied, photographed or used for any purpose other than that for which it is issued without written permission from J. J. Hartley.

revisions:


16.2.98 Site plan amended J Hartley

8.4.98 DRIVE TREATMENT ADDED. EXC. HOLLY TREE NOTED. FOUL DRAINAGE SHOWN. Hartley

notes:

MATERIALS SCHEDULE

Facing brickwork:- Marshalls Old Mill Sunset
Roof Tiles:- William Blythe
Garage - natural red corrugated } Antique finish.
House - natural red Lincoln
Windows - White UPVC.

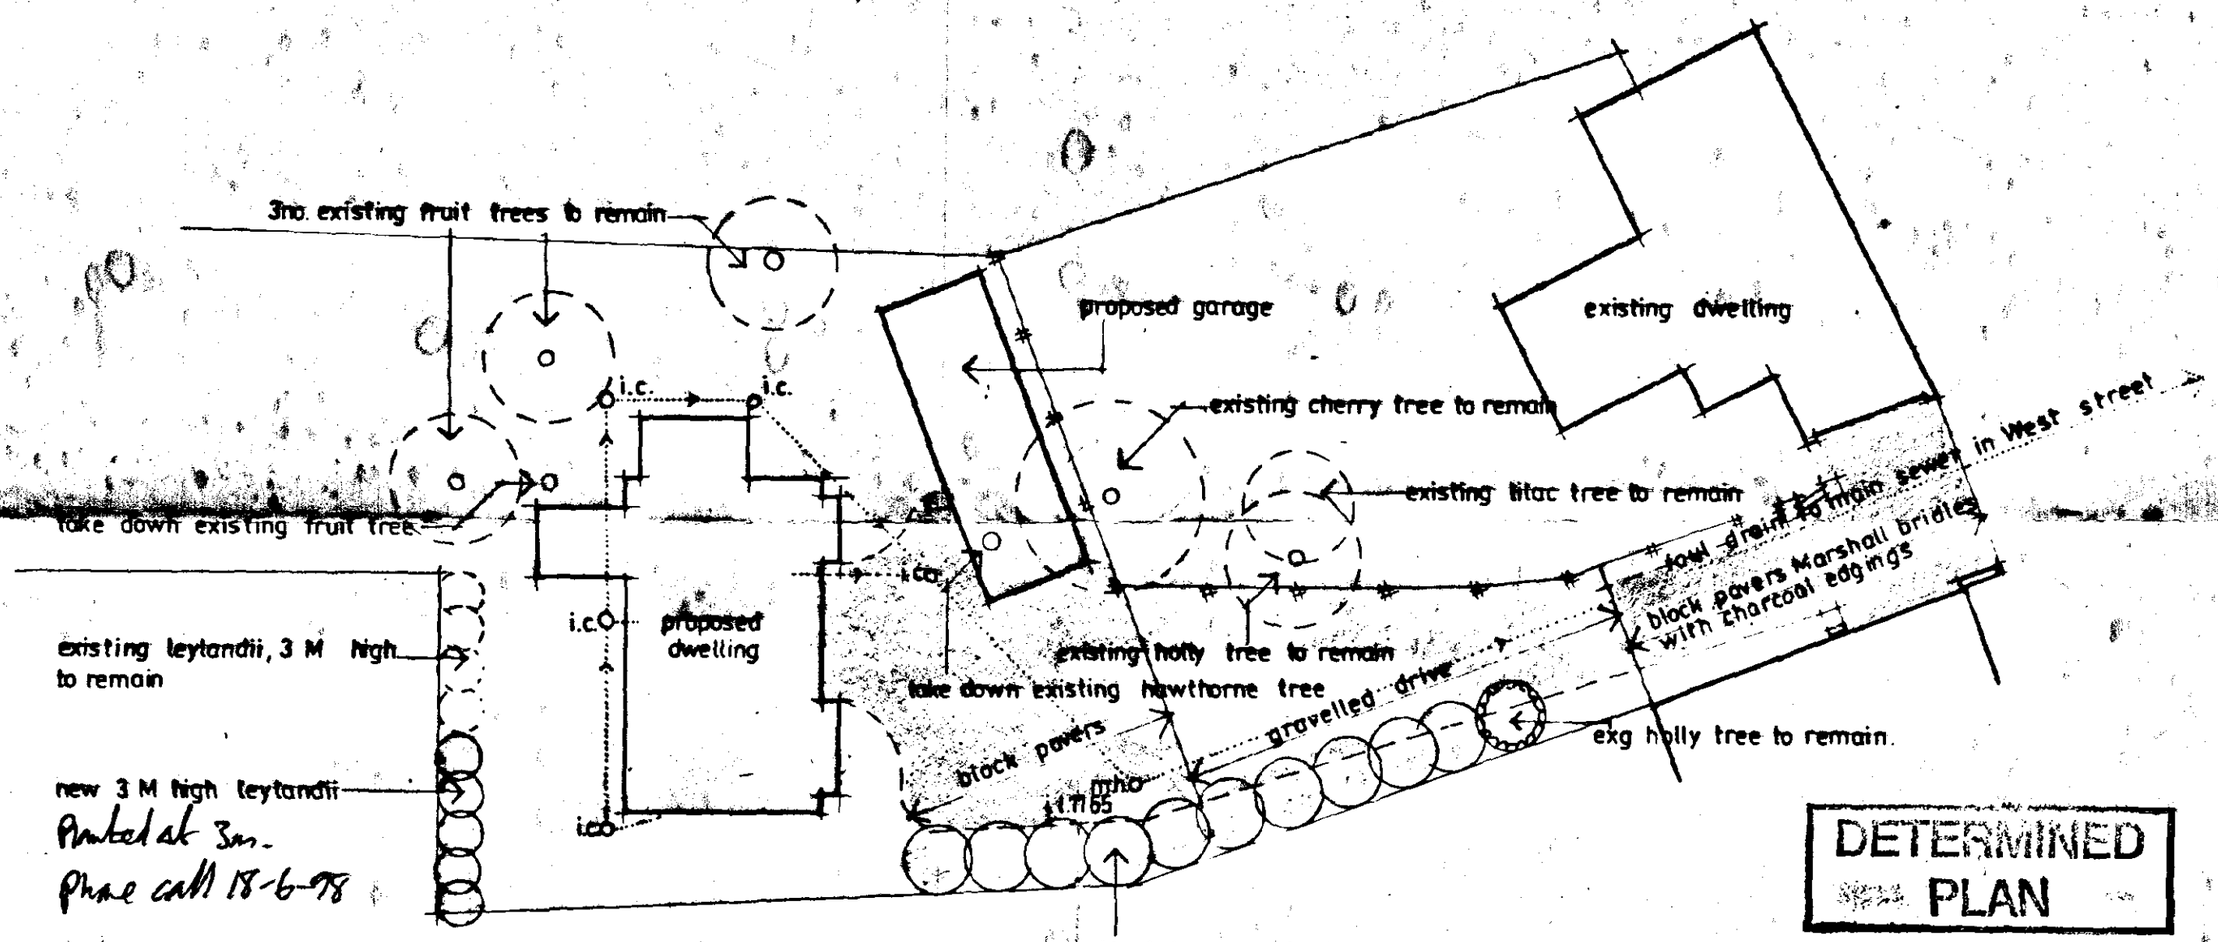

SITE PLAN 1/200

NORTH

DETERMINED PLAN

J.J. & J. HARTLEY
J. J. Hartley, M.B.I.A.T. M.C.I.O.B. M.B.I.M.
PRINCIPAL

Architectural and Project Management Services
Interior Design Consultants and Surveyors


109 Fulbridge Road, Peterborough, PE1 3LE
Fax/Tel: Peterborough 01733 707012

job:
MR & MRS S.D. ETCHELLS
PLOT TO REAR OF 48 WEST STREET
CROWLAND

PROPOSED DWELLING

drg:
SITE PLAN

SOUTH HOLLAND DISTRICT COUNCIL PLANNING
21 MAY 1998
Ref: 0520/98

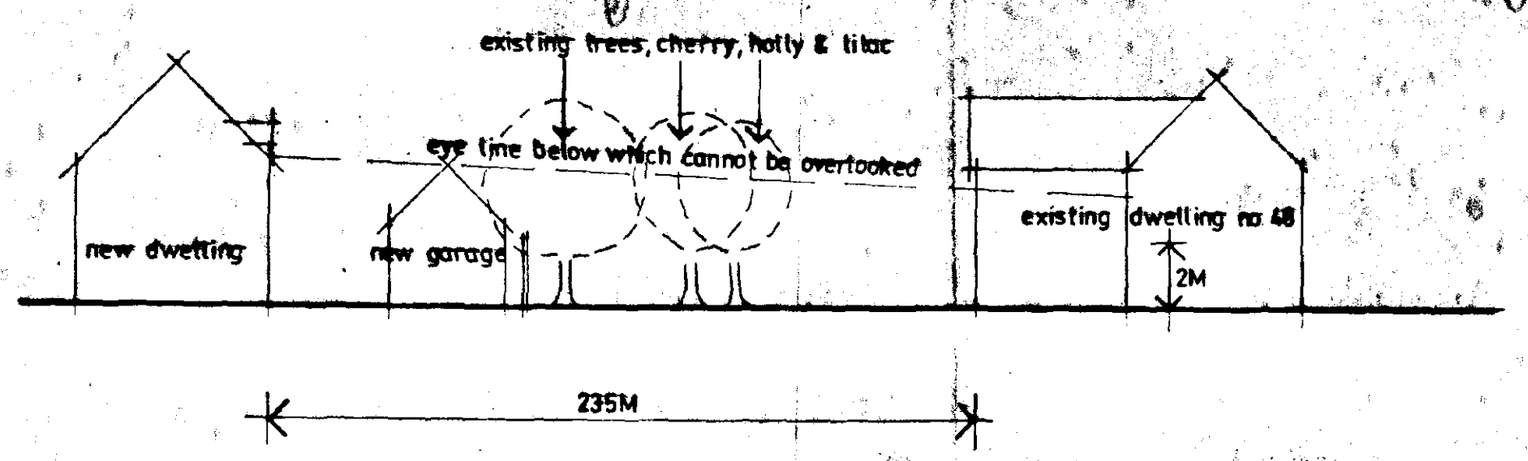

SECTION 1/200

scale: 1/200
date: 8th December 97
drawn by: Jonathon Hartley
drg. no.: 3089/6 B