
2B PETERBOROUGH ROAD. CROWLAND. PETERBOROUGH. PE6 0BA

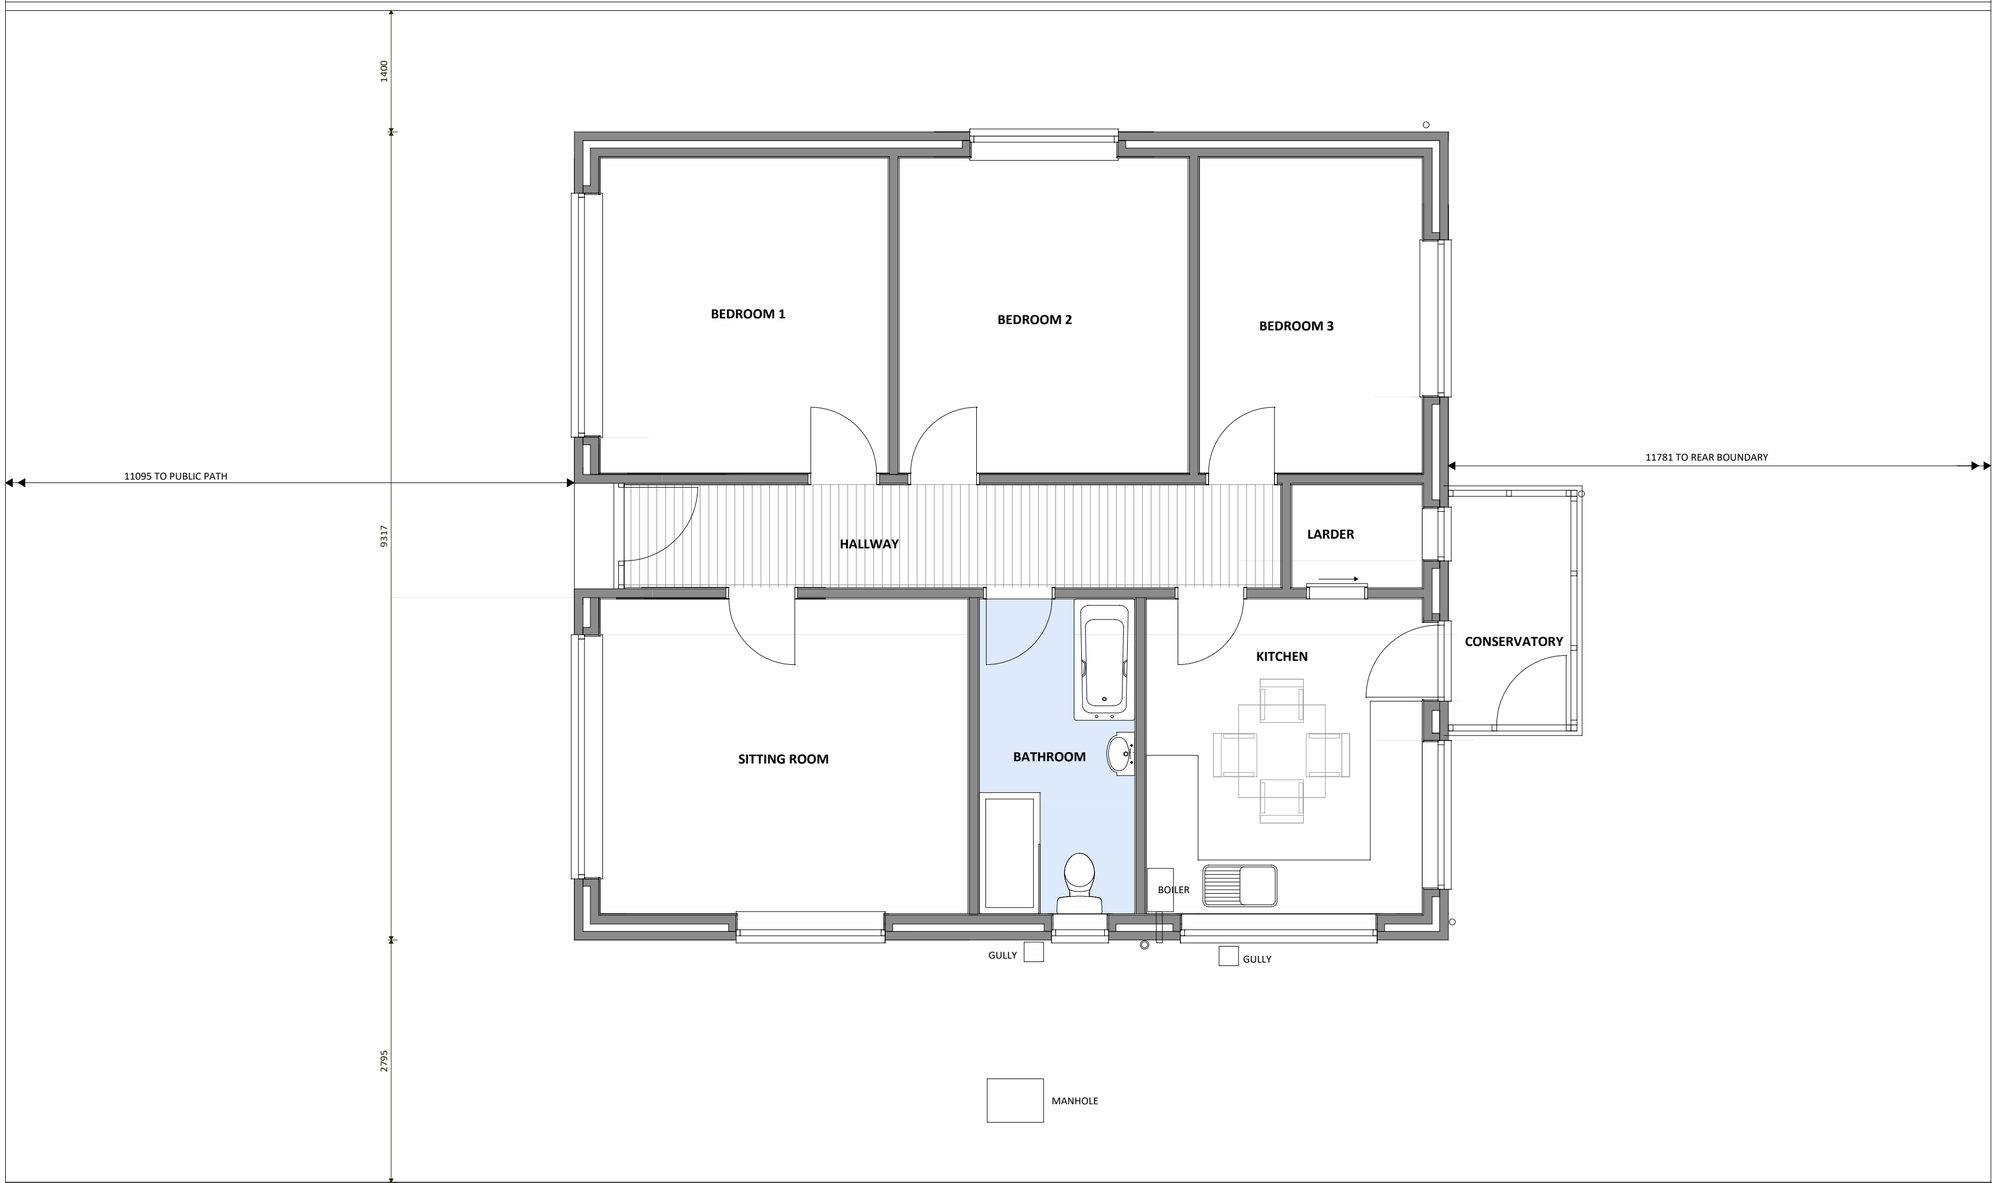


EXISTING GROUND FLOOR PLAN

drawing number
AS/05/A

NOTES

All drawings are the copyright of sharman architecture.

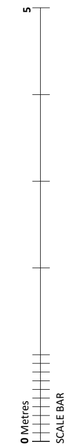

scale	date	revision
1:50 Print at A2	MARCH 2025	A 28/03/2025 DRAWING FIRST ISSUED

title
EXISTING GROUND FLOOR PLAN

contract
ALISON SPENDELOW

sharman architecture
OAK BARN. WILLOW DROVE. BOROUGH FEN. PETERBOROUGH. PE6 7QB
tel: 07724 529 094
email: paulsharman1@btinternet.com